


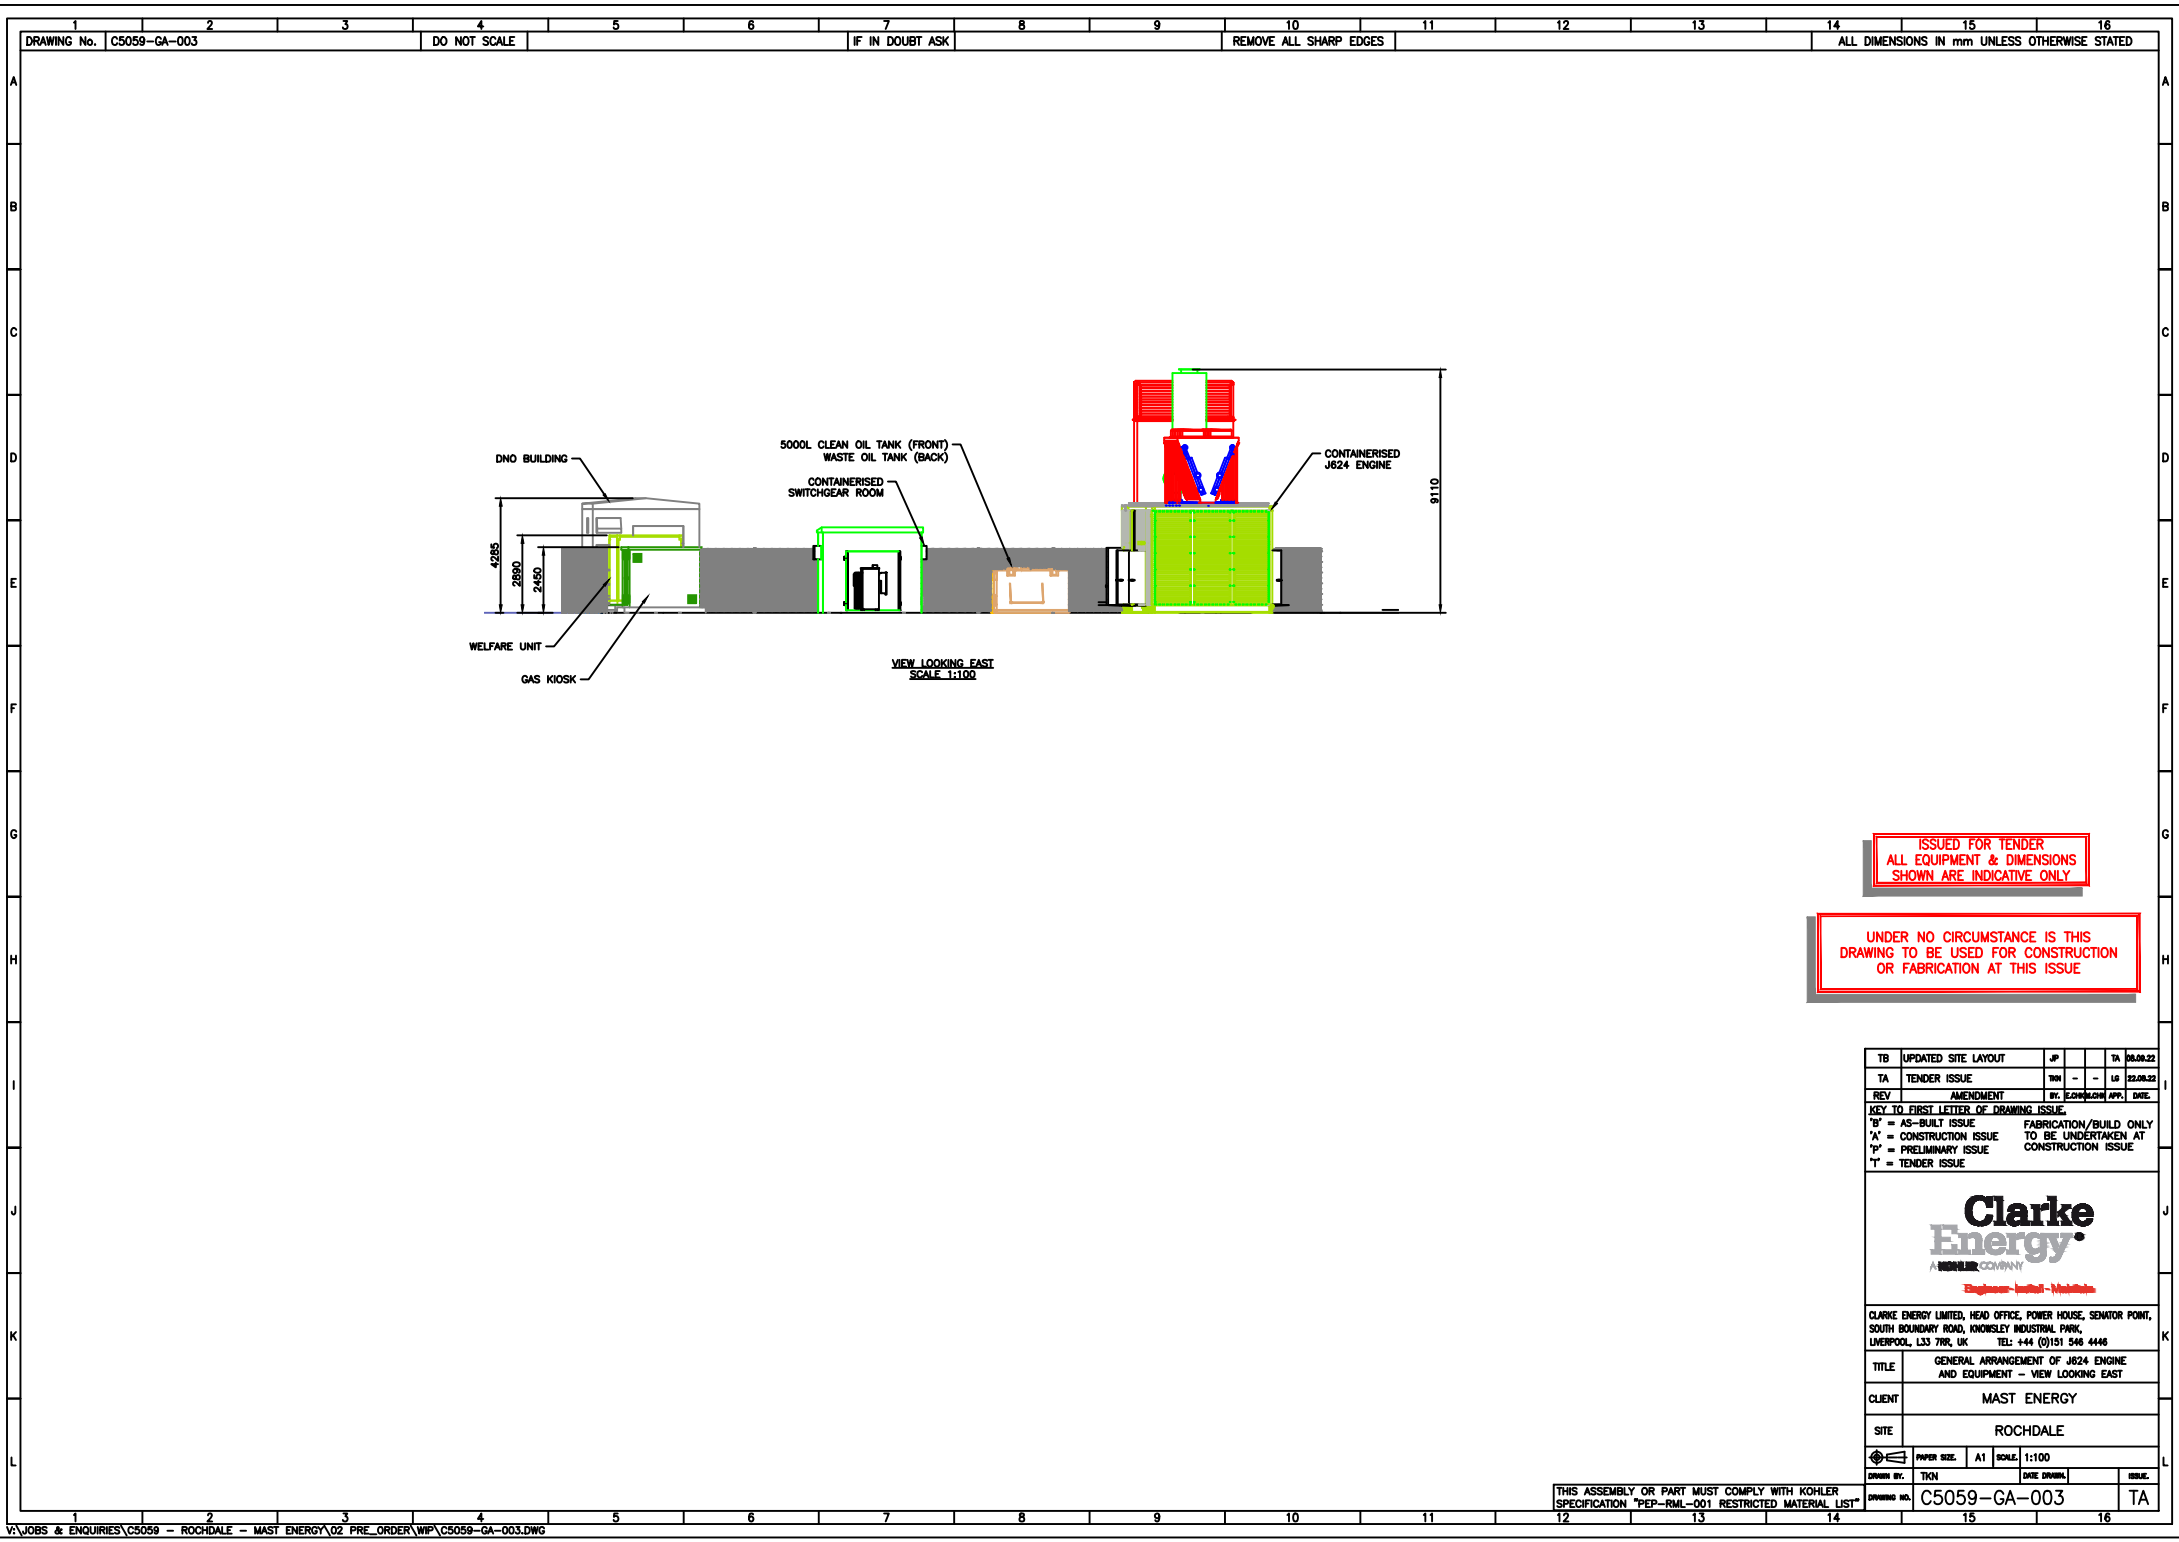

ISSUED FOR TENDER
ALL EQUIPMENT & DIMENSIONS
SHOWN ARE INDICATIVE ONLY

UNDER NO CIRCUMSTANCE IS THIS
DRAWING TO BE USED FOR CONSTRUCTION
OR FABRICATION AT THIS ISSUE

TB	UPDATED SITE LAYOUT	JP		TA	26.09.22
TA	TENDER ISSUE	TEN	-	LG	22.09.22
REV	AMENDMENT	BY	DATE	APP.	DATE
KEY TO FIRST LETTER OF DRAWING ISSUE					
"B" = AS-BUILT ISSUE			FABRICATION/BUILD ONLY		
"K" = CONSTRUCTION ISSUE			TO BE UNDERTAKEN AT		
"P" = PRELIMINARY ISSUE			CONSTRUCTION ISSUE		
"T" = TENDER ISSUE					
Clarke Energy A POWERLINE COMPANY Engineers • Install • Maintain					
CLARKE ENERGY LIMITED, HEAD OFFICE, POWER HOUSE, SENATOR POINT, SOUTH BOUNDARY ROAD, KNOWSLEY INDUSTRIAL PARK, LIVERPOOL, L33 7PL, UK TEL: +44 (0)151 546 4446					
TITLE	GENERAL ARRANGEMENT OF J624 ENGINE AND EQUIPMENT - VIEW LOOKING EAST				
CLIENT	MAST ENERGY				
SITE	ROCHDALE				
	PAPER SIZE	A1	SCALE	1:100	
DRAWN BY	TEN	DATE DRAWN		ISSUED	
DRAWING NO.	C5059-GA-003				TA

THIS ASSEMBLY OR PART MUST COMPLY WITH KOHLER
SPECIFICATION "PEP-RML-001 RESTRICTED MATERIAL LIST"