THIS DRAWING IS FOR PLANNING PERMISSION PURPOSES ONLY

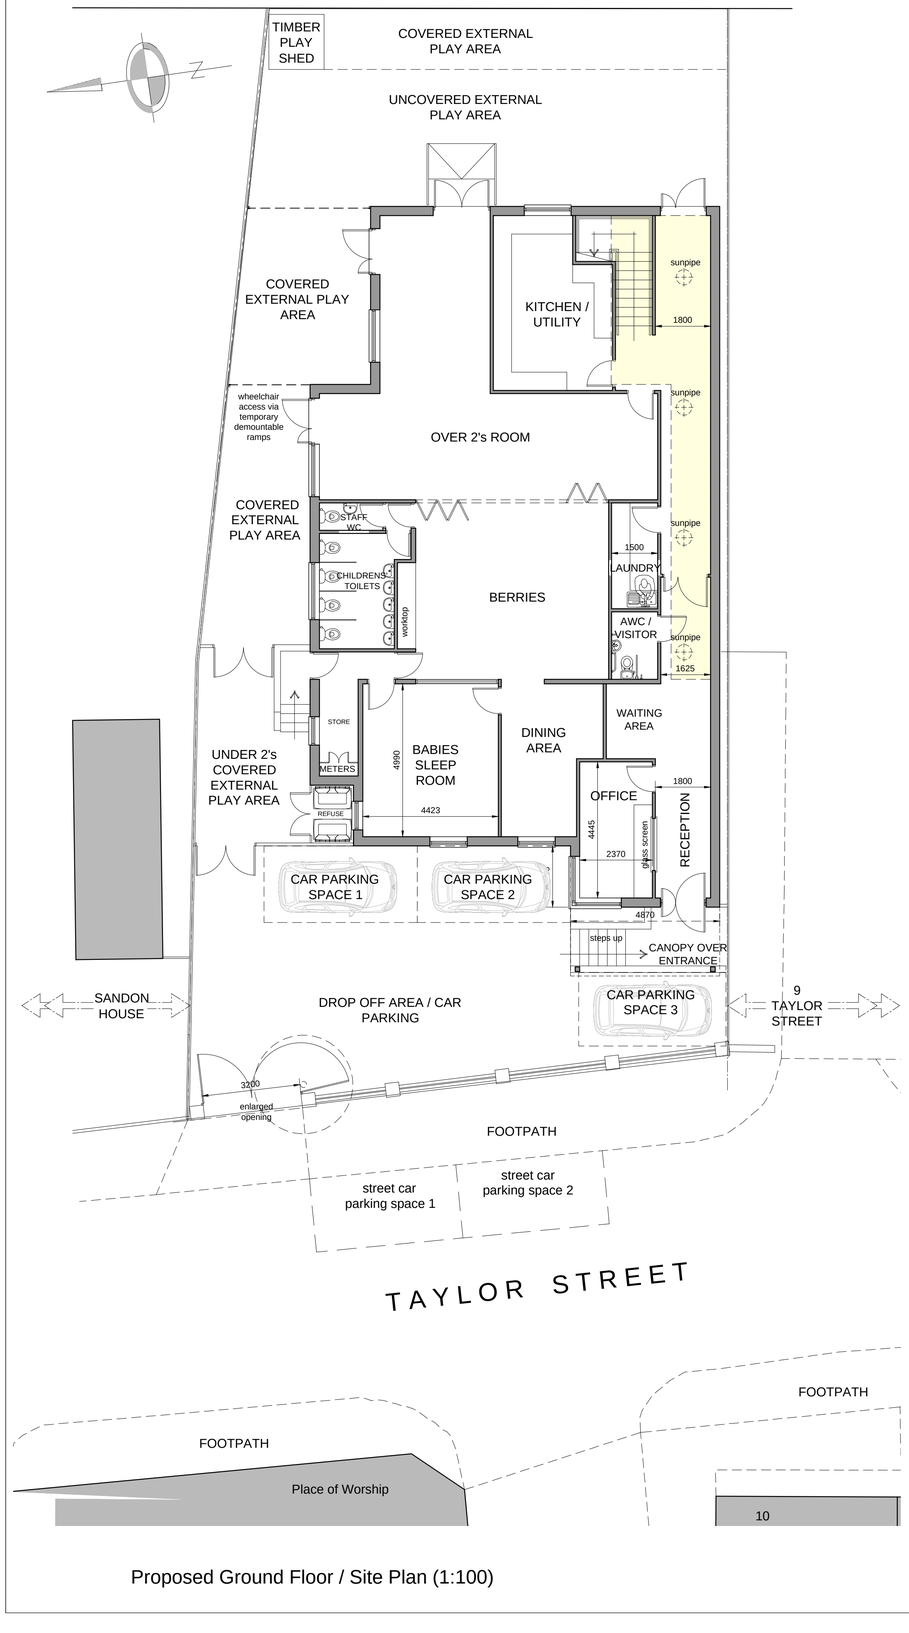

Proposed Ground Floor / Site Plan (1:100)

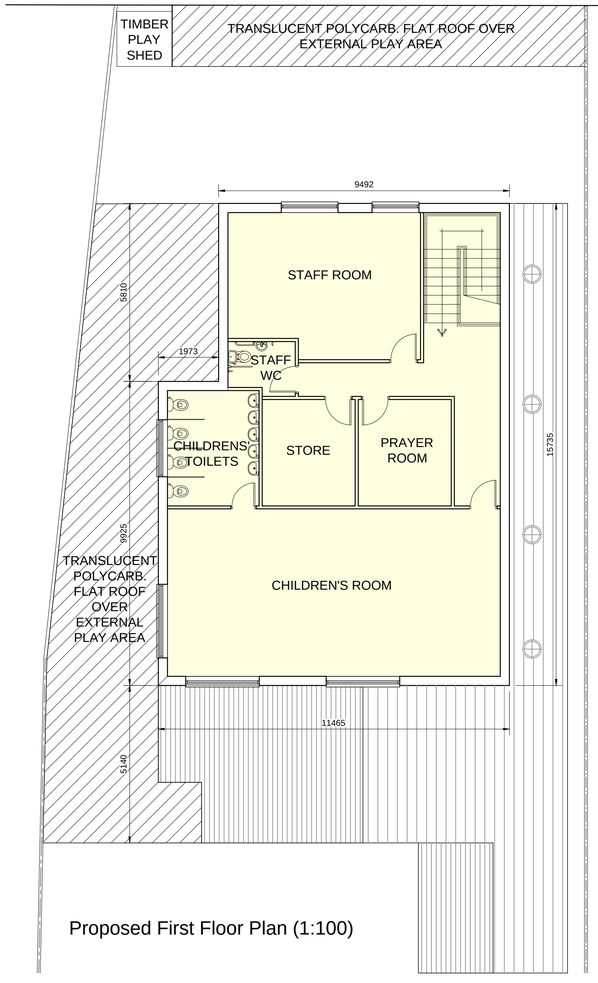

Proposed First Floor Plan (1:100)

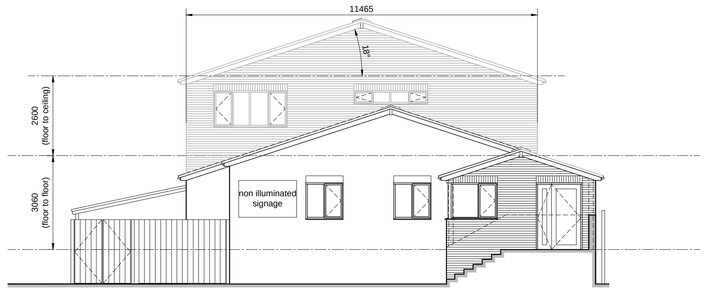

Proposed Front *(west)* Elevation

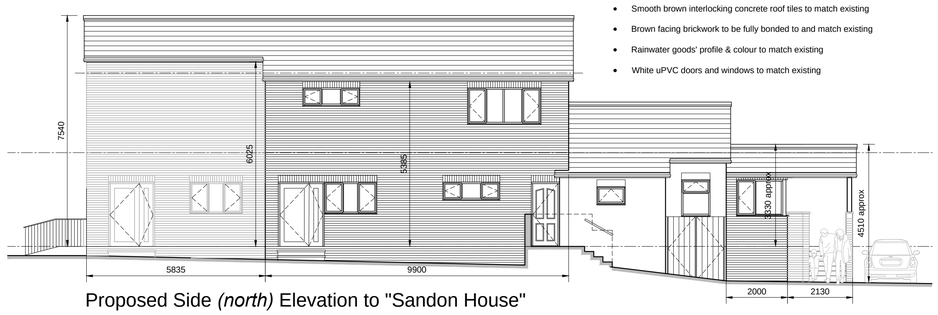

Proposed Side *(north)* Elevation to "Sandon House"

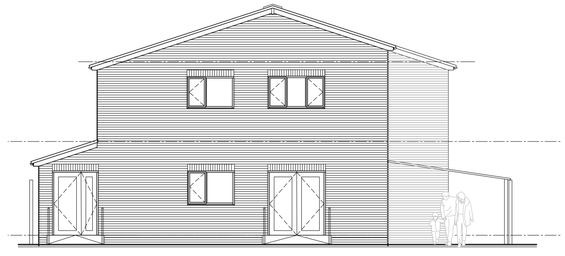

Proposed Rear *(east)* Elevation



Proposed Side *(south)* Elevation to 9 Taylor Street

Rev	Date	Description
-	-	

Site:
Aunt Marys Day Nursery
Taylor Street
Heywood. OL10 1EF

Project:
Ground Floor Entrance extension / internal alterations / partial re-build of external walls / first floor extension / external works to form additional covered play areas

Drawing Title:
Proposed Site / Ground Floor, First Floor Plan & Elevations

Date: 08/12/20

Scale: 1:100 @ A1

Drawing Number: LM-01/02

Revision: -