



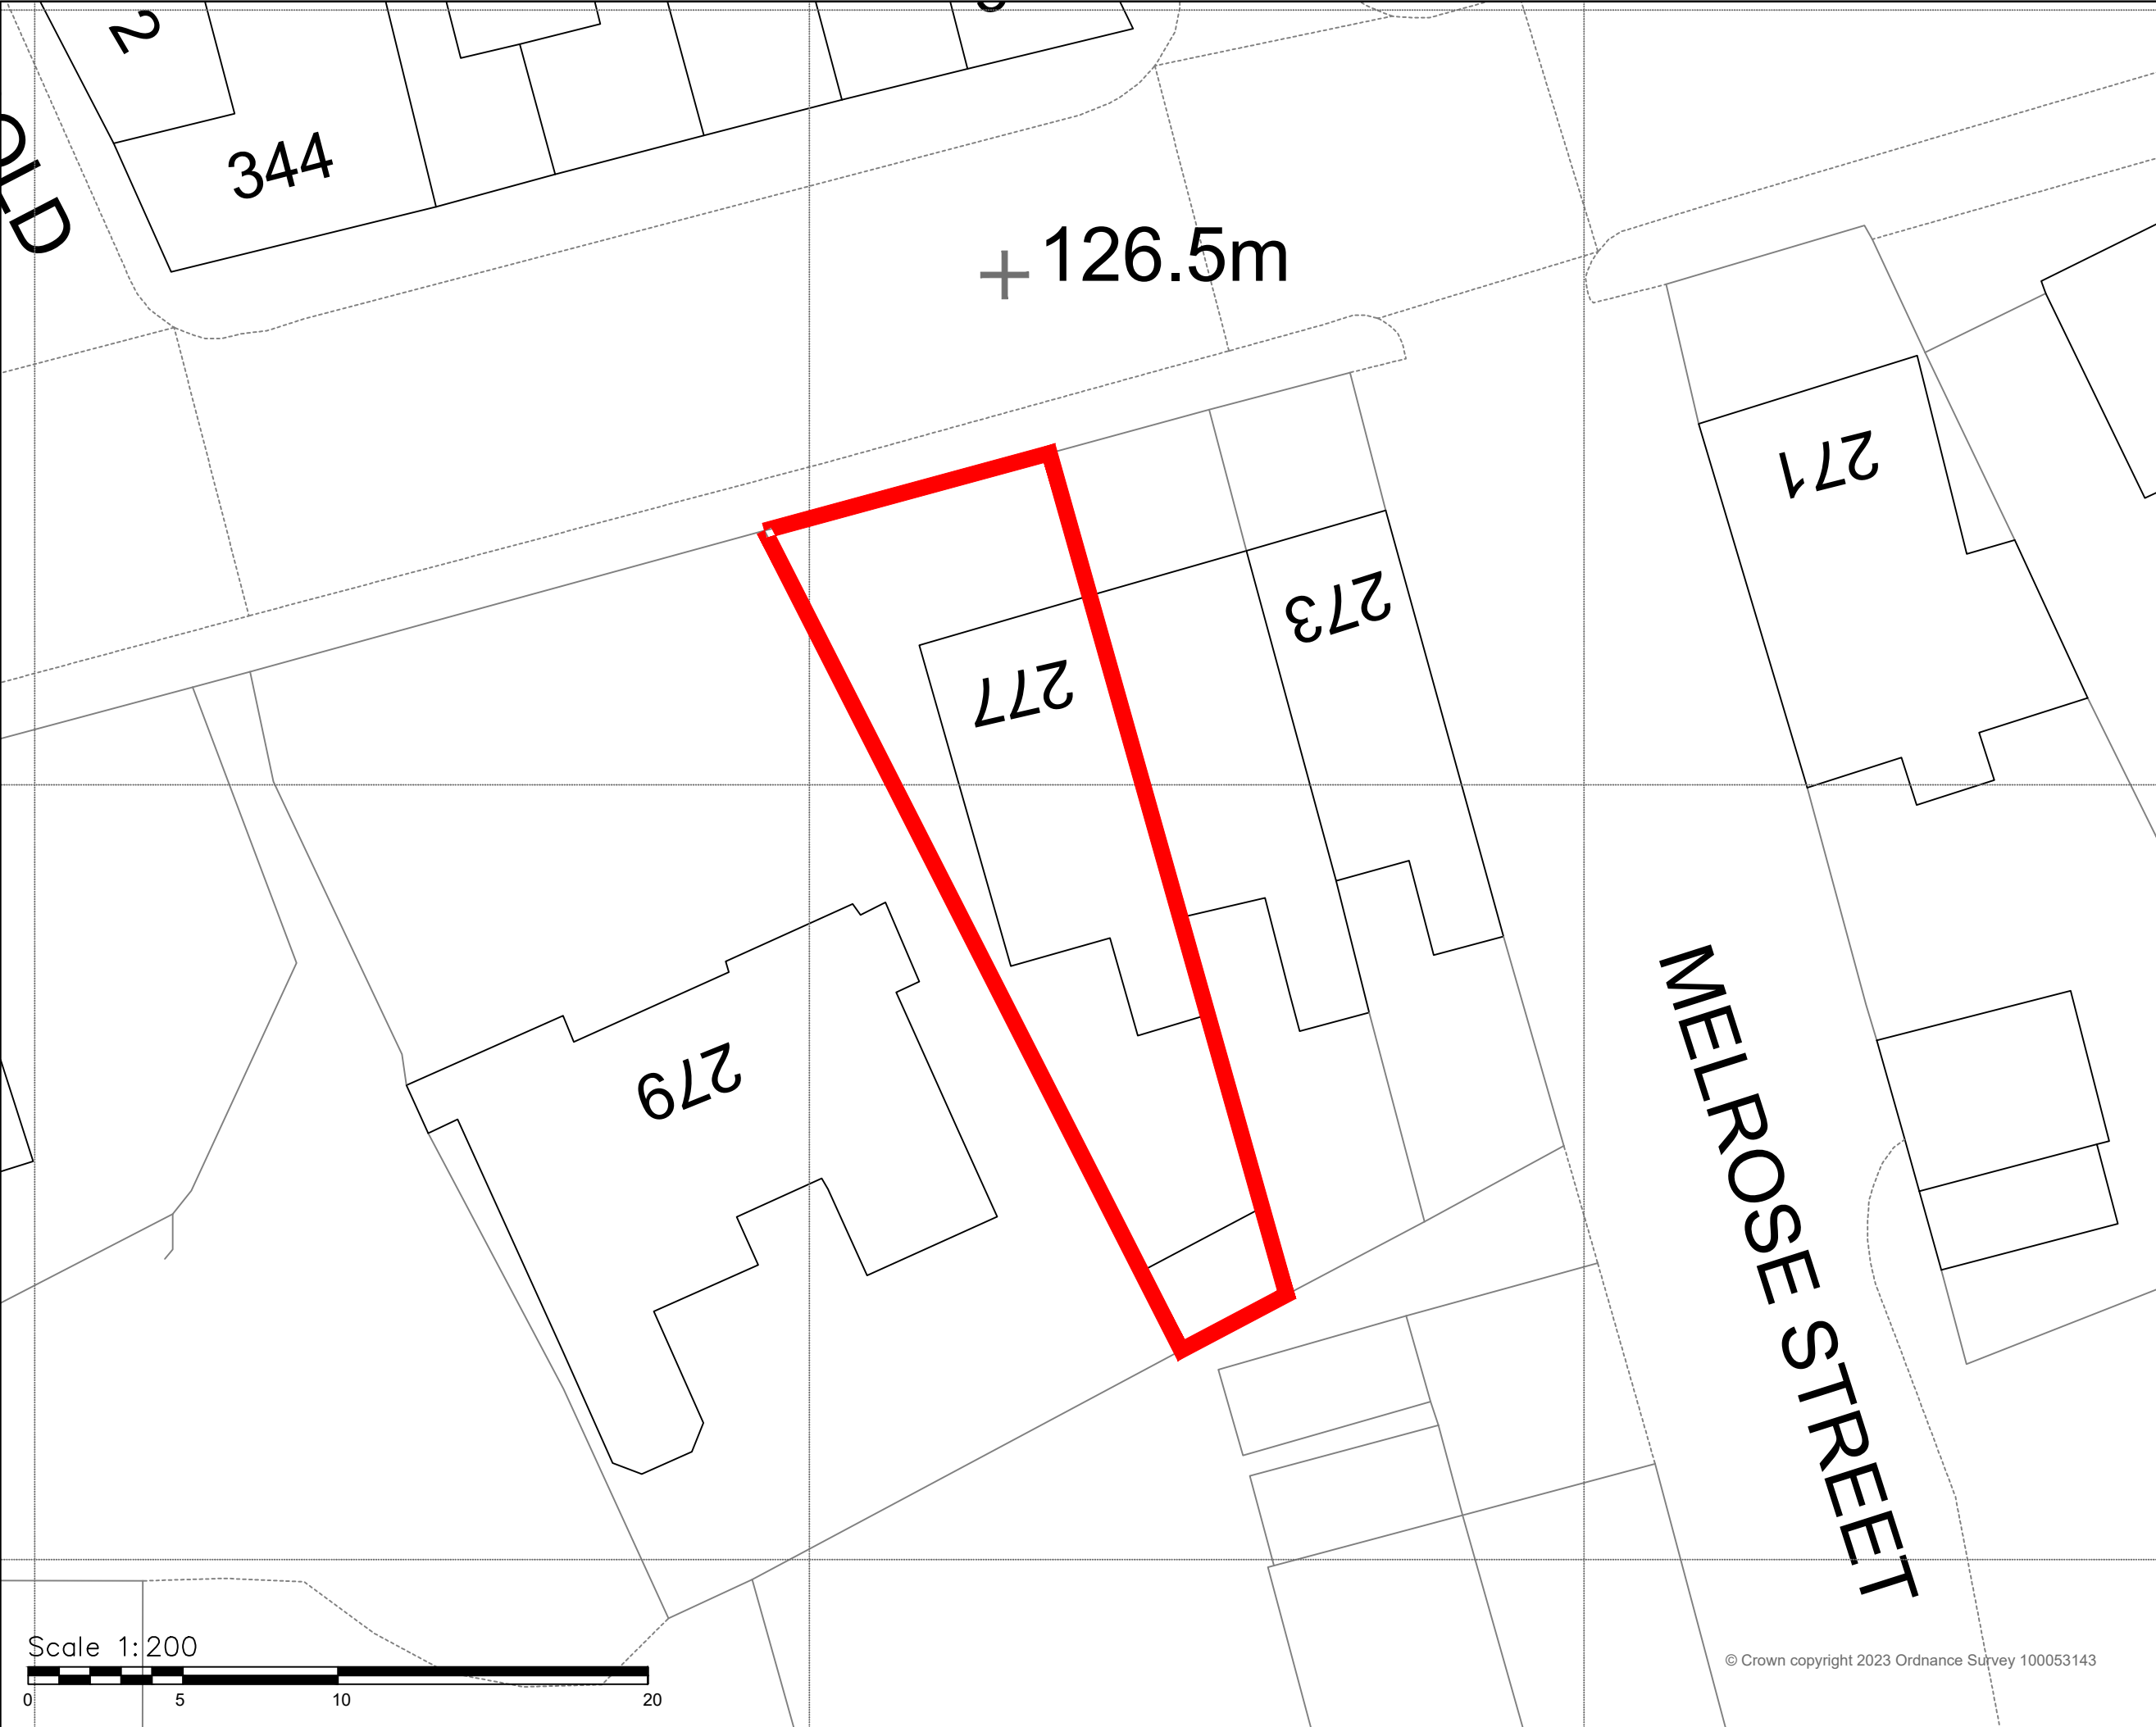

- NOTES.
- 1. All interior dimensions including ceiling heights are taken to and from finished surfaces unless stated otherwise.
 - 2. All levels and dimensions must be checked on site prior to work commencing or ordering materials.
 - 3. These drawings are room layout guidelines, they should not be used as a set of construction drawings & Tuedge will not take any responsibility.
 - 4. All material and workmanship must comply with British Standard and codes of practice.
 - 5. All works to be carried out with due care so that it does not impair the stability of the building/adjacent works/site personnel or third parties. All works and procedures in accordance with HSE directives and the CDM regulation.

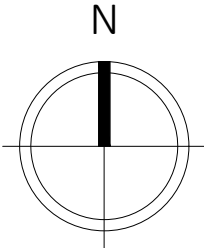

ISSUED FOR APPROVAL

REV	DETAILS	DATE
-----	---------	------

tuedge.

Architecture.Surveying.Website.Graphics

WWW.TUEDGE.COM

Contact:07422689259

Email:Tuedge@hotmail.com

DRAWN BY	CHKD BY	DATE	SCALE
----------	---------	------	-------

RA	RA	17/04/23	1:200@A3
----	----	----------	----------

CLIENT	Darren Buckley
--------	----------------

CONTRACT	277 Bury Road Rochdale OL11 4EE
----------	---------------------------------------

DRAWING TITLE	LOCATION PLAN
---------------	---------------

DRAWING No.	TUE20 - LP
-------------	------------