

All dimensions are to be checked on site prior to construction, manufacture, any components and ordering of materials and equipment.
All dimensions are approximate and may be subjected to changes in construction.
Any discrepancies are to be reported to the architect for clarification.
All materials used conforming to be in accordance with the current British Standards and codes of practice.



All proprietary products are to be listed **exactly** in accordance with the manufacturers printed instructions. The Contractor is to refer to the specifications and recommendations.

This drawing is to be used in conjunction with all relevant Architectural, Structural Engineers, Mechanical Engineers, Electrical Engineers and Specialists drawings and specifications.

All details are to be in accordance with the DTLF's "Limiting Thermal Bridging and Air Leakage: Robust construction details for dwellings and smaller buildings".

All Separating Floor and Separating Wall details are to be strictly in accordance with Robur's details Part E: Resistance to the passage of sound publication and procedures.

DO NOT SCALE FROM THIS DRAWING

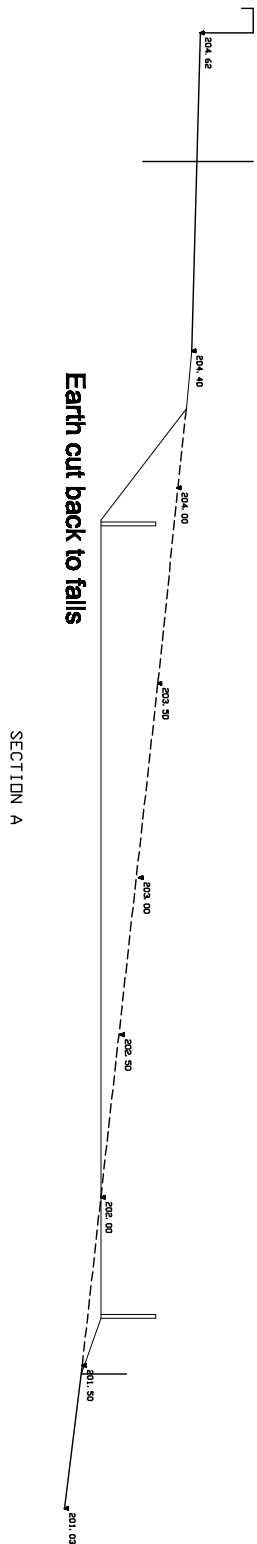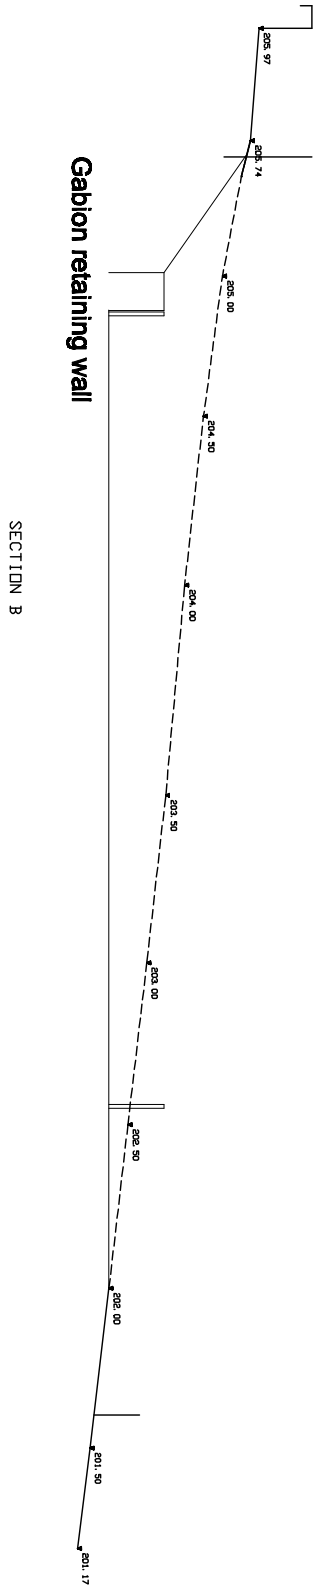

client	
Mr & Mrs Breatley	
project	
Proposed Home Menage at The Stables, Shewfield Lane, Nordon Roadside, OX12 8SP	
Drawing	
Sections as Proposed	
drawing number	Scale
2023-004-008	1:200 at A3
revision	
-	
date	
Drawn By	