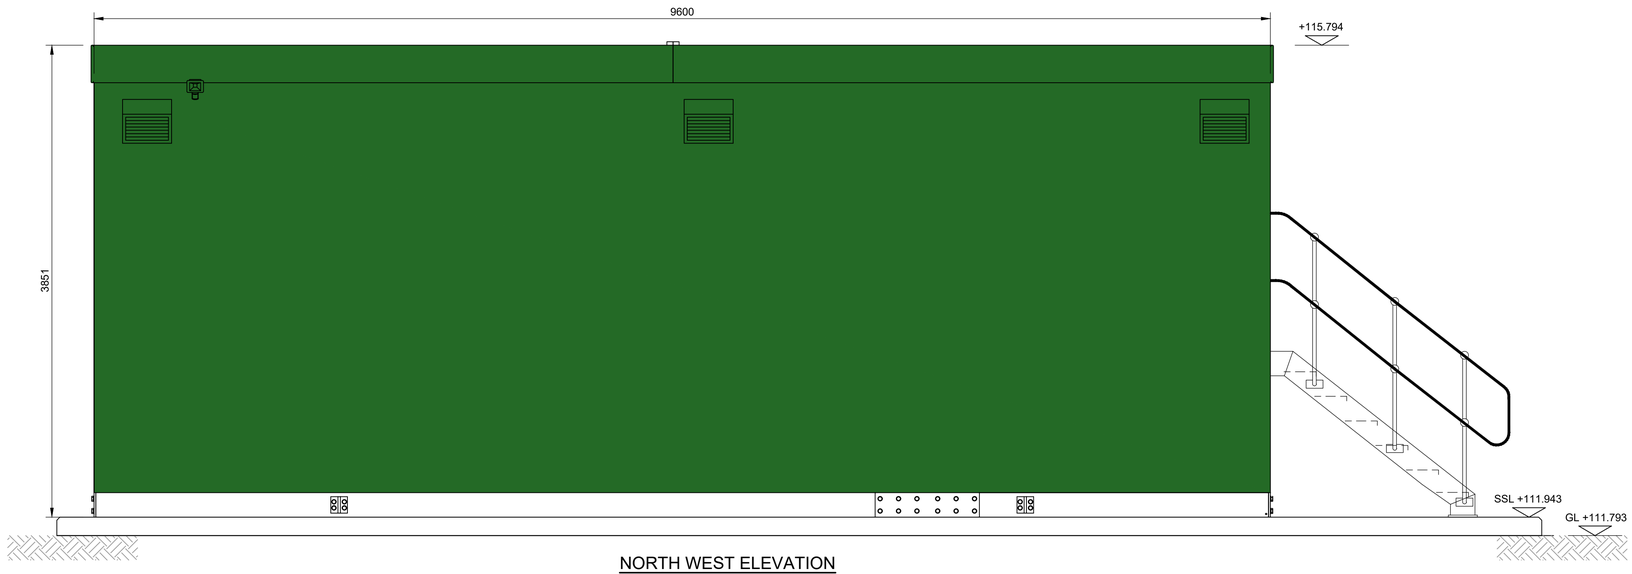

NORTH WEST ELEVATION

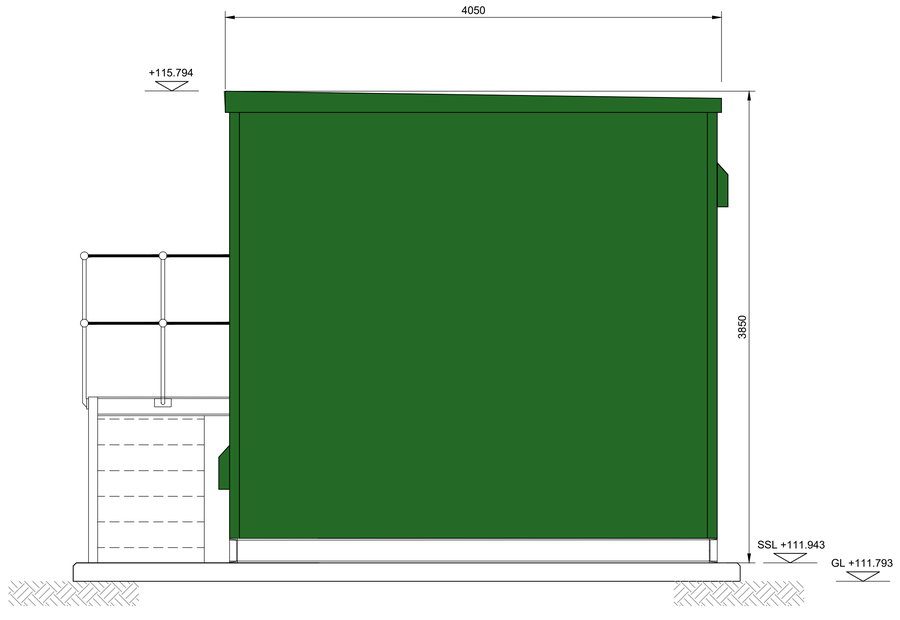

NORTH EAST ELEVATION

SCALE 1 : 25

m1 0 1m

NOTES

1. ALL DIMENSIONS IN MILLIMETRES AND ALL LEVELS IN METRES UNLESS SHOWN OTHERWISE
2. KIOSK TO BE GRP, EXTERNAL COLOUR - HOLLY GREEN (BS4800 14C39) / MATT.
3. PLATFORM, STAIRS AND HANDRAILING TO BE FACTORY FINISHED GALVANISED MILD STEEL

REFERENCES

80061824-01-ADP-ROCHD-97-DR-T-10001 - SITE LOCATION PLAN
80061824-01-ADP-ROCHD-97-DR-T-10002 - SITE LAYOUT PLAN
80061824-01-ADP-ROCHD-97-DR-T-10004 - KIOSK SOUTHERN ELEVATIONS

CURRENT ISSUE INFORMATION

VERSION	AUTH	CHKD	REVD	REASON FOR ISSUE	DATE
P02	MC	DB	JB	Issued for Planning Application	21/01/21

SUITABILITY CODE	SUITABILITY DESCRIPTION
S2	Issued for Information

United Utilities
Water for the North West

advance plus

ROCHDALE WwTW

PLANNING

DAY TANK, DOSING AND MCC KIOSK

NORTHERN ELEVATIONS

SCALE	SHEET SIZE
AS SHOWN	A1
DRAWING NUMBER	REVISION
80061825-01-ADP-ROCHD-97-DR-T-10003	P02