



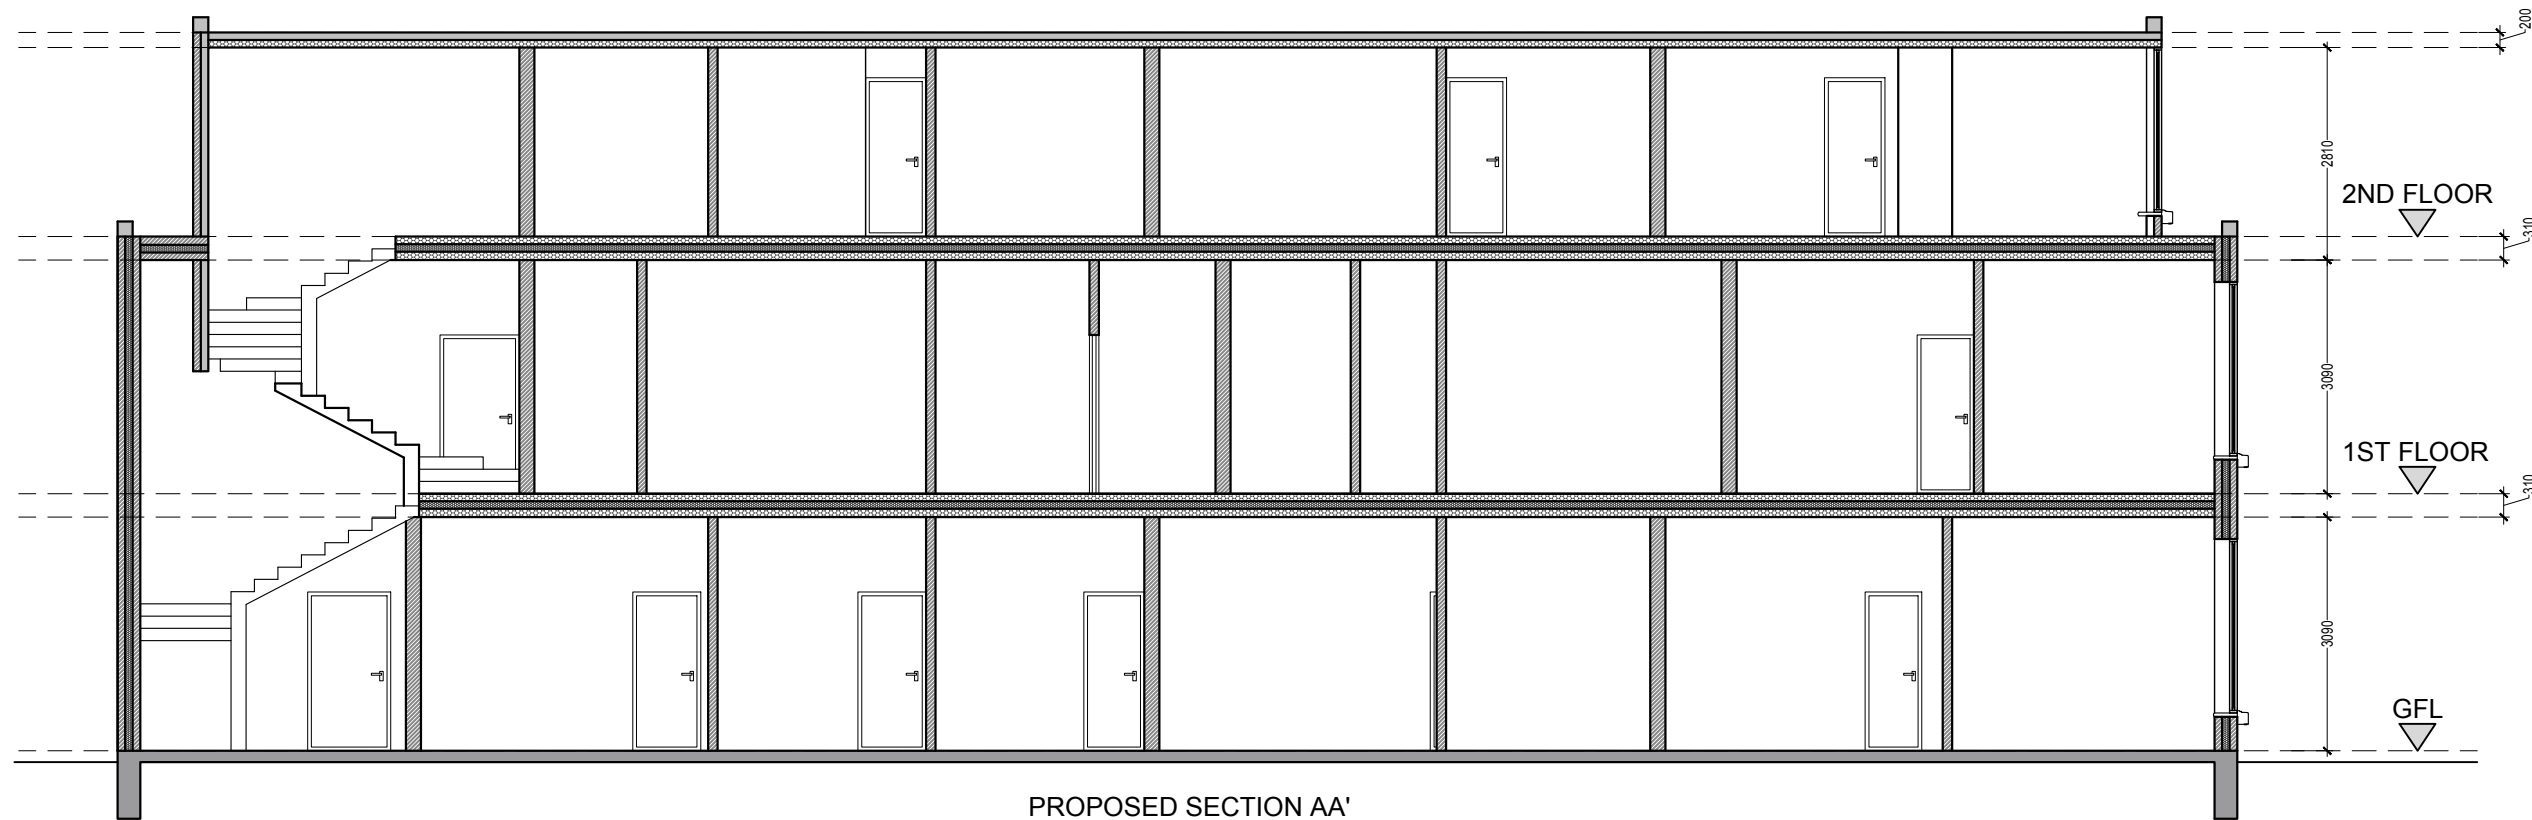


PROPOSED SECTION AA'

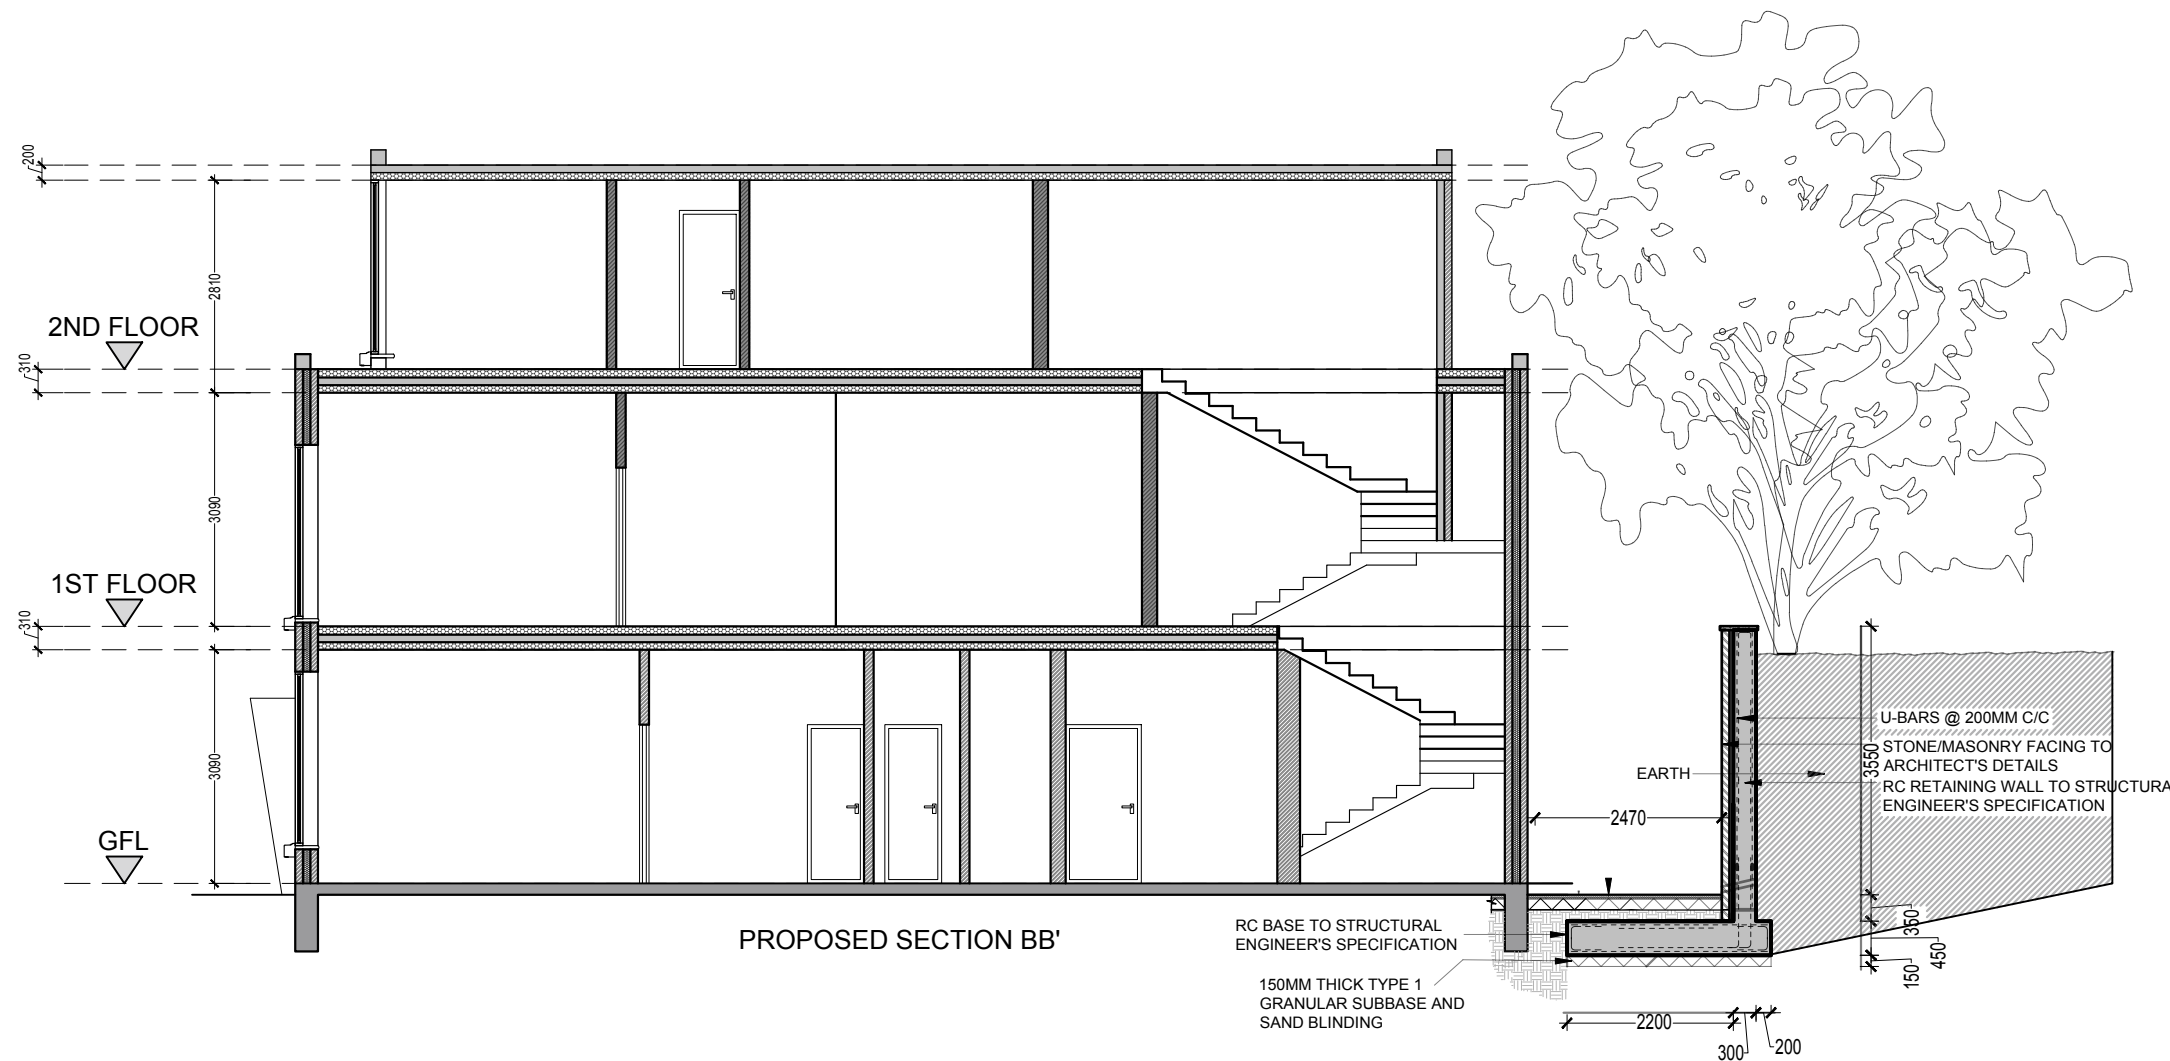

PROPOSED SECTION BB'

RC BASE TO STRUCTURAL
ENGINEER'S SPECIFICATION


150MM THICK TYPE 1
GRANULAR SUBBASE AND
SAND BLINDING

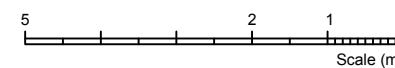

General Notes

No.	Revision/Issue	Date
-----	----------------	------

Firm Name and Address

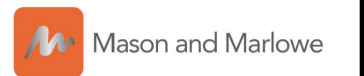

Mason and Marlowe Ltd.
Project Managers and Quantity Surveyors

5 Picadilly Place
Manchester, M1 3BR

Project Name and Address

18 Sadler Street
Manchester, M24 5UJ

Project

Date
03/03/2023

Scale
1/100

Sheet

A3