



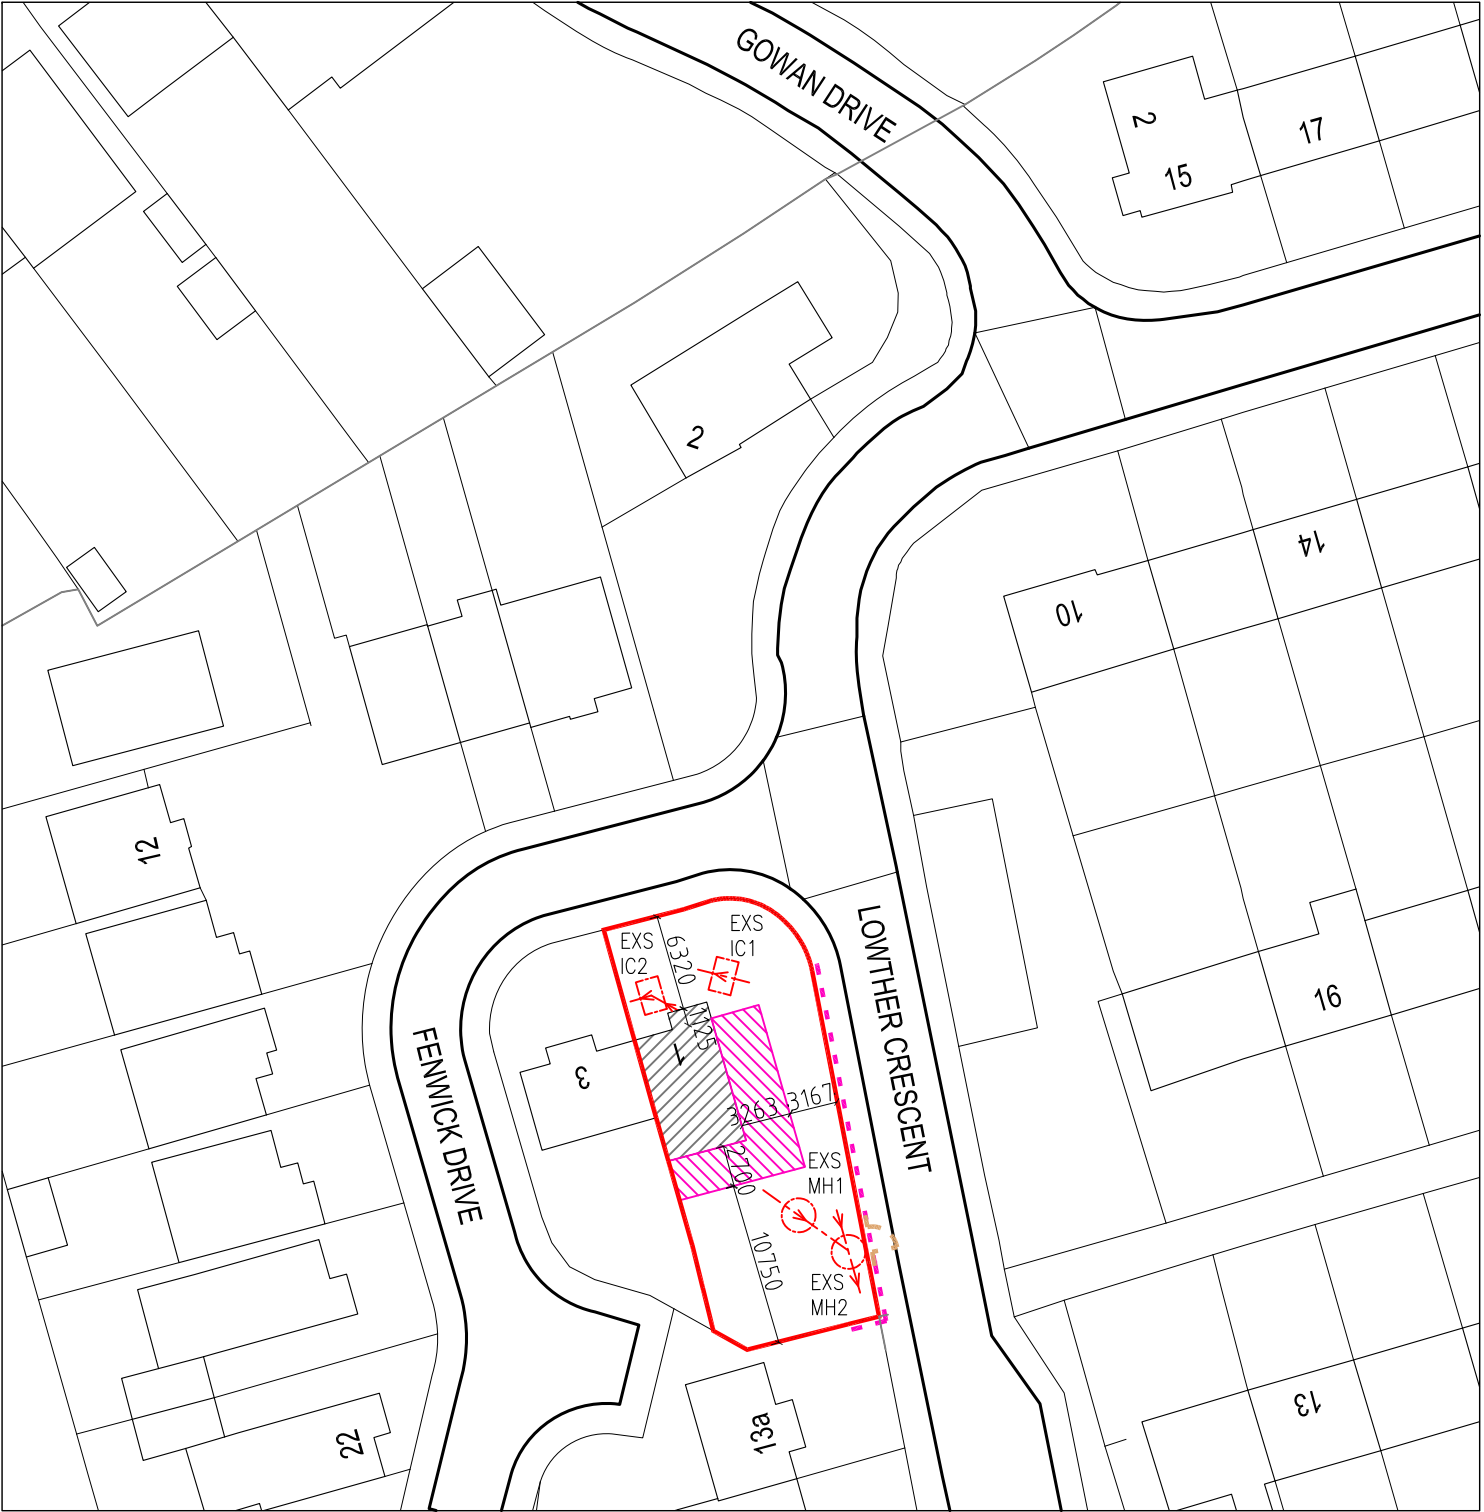

LEGEND:

-  AREA OF THE SITE
-  AREA OF THE EXISTING BUILDINGS
-  AREA OF THE PROPOSED CHANGES
-  AREA OF THE PROPOSED FENCE
-  PROPOSED FREE ACCESS DOOR TO MANHOLE INSPECTION
-  EXS IC
EXISTING DRAINAGE INSPECTION CHAMBER
-  EXS MH
EXISTING DRAINAGE MANHOLE

SITE PLAN
Sc. 1:500

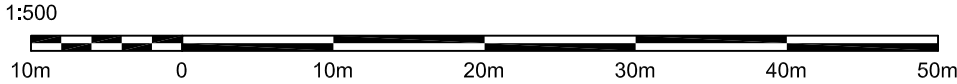

1 FENWICK DRIVE, MIDDLETON, M24 4SN

SHEET 03
SITE PLAN

(SC. 1:500 @ A3)
06.10.2023