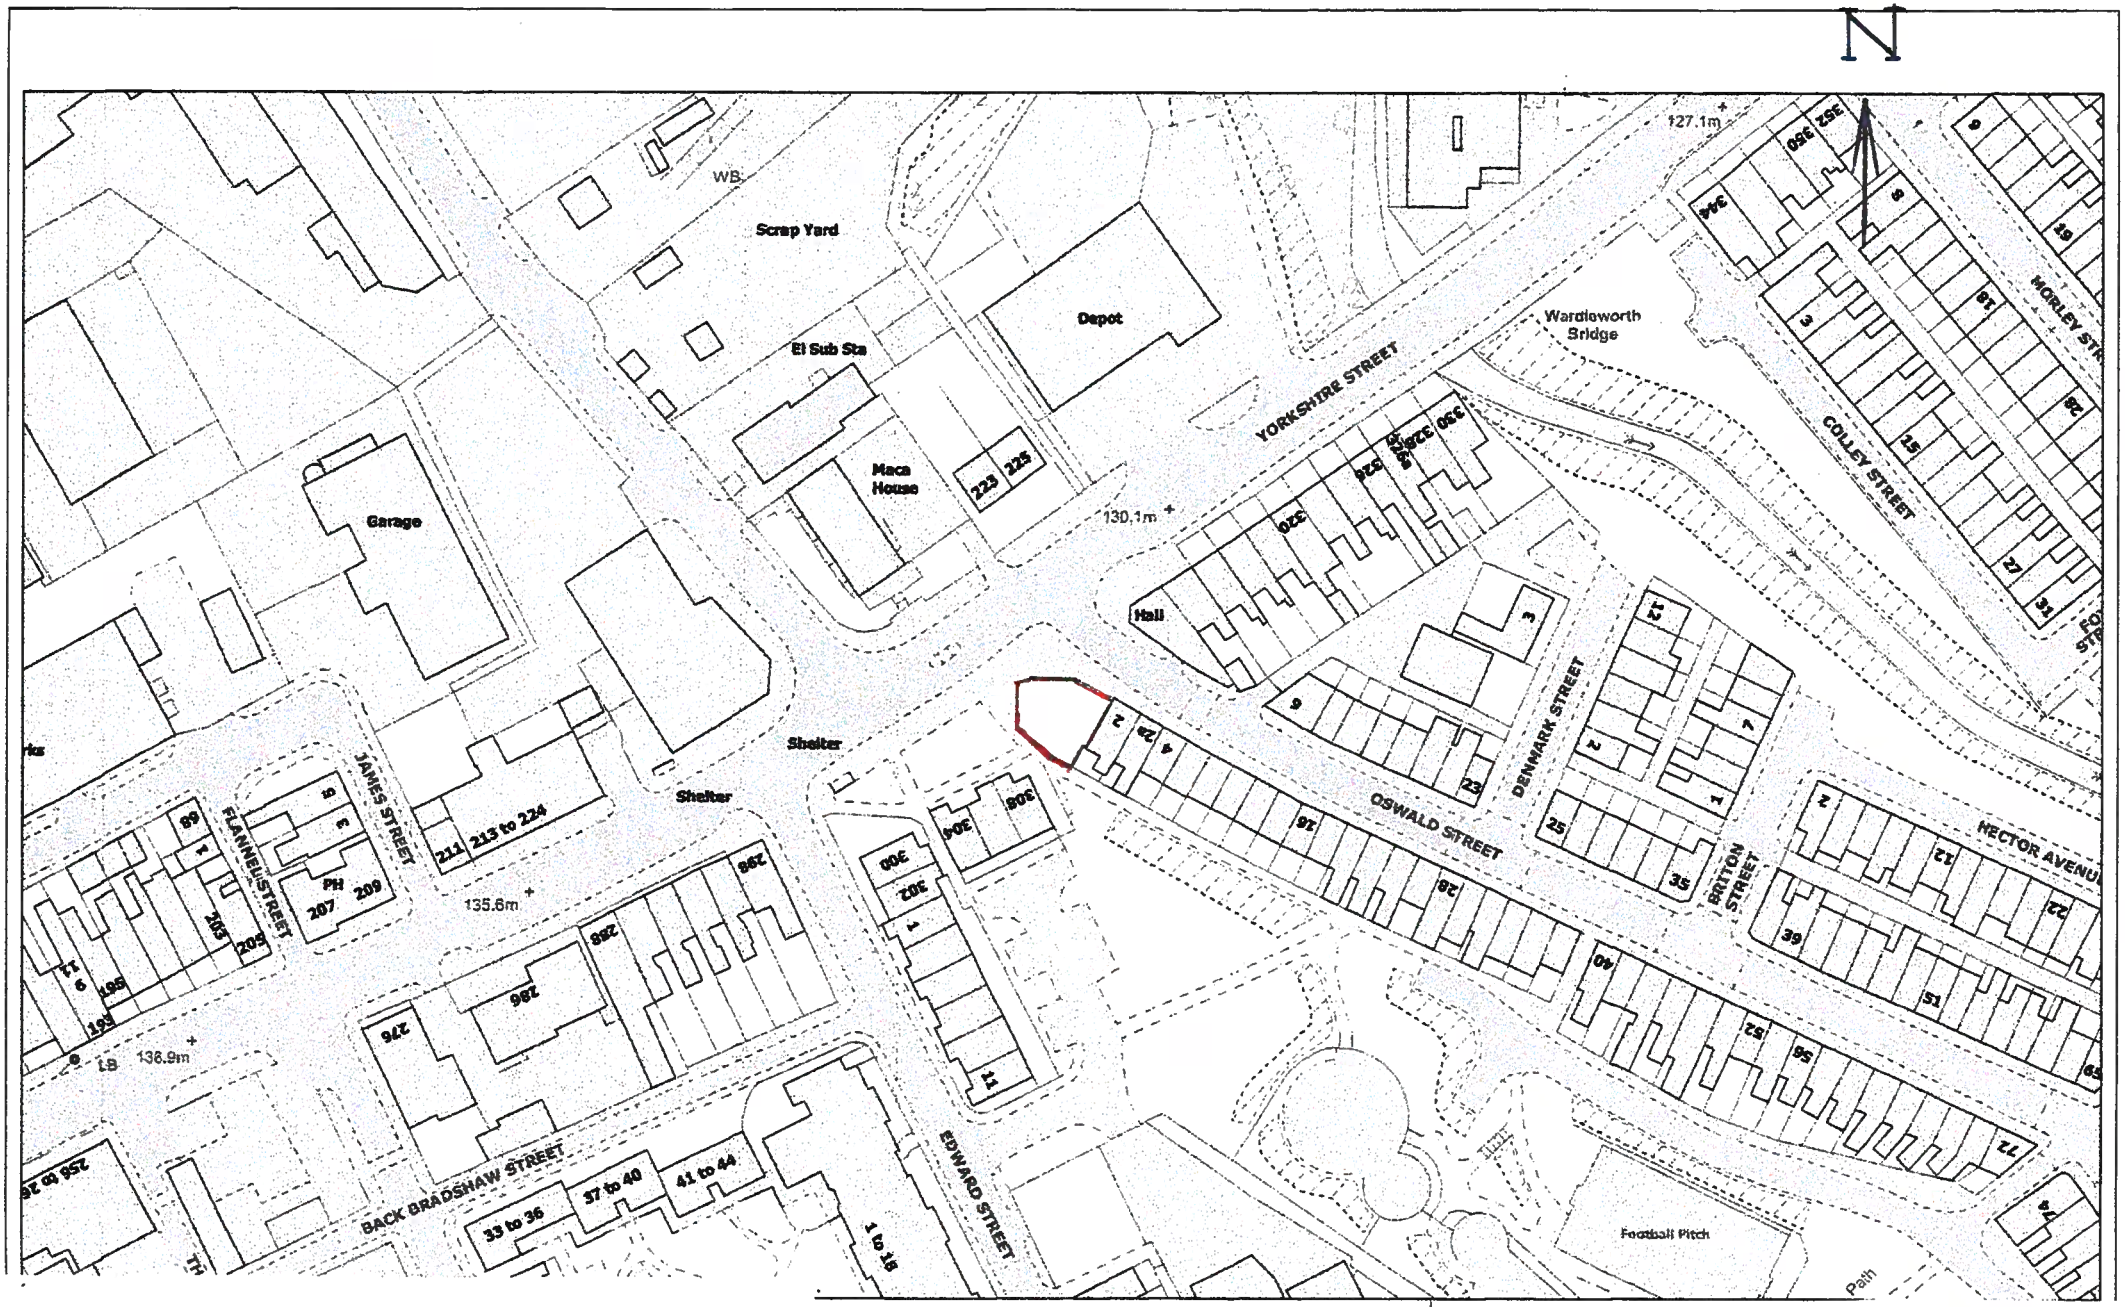
N
Scrap Yard
WB
Depot
El Sub Sta
Maca House
Garage
Shelter
Shelter
Hall
YORKSHIRE STREET
Wardleworth Bridge
COLLEY STREET
MORLEY STR
DENMARK STREET
OSWALD STREET
BRITTON STREET
HECTOR AVENU
JAMES STREET
FLANNEL STREET
BACK BRADSHAW STREET
EDWARD STREET
Football Pitch
Path
127.1m
130.1m
135.6m
136.9m
223
225
211
213 to 224
207
209
PH
33 to 36
37 to 40
41 to 44
1 to 18
Scale 1:1250
0 10 20 30 40 50 60 70 80 90 100 m