




**NORTH**

**Norden**

SHELFIELD LANE

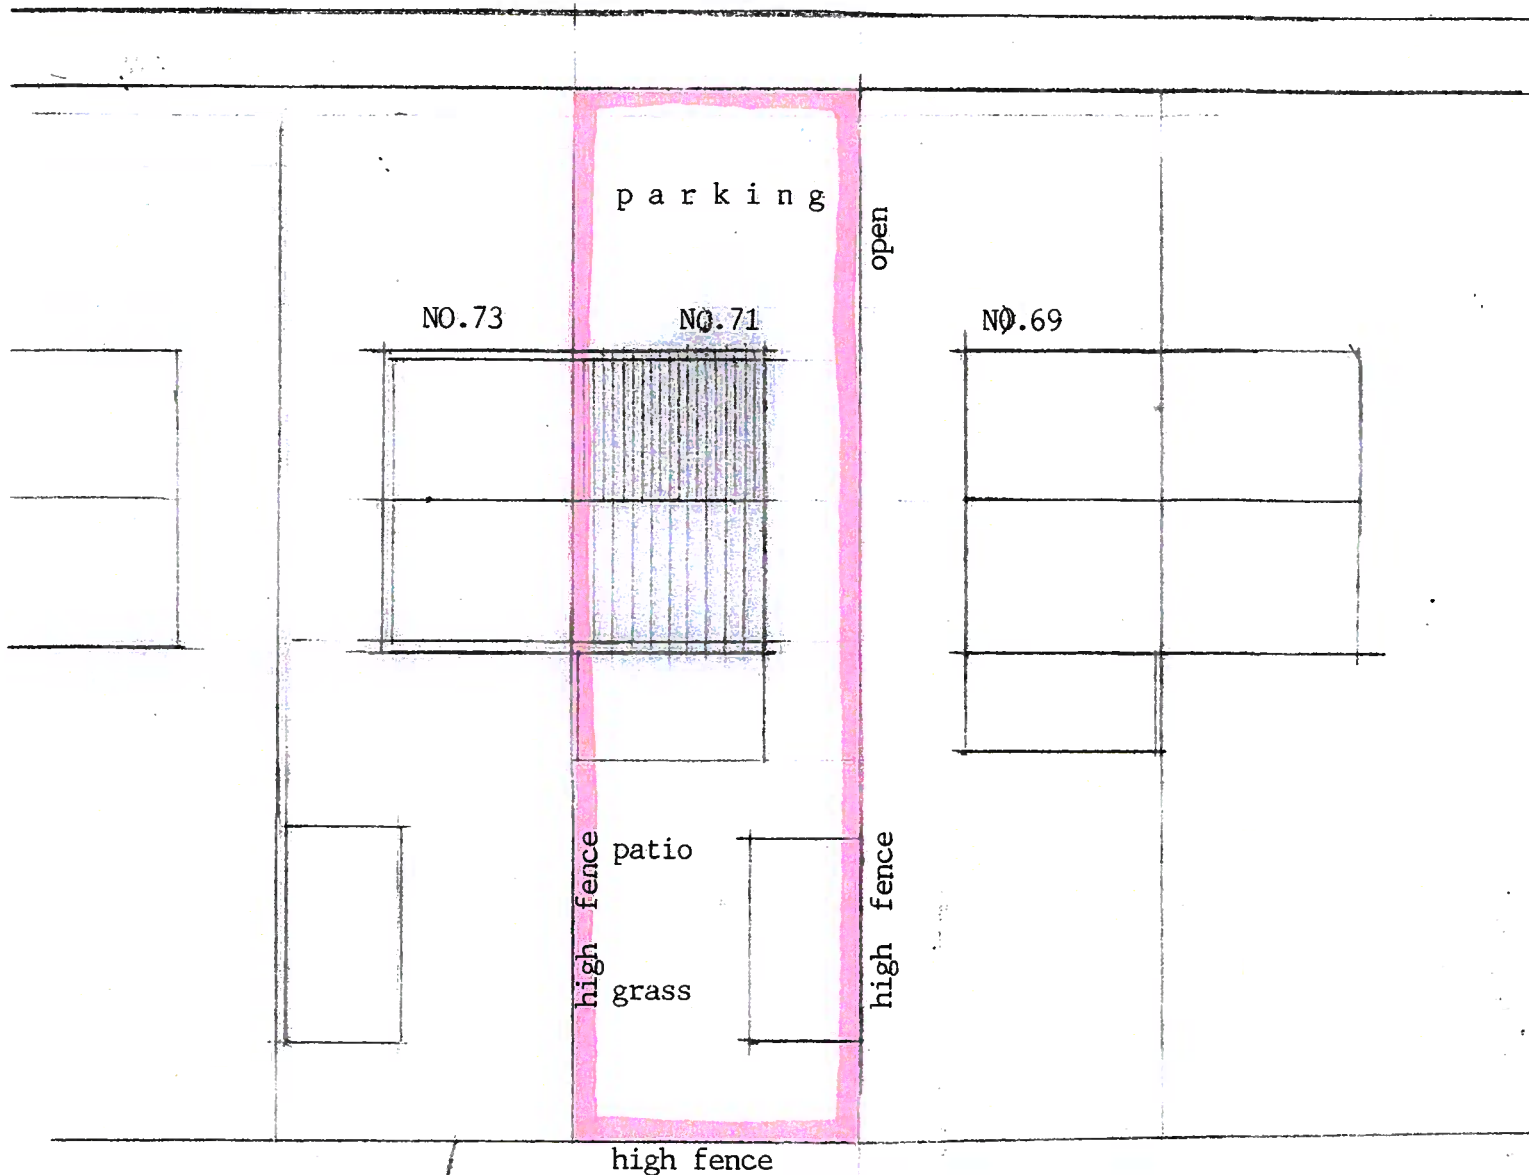

**Existing  
Site Layout**

**1..200**

mike palmer design 01772 743700  
REF: 27.10.22 5