
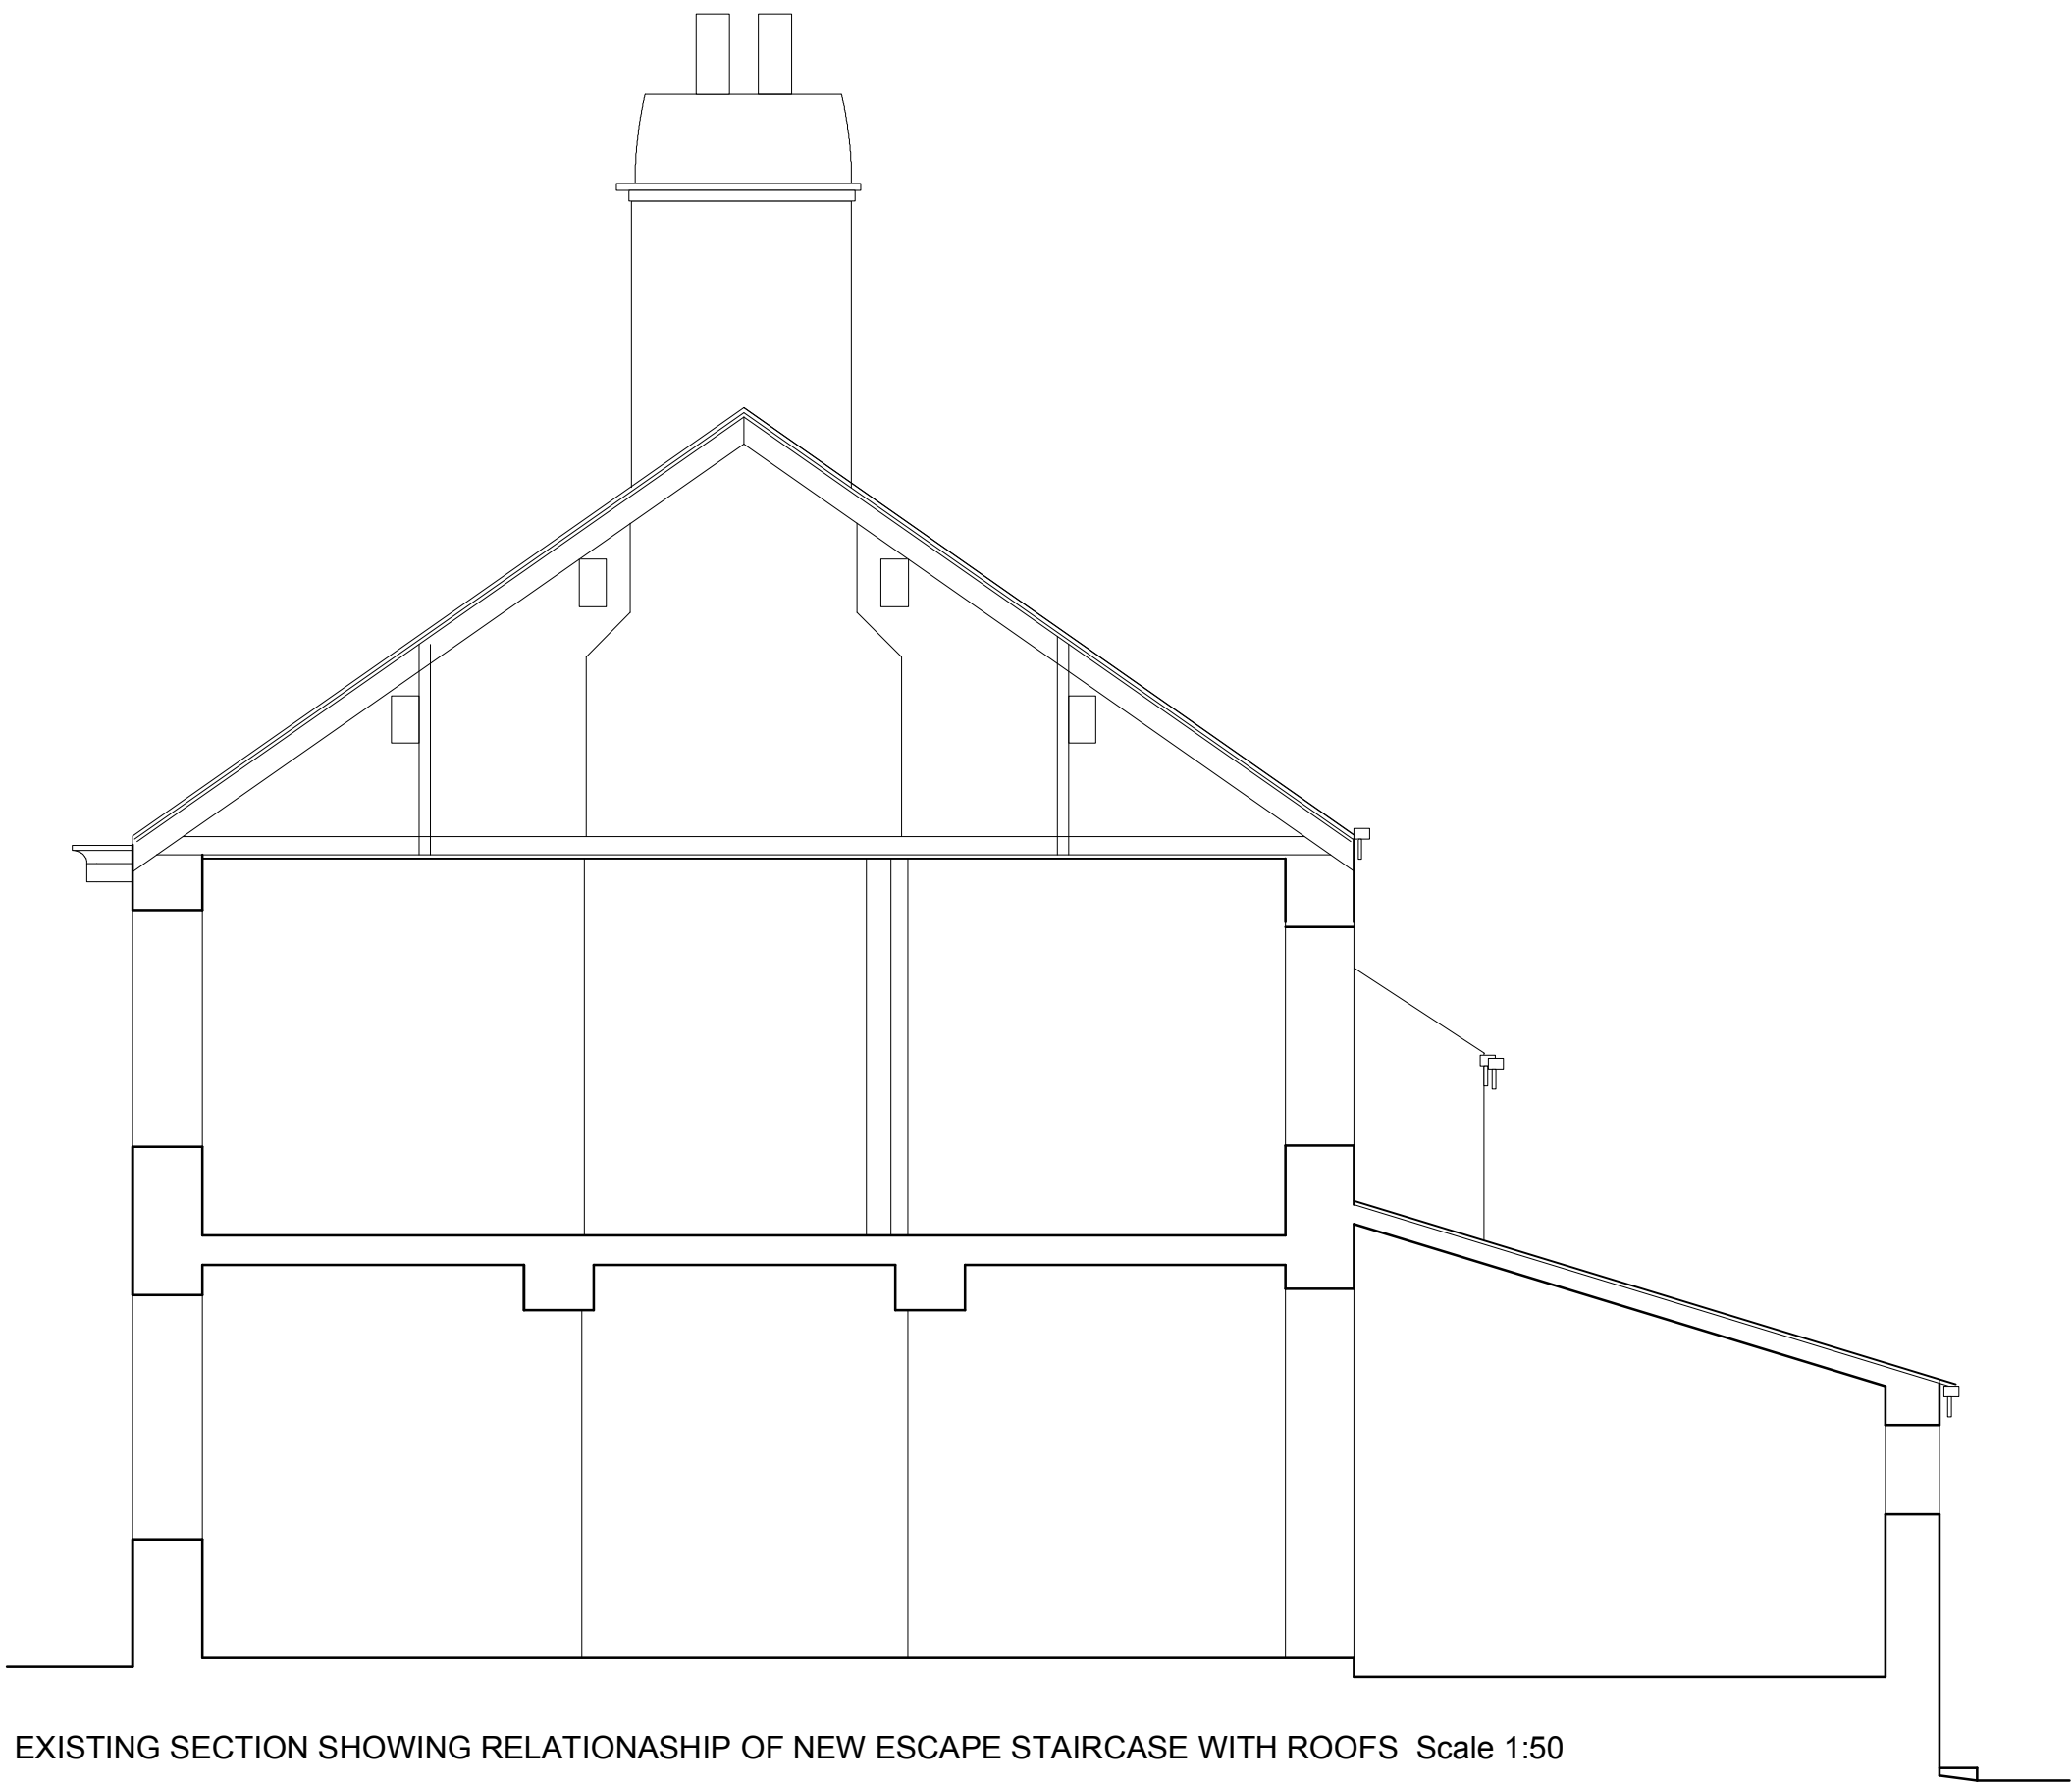


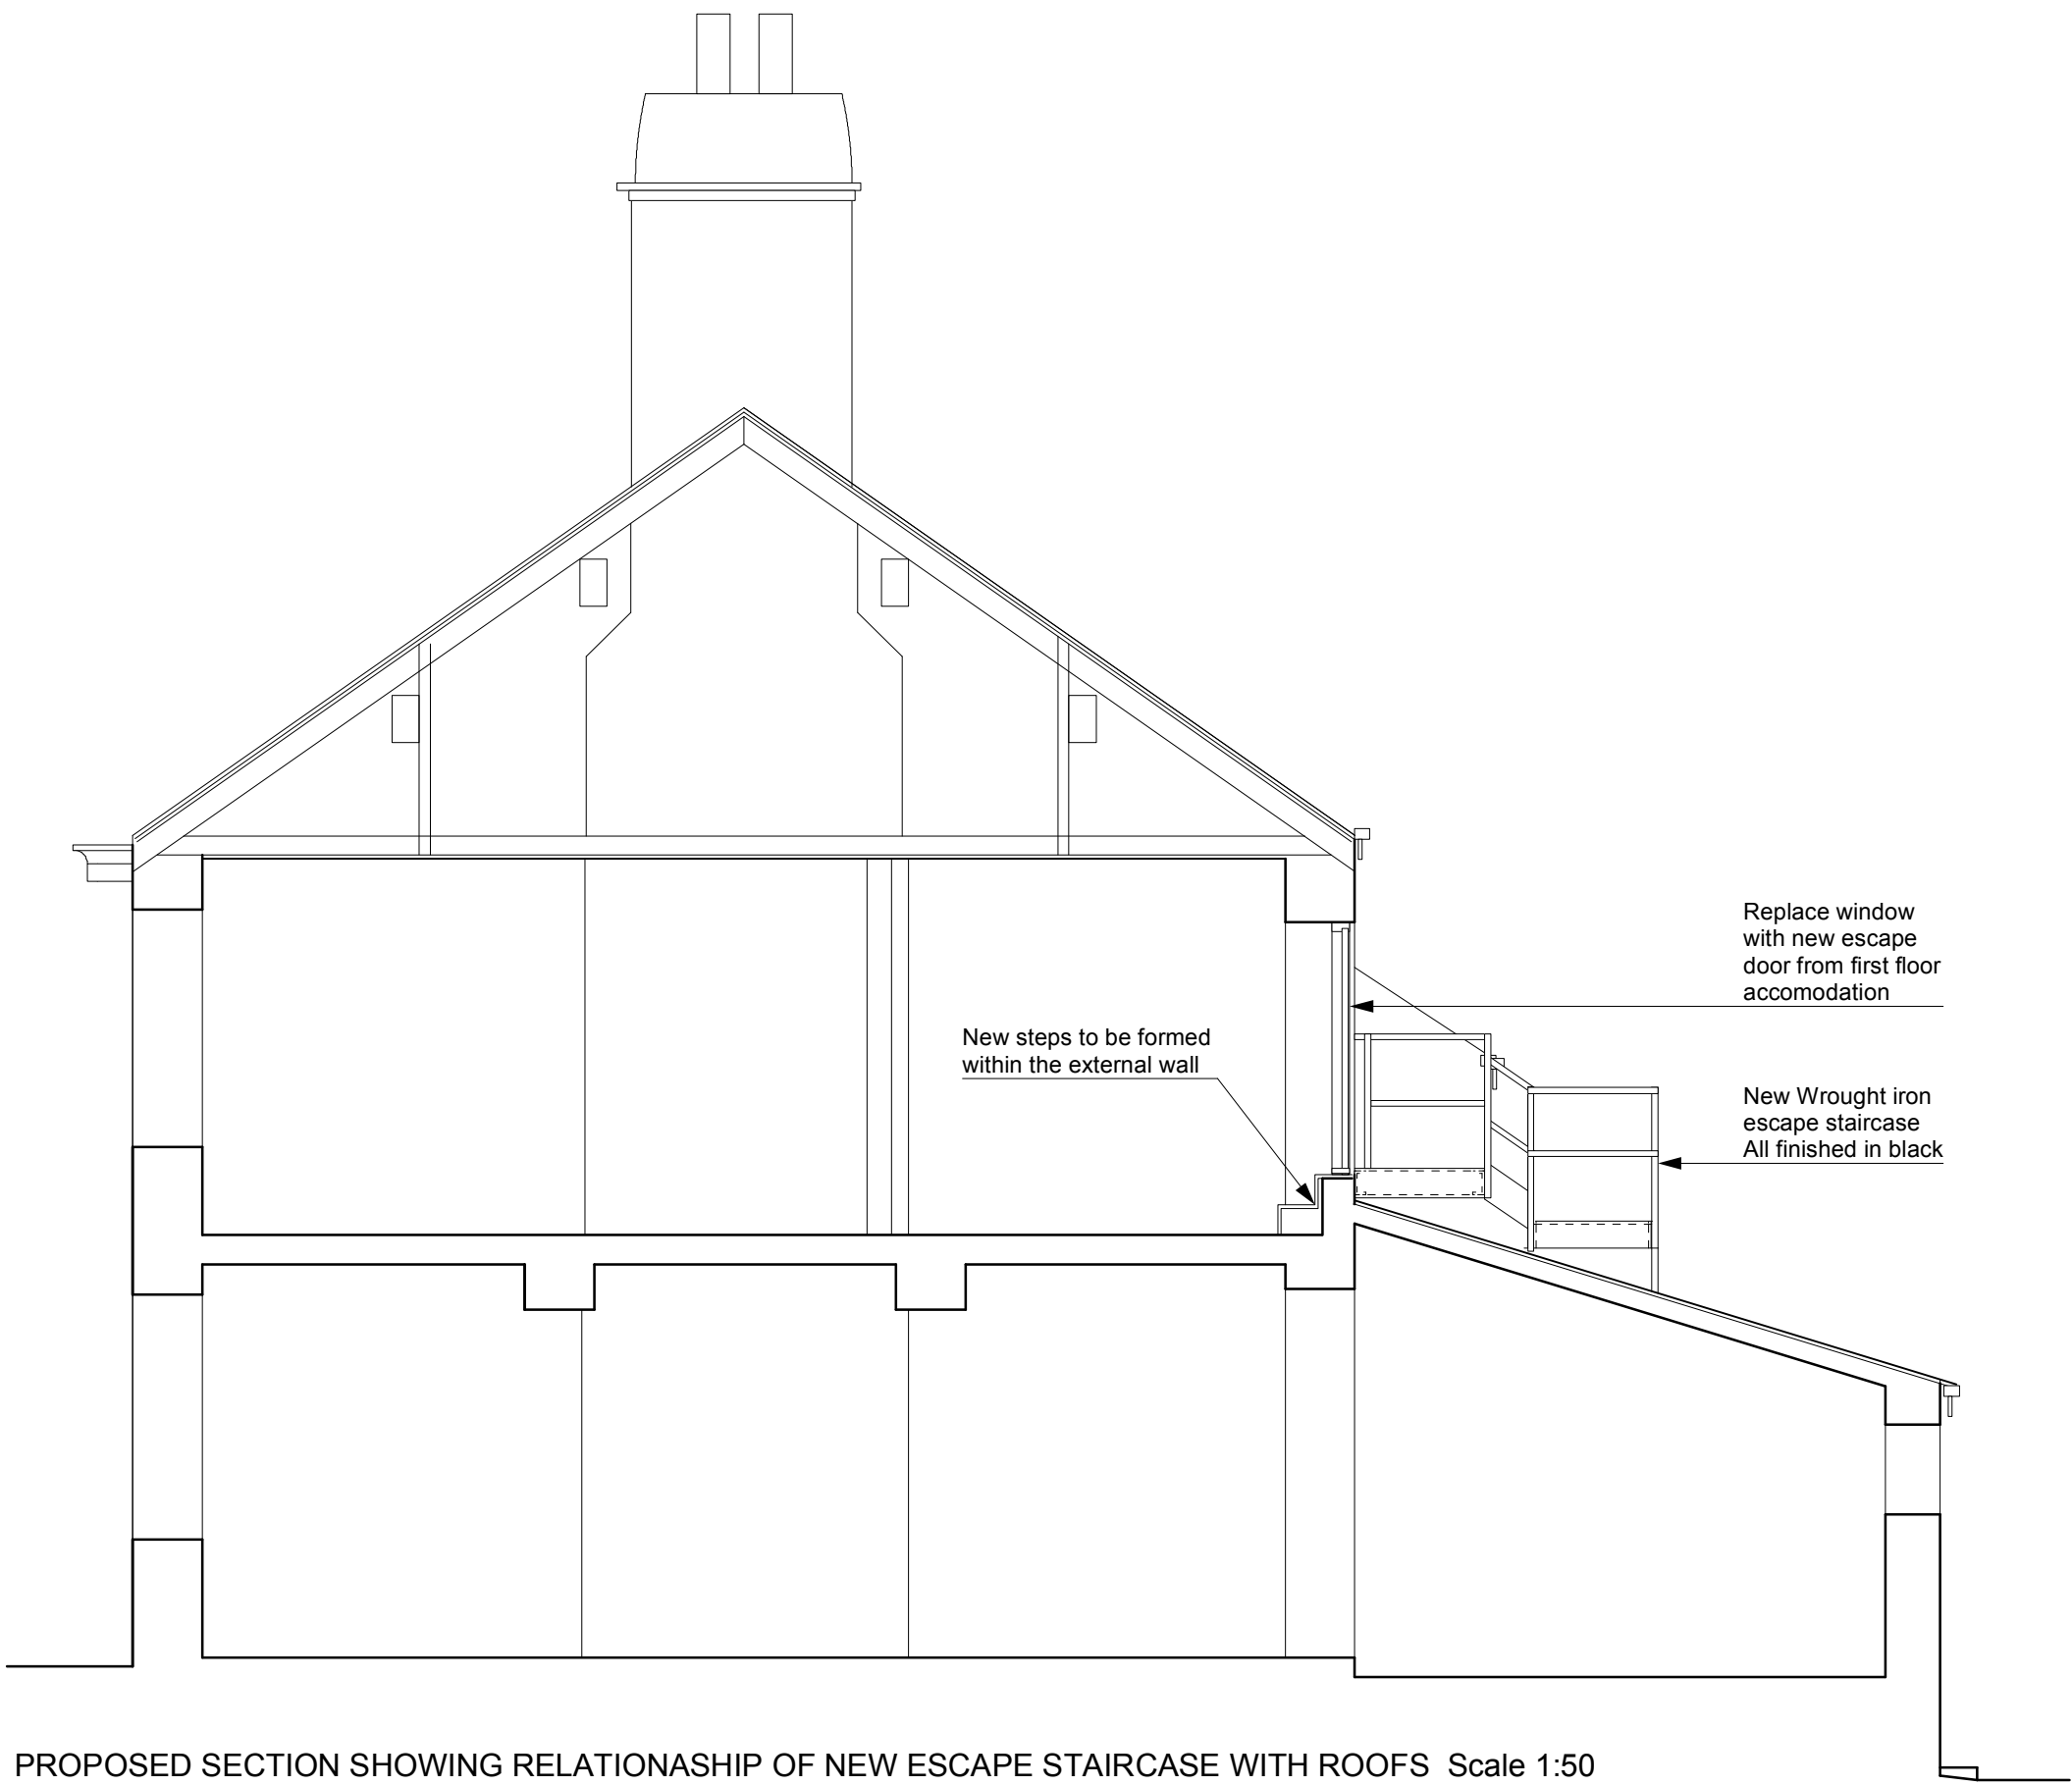

REVISIONS Revision A 1 Added bin store location 2 Added note regarding car parking
--

CLIENT WHITTAKER GOLF CLUB WHITTAKER HAMLET WHITTAKER LANE LITTLEBOROUGH OL15 0LH

PROJECT PROPOSED CHANGE OF USE OF FIRST FLOOR TO SELF CONTAINED APARTMENT WITH EXTERNAL MEANS OF ESCAPE STAIRCASE
--

DRAWING Existing & Proposed sections showing relationship between escape staircase and roofs
--

DRAWING NO PL.2373.004	DRAWN AAL
----------------------------------	---------------------

DATE 28.09.2023	SCALE 1:50@A2
---------------------------	-------------------------

design306

design306
306 Milnrow Road
Rochdale
OL16 5BQ
Tel 07794 332098
email alex@design306.co.uk