



PROPOSED SIGNAGE



Client:	Putt & Play	Revision:	C	
Project:	Rochdale	Job No:	05081	
Date:	12/09/2024			
Designer:	AK			
Scale:	NTS			

THIS DRAWING AND ANY ASSOCIATED DESIGN COPYRIGHT IS RESERVED BY HUDSON SIGN SOLUTIONS AND THIS DOCUMENT IS ISSUED ON CONDITION THAT IT IS NOT COPIED, AMENDED OR DISCLOSED IN ANY WAY BY OR TO ANY UNAUTHORISED PERSONS WITHOUT THE PRIOR CONSENT IN WRITING OF HUDSON SIGN SOLUTIONS

ALL DIMENSIONS ARE IN UNLESS OTHERWISE STATED DIMENSIONS ON SITE AND ALL EQUIPMENT SIZES TO BE VERIFIED PRIOR TO WORK COMMENCING

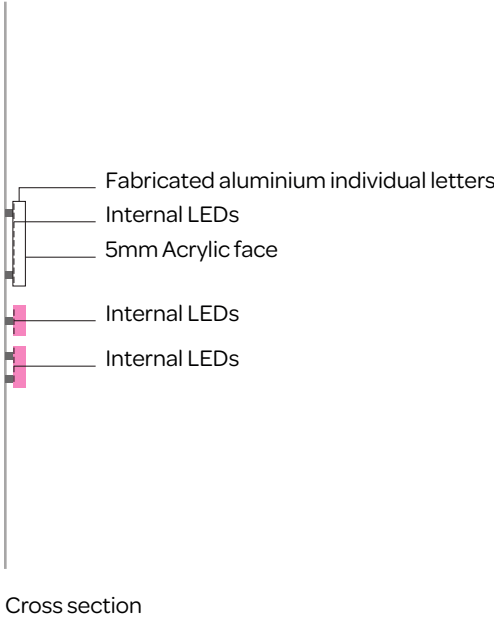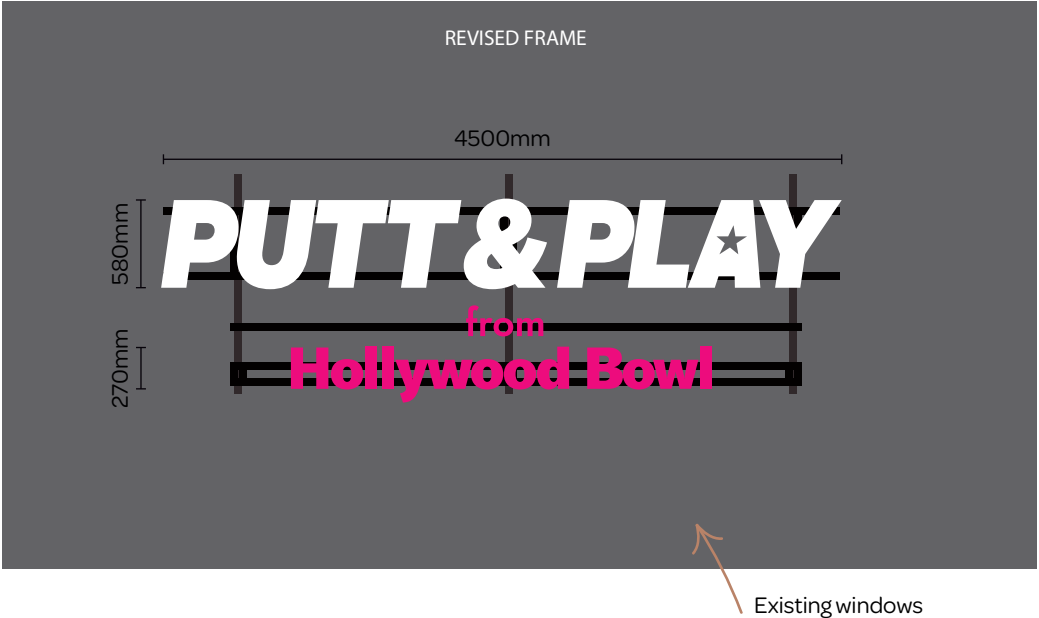


SIGN A

'Putt & Play' = Fabricated aluminium letters manufactured with 80mm white returns. fitted with 5mm white acrylic faces to illuminate only. Fitted to aluminium support rails.

'From Hollywood Bowl' = Fabricated aluminium letters manufactured with 80mm Pink returns. fitted with 5mm pink acrylic faces to illuminate only. Fitted to aluminium support rails.

Height above ground: 4000mm
Illumination: Internal
Luminance: 600cdm²

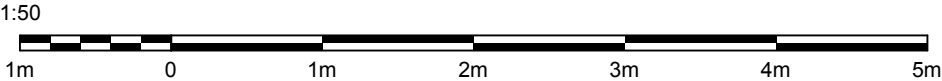


Client:	Putt & Play	Revision:	C	
Project:	Rochdale	Job No:	05081	
Date:	12/09/2024			
Designer:	AK			
Scale:	NTS			

PROPOSED SIGNAGE



Client:	Putt & Play	Revision:	B	
Project:	Rochdale	Job No:	05081	
Date:	12/09/2024			
Designer:	AK			
Scale:	NTS			

THIS DRAWING AND ANY ASSOCIATED DESIGN COPYRIGHT IS RESERVED BY HUDSON SIGN SOLUTIONS AND THIS DOCUMENT IS ISSUED ON CONDITION THAT IT IS NOT COPIED, AMENDED OR DISCLOSED IN ANY WAY BY OR TO ANY UNAUTHORISED PERSONS WITHOUT THE PRIOR CONSENT IN WRITING OF HUDSON SIGN SOLUTIONS	ALL DIMENSIONS ARE IN UNLESS OTHERWISE STATED DIMENSIONS ON SITE AND ALL EQUIPMENT SIZES TO BE VERIFIED PRIOR TO WORK COMMENCING
---	--

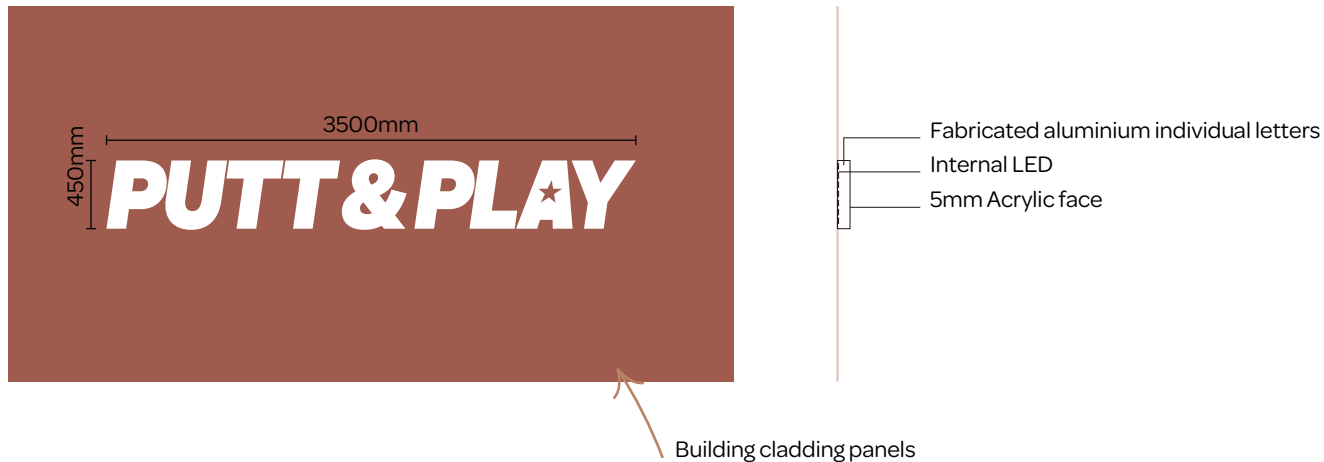


SIGN B

'Putt & Play' = Fabricated aluminium letters manufactured with 80mm white returns.
fitted with 5mm white acrylic faces to illuminate only.
Fitted direct to cladding panels.

Height above ground: 13000mm
Illumination: Internal
Luminance: 600cdm²

NOTE: 'from Hollywood Bowl' box is to be painted the same colour as the current building cladding panels.

1:50

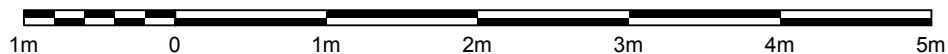


Client:	Putt & Play	Revision:	C	
Project:	Rochdale	Job No:	05081	
Date:	12/09/2024			
Designer:	AK			
Scale:	NTS			
THIS DRAWING AND ANY ASSOCIATED DESIGN COPYRIGHT IS RESERVED BY HUDSON SIGN SOLUTIONS AND THIS DOCUMENT IS ISSUED ON CONDITION THAT IT IS NOT COPIED, AMENDED OR DISCLOSED IN ANY WAY BY OR TO ANY UNAUTHORISED PERSONS WITHOUT THE PRIOR CONSENT IN WRITING OF HUDSON SIGN SOLUTIONS				ALL DIMENSIONS ARE IN UNLESS OTHERWISE STATED DIMENSIONS ON SITE AND ALL EQUIPMENT SIZES TO BE VERIFIED PRIOR TO WORK COMMENCING

PROPOSED SIGNAGE



Client:	Putt & Play	Revision:	B	
Project:	Rochdale	Job No:	05081	
Date:	12/09/2024			
Designer:	AK			
Scale:	NTS			

THIS DRAWING AND ANY ASSOCIATED DESIGN COPYRIGHT IS RESERVED BY HUDSON SIGN SOLUTIONS AND THIS DOCUMENT IS ISSUED ON CONDITION THAT IT IS NOT COPIED, AMENDED OR DISCLOSED IN ANY WAY BY OR TO ANY UNAUTHORISED PERSONS WITHOUT THE PRIOR CONSENT IN WRITING OF HUDSON SIGN SOLUTIONS	ALL DIMENSIONS ARE IN UNLESS OTHERWISE STATED DIMENSIONS ON SITE AND ALL EQUIPMENT SIZES TO BE VERIFIED PRIOR TO WORK COMMENCING
---	--

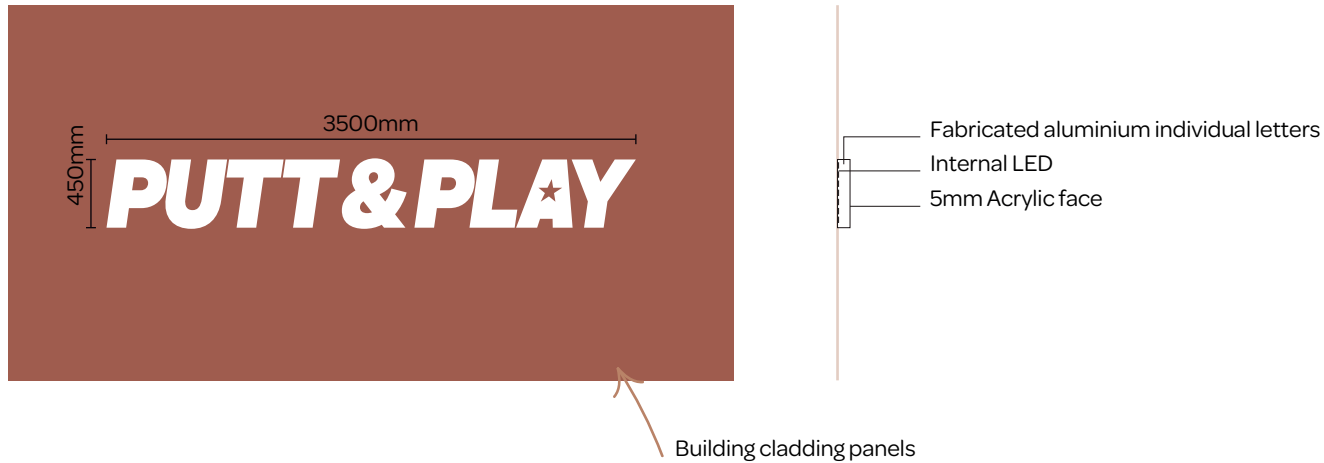


SIGN C

'Putt & Play' = Fabricated aluminium letters manufactured with 80mm white returns.
fitted with 5mm white acrylic faces to illuminate only.
Fitted direct to cladding panels.

Height above ground: 9750mm
Illumination: Internal
Luminance: 600cdm²

NOTE: 'from Hollywood Bowl' box is to be painted the same colour as the current building cladding panels.

1:50

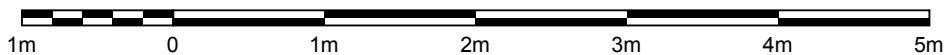

Client:	Putt & Play	Revision:	C	
Project:	Rochdale	Job No:	05081	
Date:	12/09/2024			
Designer:	AK			
Scale:	NTS			

THIS DRAWING AND ANY ASSOCIATED DESIGN COPYRIGHT IS RESERVED BY HUDSON SIGN SOLUTIONS AND THIS DOCUMENT IS ISSUED ON CONDITION THAT IT IS NOT COPIED, AMENDED OR DISCLOSED IN ANY WAY BY OR TO ANY UNAUTHORISED PERSONS WITHOUT THE PRIOR CONSENT IN WRITING OF HUDSON SIGN SOLUTIONS

ALL DIMENSIONS ARE IN UNLESS OTHERWISE STATED DIMENSIONS ON SITE AND ALL EQUIPMENT SIZES TO BE VERIFIED PRIOR TO WORK COMMENCING

Existing Signage.




Existing Puttstars
signage to be removed



Client:	Putt & Play	Revision:	B	
Project:	Rochdale	Job No:	05081	
Date:	12/09/2024			
Designer:	AK			
Scale:	NTS			

SITE PLAN

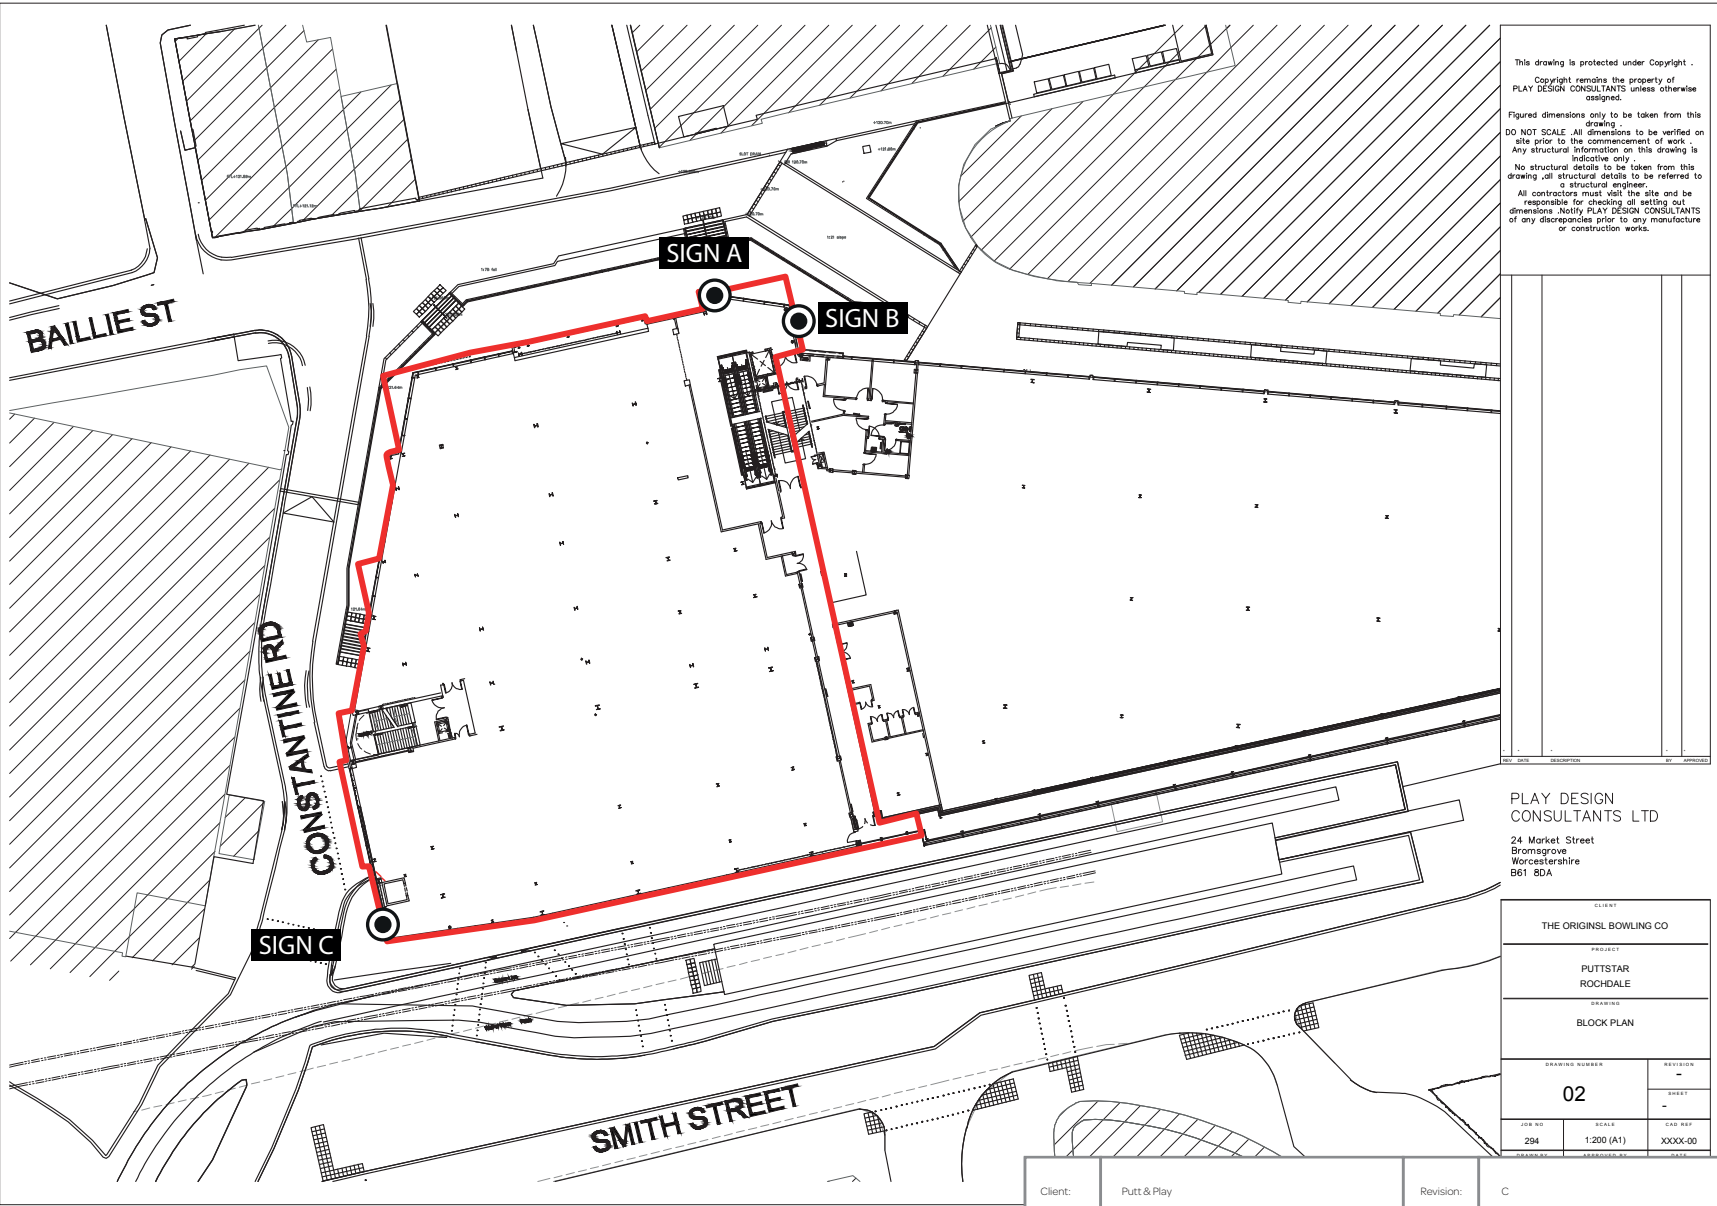

Client:	Putt & Play	Revision:	C	
Project:	Rochdale	Job No:	05081	
Date:	12/09/2024			
Designer:	AK			
Scale:	NTS			

THIS DRAWING AND ANY ASSOCIATED DESIGN COPYRIGHT IS RESERVED BY HUDSON SIGN SOLUTIONS AND THIS DOCUMENT IS ISSUED ON CONDITION THAT IT IS NOT COPIED, AMENDED OR DISCLOSED IN ANY WAY BY OR TO ANY UNAUTHORISED PERSONS WITHOUT THE PRIOR CONSENT IN WRITING OF HUDSON SIGN SOLUTIONS	ALL DIMENSIONS ARE IN UNLESS OTHERWISE STATED DIMENSIONS ON SITE AND ALL EQUIPMENT SIZES TO BE VERIFIED PRIOR TO WORK COMMENCING
---	--