


190 Spotland Road
Rochdale
SKETCH PROPOSAL

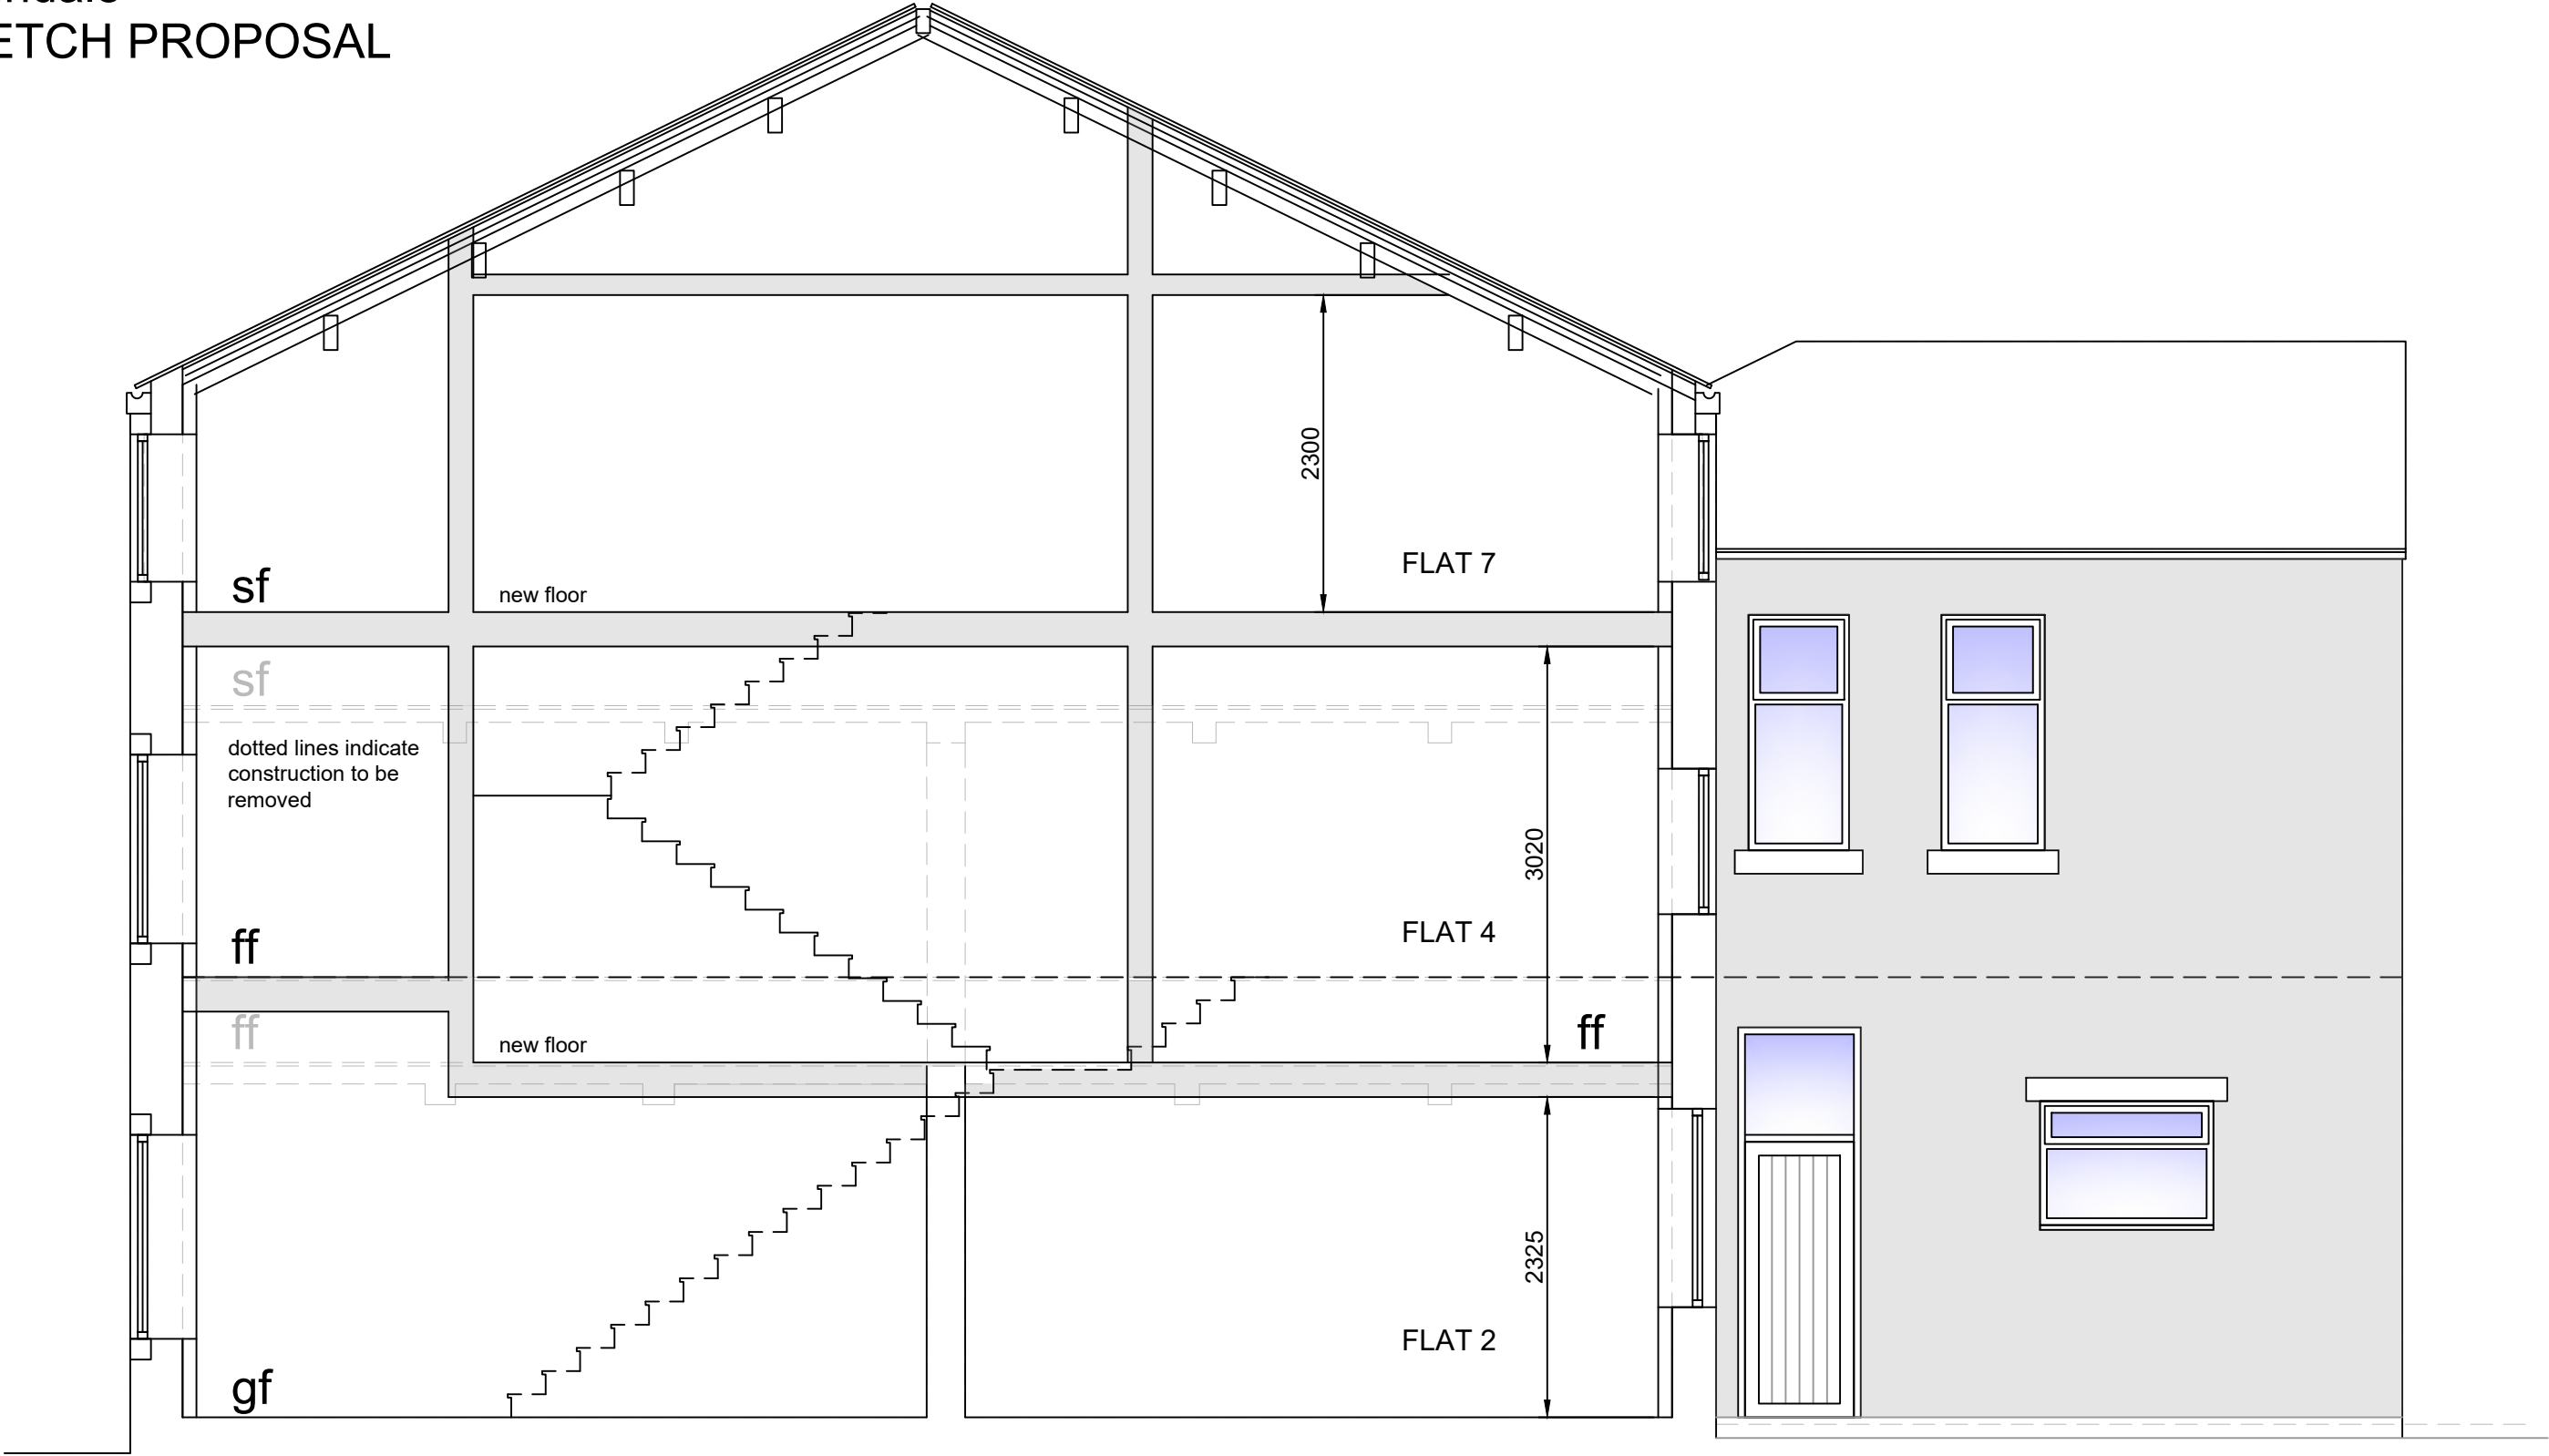

PROPOSED CROSS SECTION AA
scale 1 - 50