




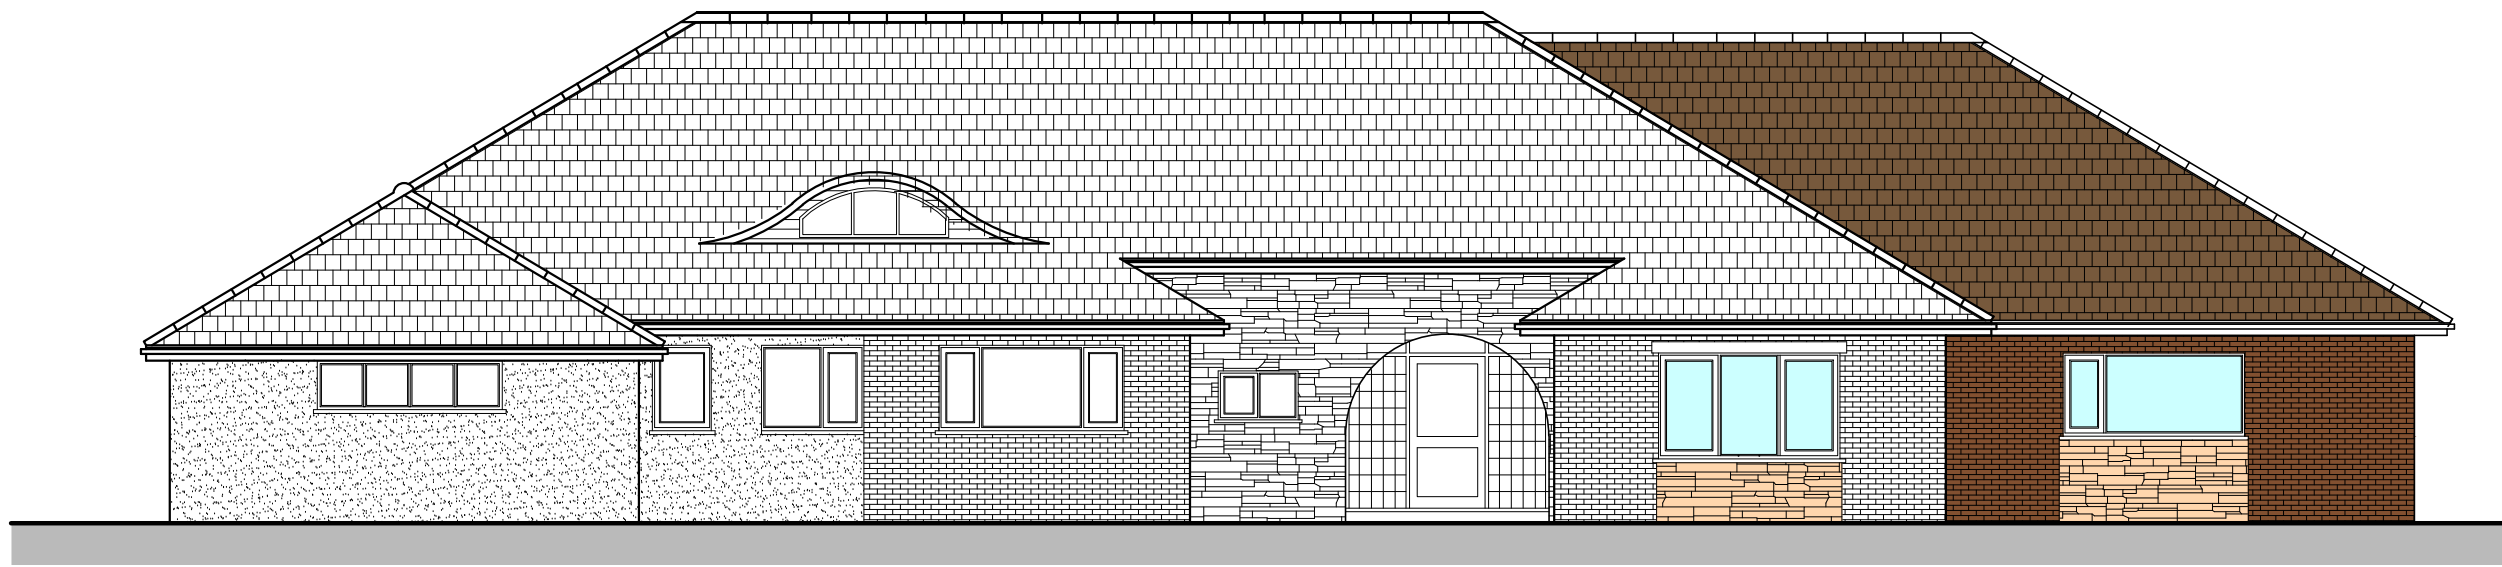


**NORTH EAST (Front) ELEVATION**  
SCALE 1:100

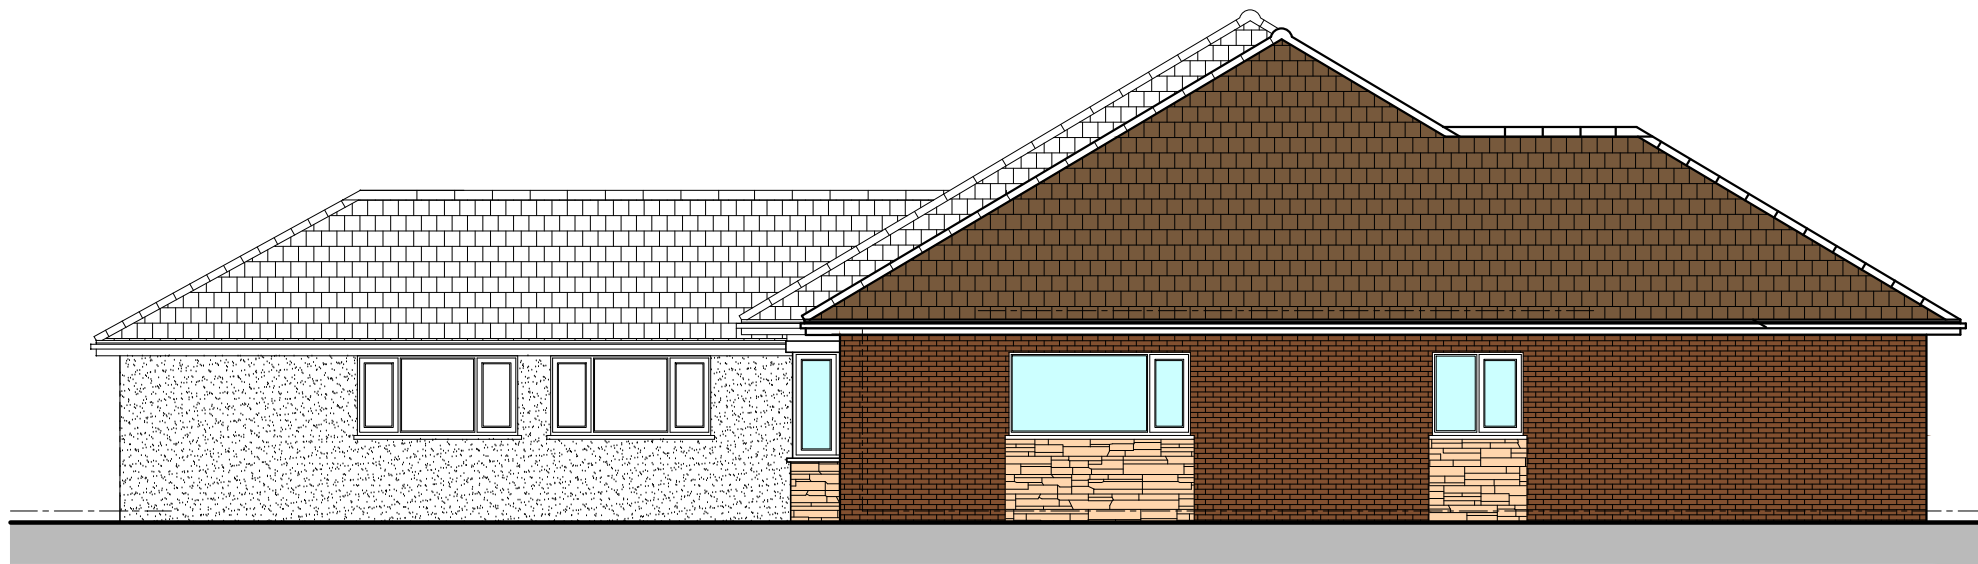

**NORTH WEST (Side) ELEVATION**  
SCALE 1:100

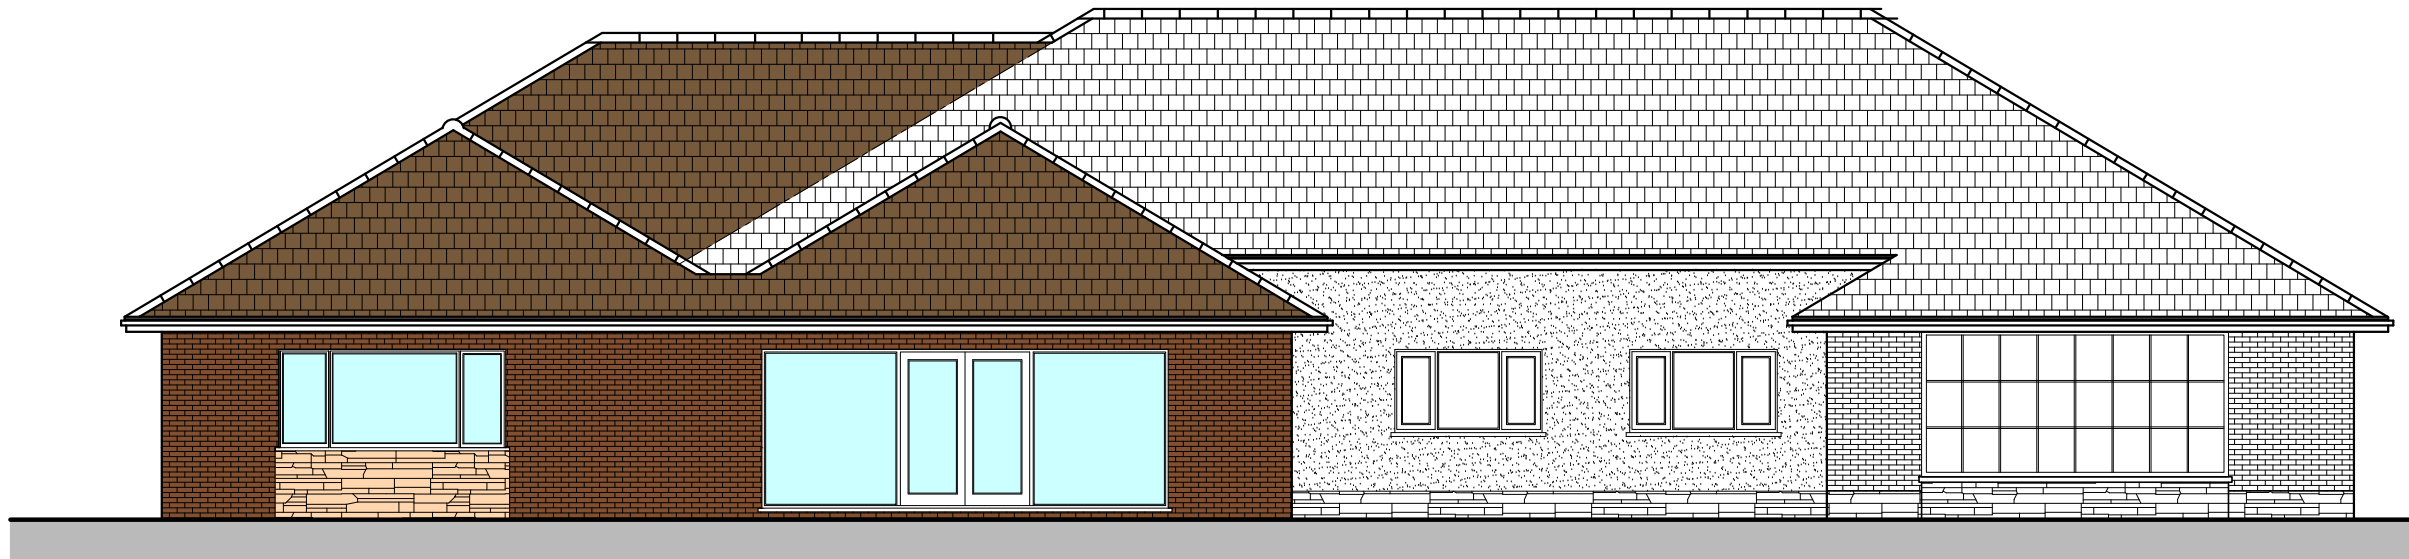

**SOUTH WEST (Rear) ELEVATION**  
SCALE 1:100

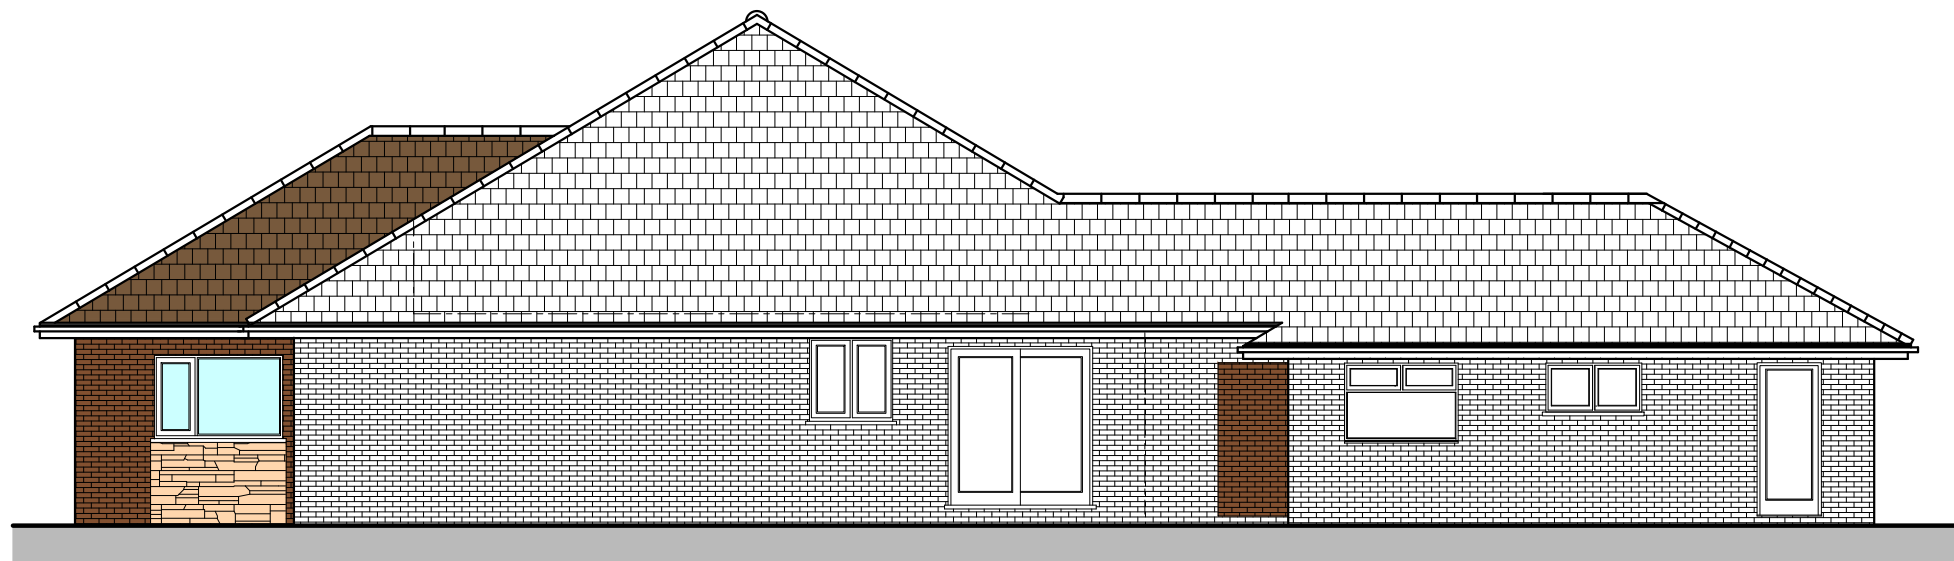

**SOUTH EAST (Side) ELEVATION**  
SCALE 1:100

#### LEGEND

|  |                       |
|--|-----------------------|
|  | EXISTING ROOF TILES   |
|  | NEW ROOF TILES        |
|  | NEW BRICK WALL        |
|  | EXISTING BRICK        |
|  | NEW STONE FACING      |
|  | EXISTING STONE FACING |
|  | NEW RENDERING         |
|  | EXISTING RENDERING    |
|  | NEW WINDOWS           |
|  | EXISTING WINDOWS      |

#### MATERIALS

ROOF: CONCRETE ROOF TILES  
TO MATCH EXISTING

WALL: BRICK FACING TO MATCH EXISTING /  
RENDERING TO MATCH EXISTING

WINDOWS: UPVC 'A' RATED DOUBLE GLAZED WINDOWS  
TO MATCH EXISTING

DOORS: UPVC 'A' RATED DOUBLE GLAZED DOORS  
TO MATCH EXISTING

RAIN WATER: UPVC GUTTER, RWP, FASCIA BOARD AND  
GOODS: SOFFIT BOARD

|   |  |            |                        |            |  |
|---|--|------------|------------------------|------------|--|
| <br>103 Shurdington Road<br>Cheltenham, GL53 0JQ<br>www.MekKara.co.uk, mac@gmail.com<br>Ph: 0124228875, 07843020249   |  |            | <br>CHARTERED PRACTICE |            |  |
| Client   |  |            |                        |            |  |
| <b>MR BIJU MATHEW</b>   |  |            |                        |            |  |
| Job Title   |  |            |                        |            |  |
| <b>PROPOSED EXTENSION</b><br><b>CRIMBLE BUNGALOW</b><br><b>CRIMBLE LANE, OL11 4AB</b>   |  |            |                        |            |  |
| Drawing Title   |  |            |                        |            |  |
| <b>PROPOSAL</b><br><b>ELEVATIONS</b>   |  |            |                        |            |  |
| Scale   |  |            |                        |            |  |
| <b>1:100 on A2</b>   |  |            |                        |            |  |
| Date   |  | APRIL 2023 |                        | Drawn By   |  |
|   |  |            |                        | <b>RMC</b> |  |
| Job No   |  | Drawing NO |                        | Rev.       |  |
| <b>0423-19</b>   |  | <b>122</b> |                        | <b>D</b>   |  |
| <small>© MEKKARA Architectural Consultants - THIS DRAWING AND DESIGN<br/>REMAINS THE COPYRIGHT AND INTELLECTUAL PROPERTY OF<br/>MEKKARA Architectural Consultants, SHALL NOT BE COPIED OR<br/>REPRODUCED IN ANY FORMAT WITHOUT APPROVAL.</small> |  |            |                        |            |  |

