


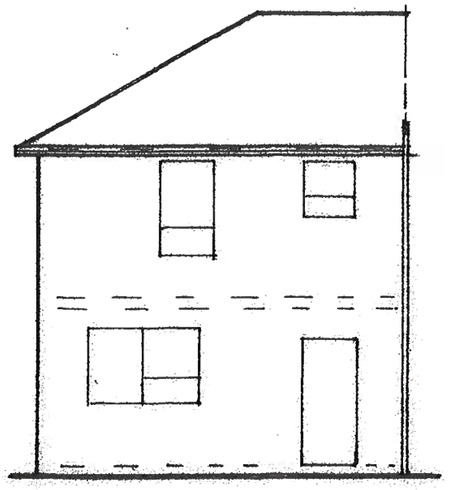


REAR ELEVATION
(EXISTING)

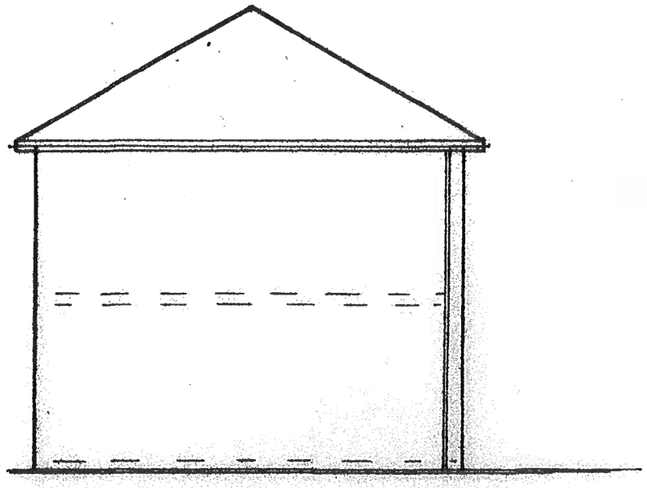


SIDE ELEVATION
(EXISTING)

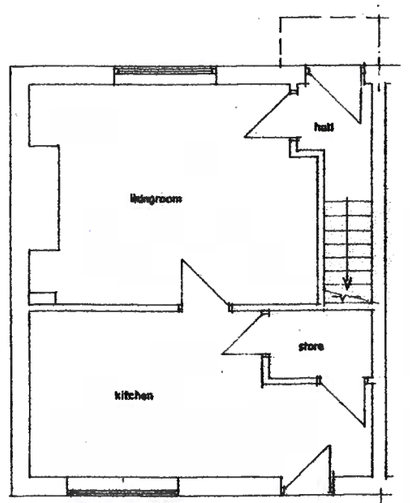


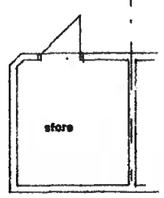

G.F PLAN
(EXISTING)

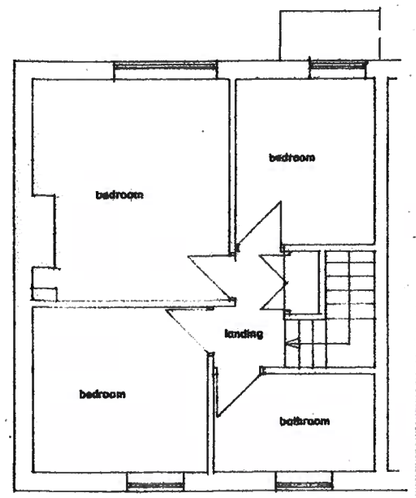

F.F PLAN
(EXISTING)

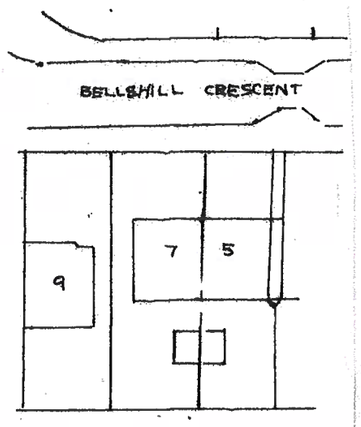


SITE PLAN SCALE 1:500
(EXISTING)

BUILDING DESIGN SERVICES
M. FAROOQ
6 Stock Close, Shawclough, Rochdale OL12 6BB
Tel: 01706 712231 Mob: 07967605763


PROPOSED DOUBLE STOREY REAR EXTENSION AT 7 BELLS HILL CRESCENT ROCHDALE OL16 2TT

For: Mr & Mrs IHSAN UL HAQ


Plan	*Scale 1:100*	**1432/1**
Elevation	*Scale 1:100*	

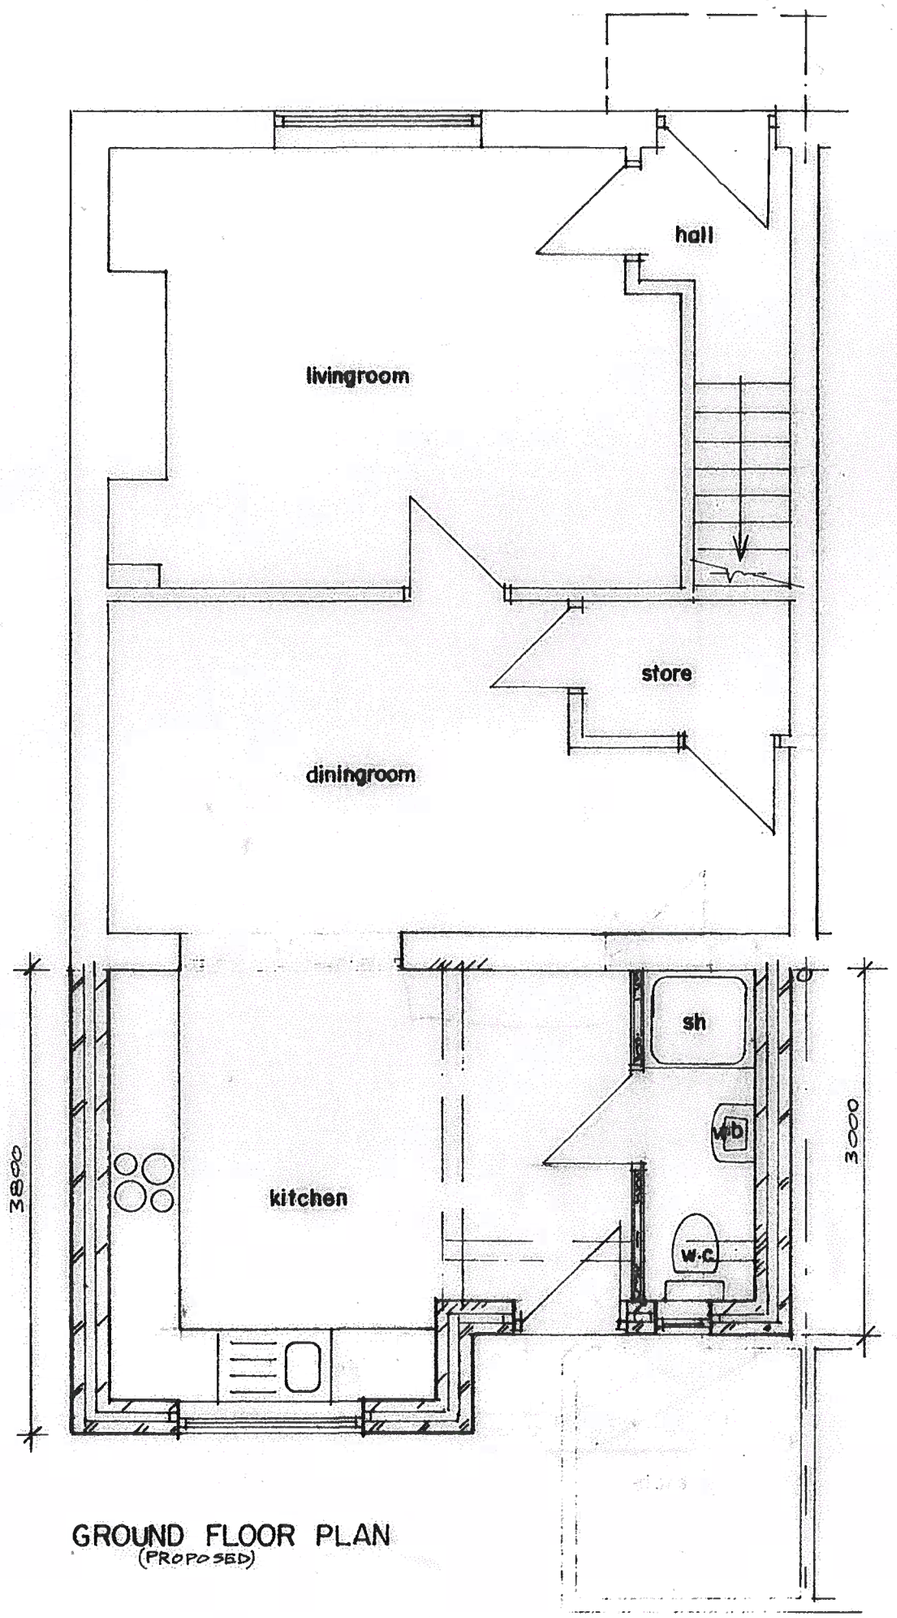

GROUND FLOOR PLAN
(PROPOSED)

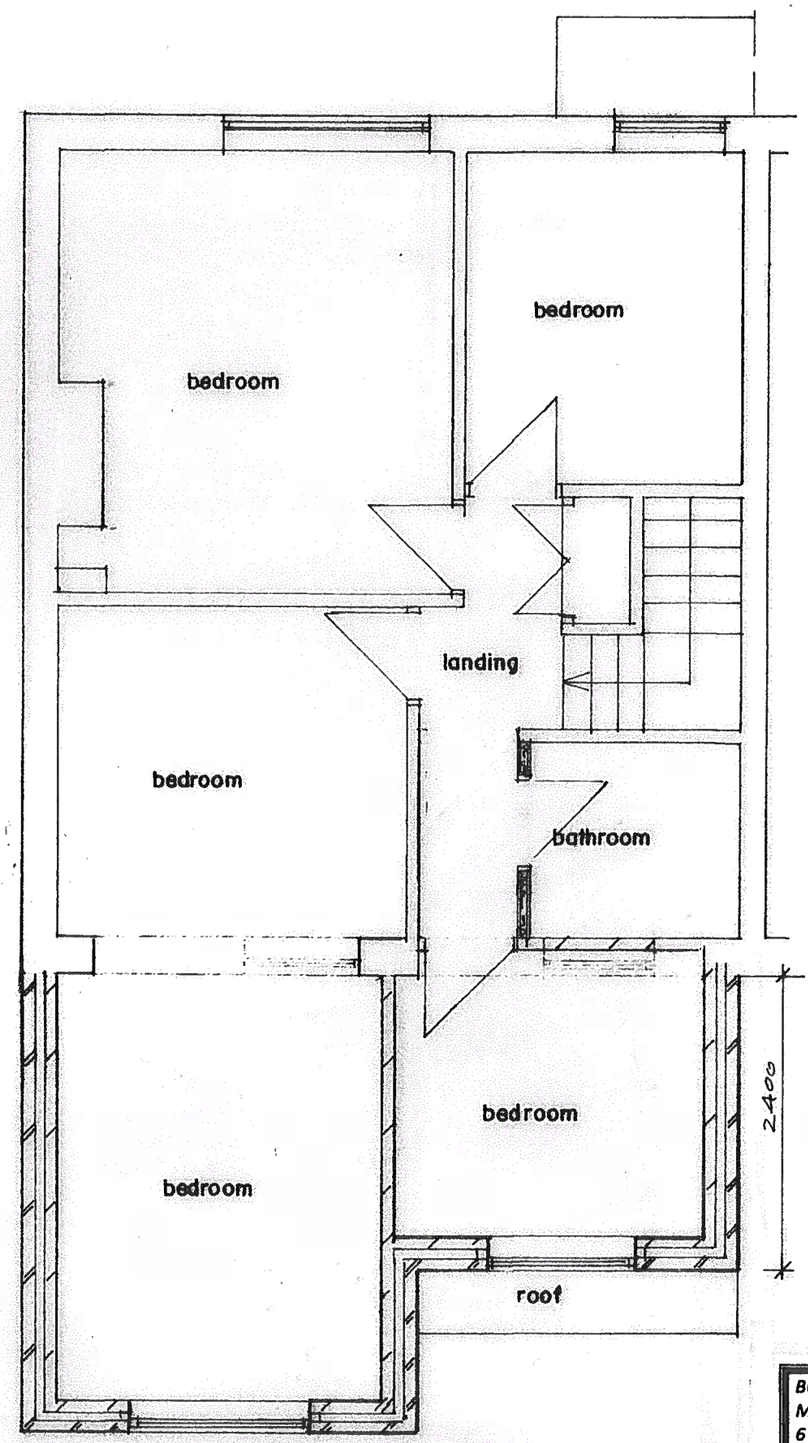

FIRST FLOOR PLAN
(PROPOSED)

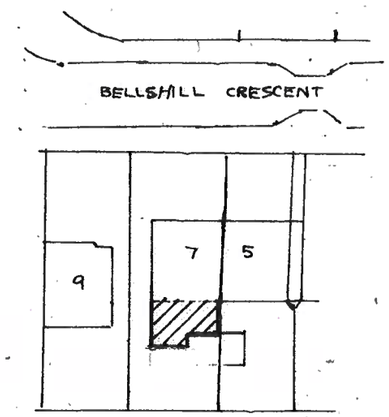


SITE PLAN SCALE 1:500
(PROPOSED)

BUILDING DESIGN SERVICES
M. FAROOQ
6 Stock Close, Shawclough, Rochdale OL12 6BB
Tel: 01706 712231 Mob: 07967605763


PROPOSED DOUBLE STOREY REAR EXTENSION AT 7 BELLS HILL CRESCENT ROCHDALE OL16 2TT

For: Mr & Mrs IHSAN UL HAQ


Plan	*Scale 1:50*	1432/2

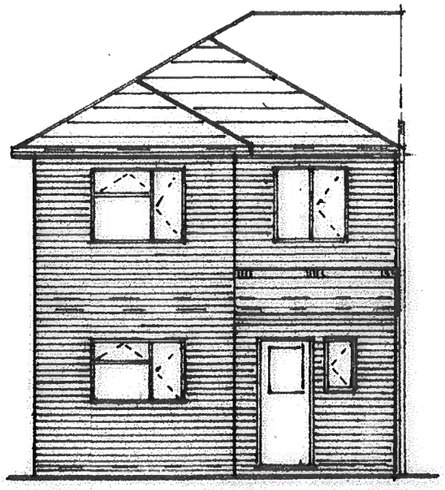

REAR ELEVATION
(PROPOSED)

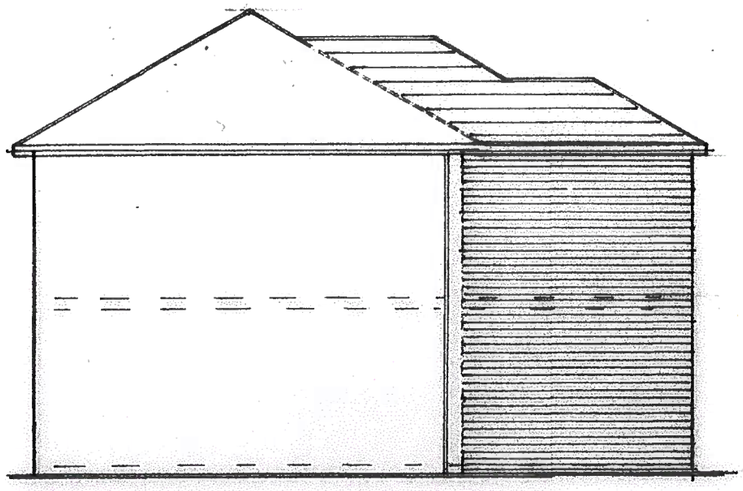

SIDE ELEVATION
(PROPOSED)

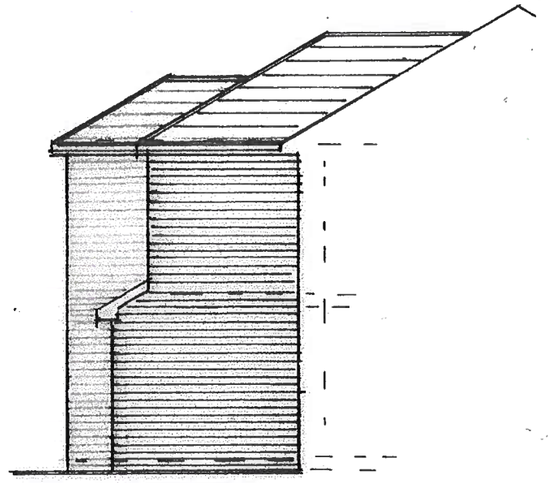

SIDE ELEVATION
(PROPOSED)

BUILDING DESIGN SERVICES
M. FAROOQ
6 Stock Close, Shawclough, Rochdale OL12 6BB
Tel: 01706 712231 Mob: 07967605763

PROPOSED DOUBLE STOREY REAR EXTENSION AT 7 BELLS HILL CRESCENT ROCHDALE OL16 2TT

For: Mr & Mrs IHSAN UL HAQ

Elevation *Scale 1:100* **1432/3**