




NORTH

Norden

SHELFIELD LANE

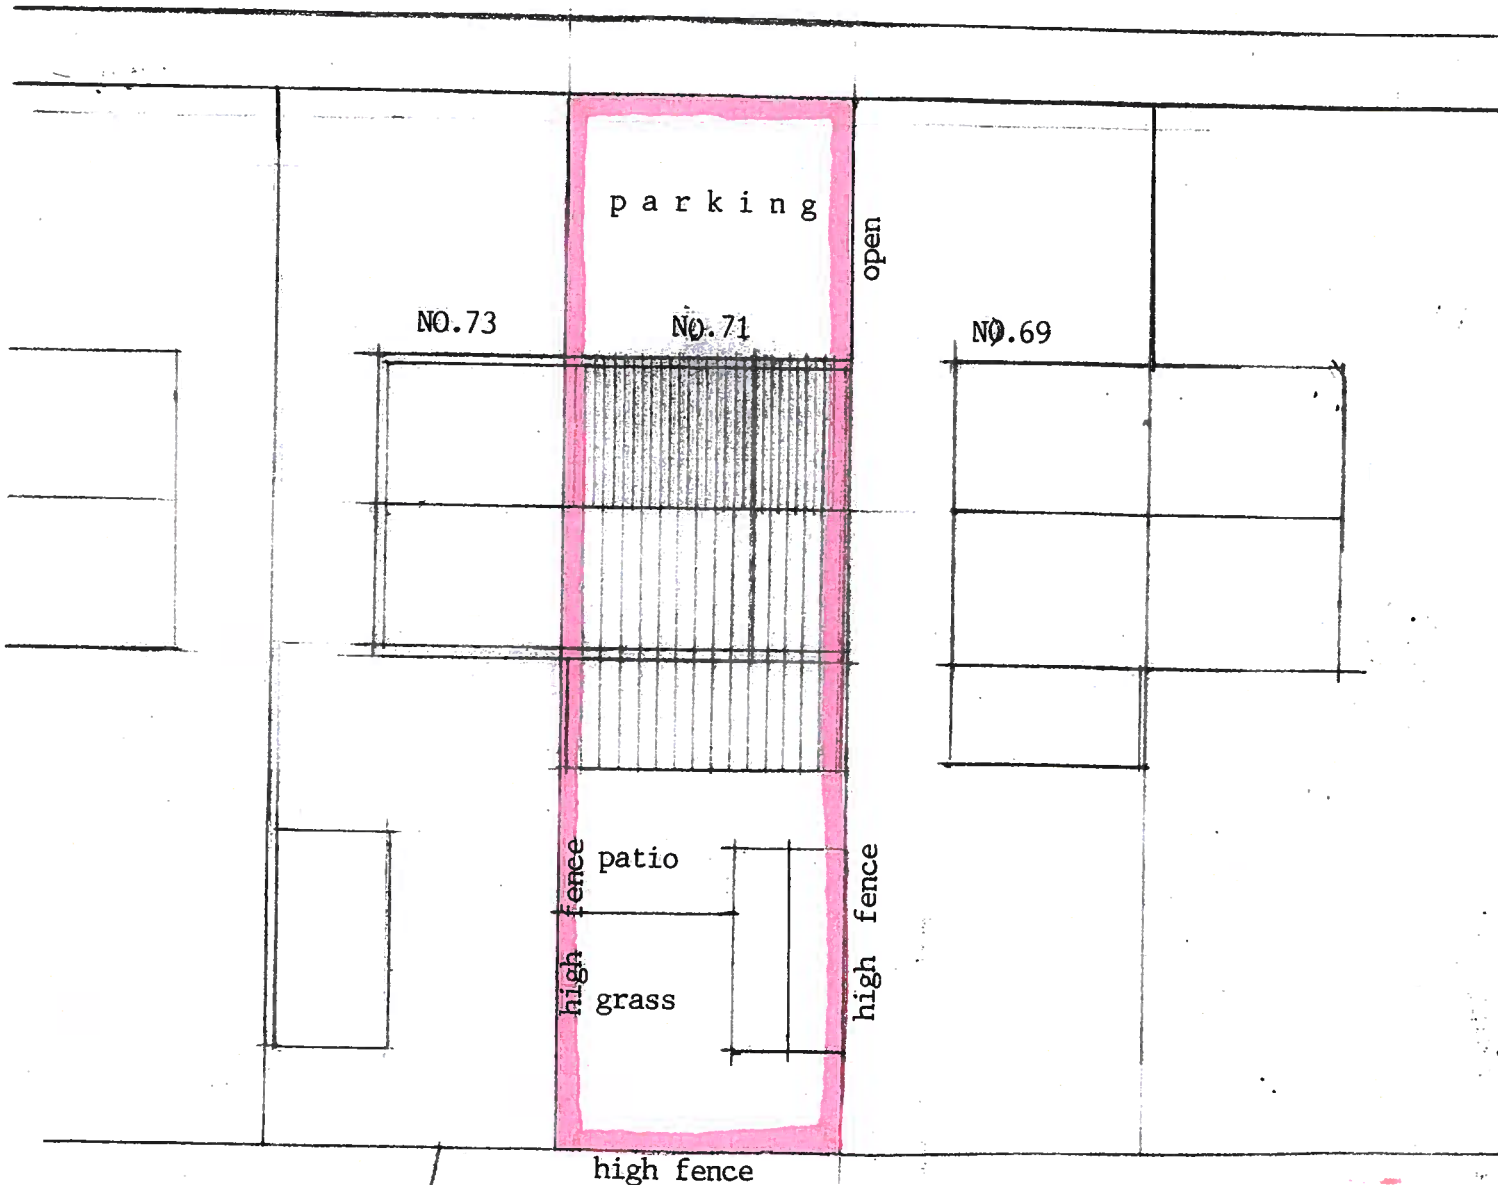

Proposed Site Layout

1..200

mike palmer design 01772 743700
REF: 27.10.22 4