

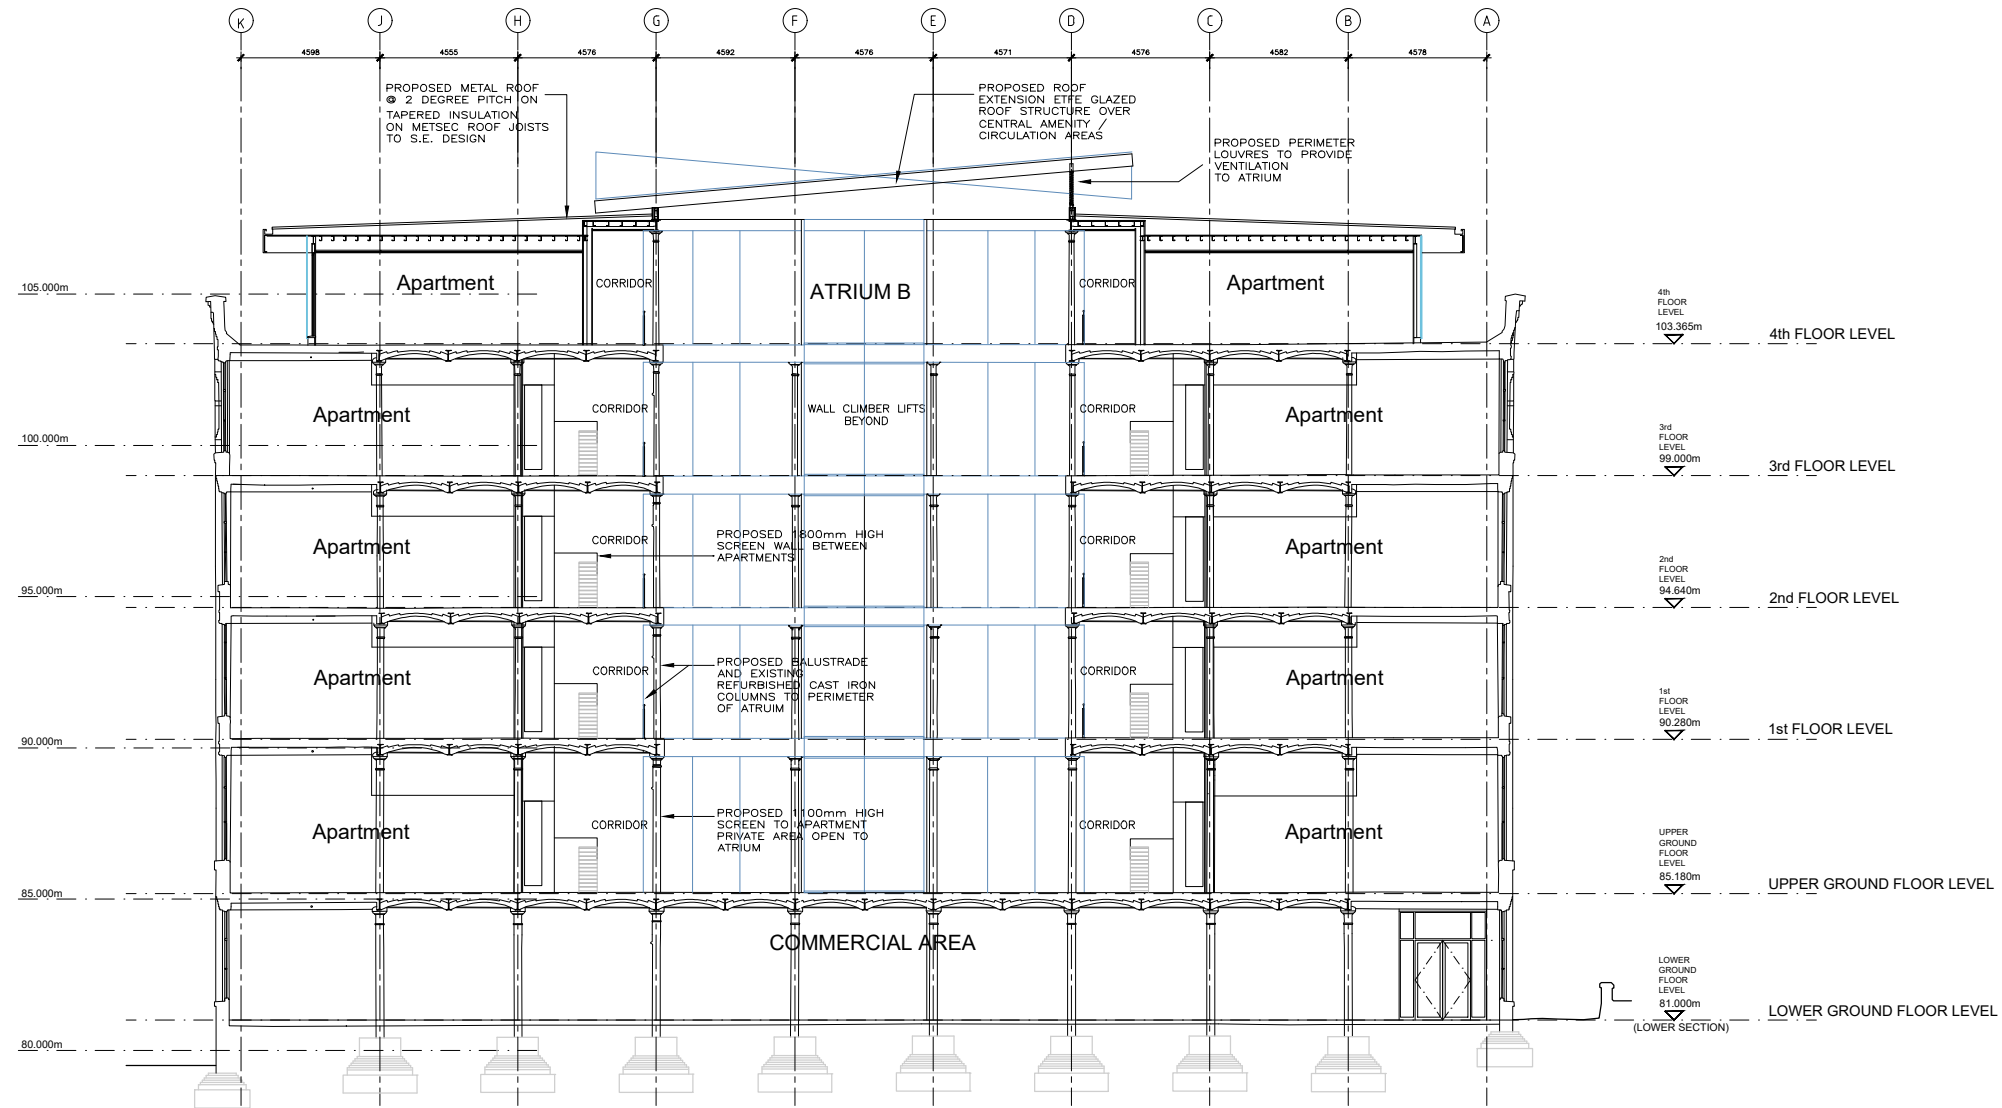


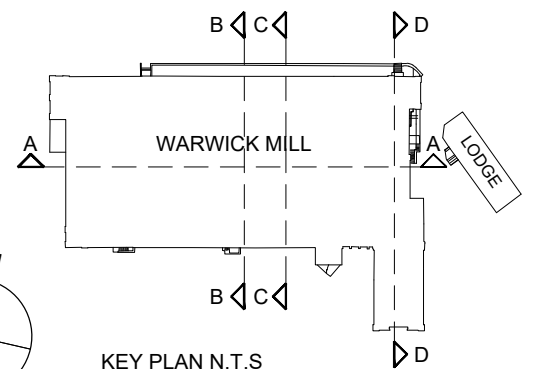

SECTION C-C

Notes :

- Dimensions are to be checked on site before fabrication and construction
- Any discrepancies are to be immediately notified to the architects
- Structural measurements are to be taken from the structural engineers drawings
- Do not scale
- Copyright reserved by GMA

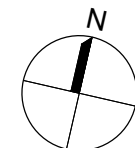

GMA ARCHITECTURE Architects and Designers UK House 82 Heath Road Twickenham TW1 4BA Telephone 020 8891 5959 Fax 020 8607 9933 Email enquiries@gmaarchitecture.co.uk www.gmaarchitecture.co.uk			DRAWING ISSUE STATUS		Client		Scale	Date	Drawn	Checked
			PLANNING		KAM LEI FONG LTD		1:250 @ A3	June 23	MD	IL
			Project		Drawing		Type	Client	Drawing No	Revision
			WARWICK MILL MIDDLETON MANCHESTER		PROPOSED SECTION C-C		01	277-01	WM PA-203	