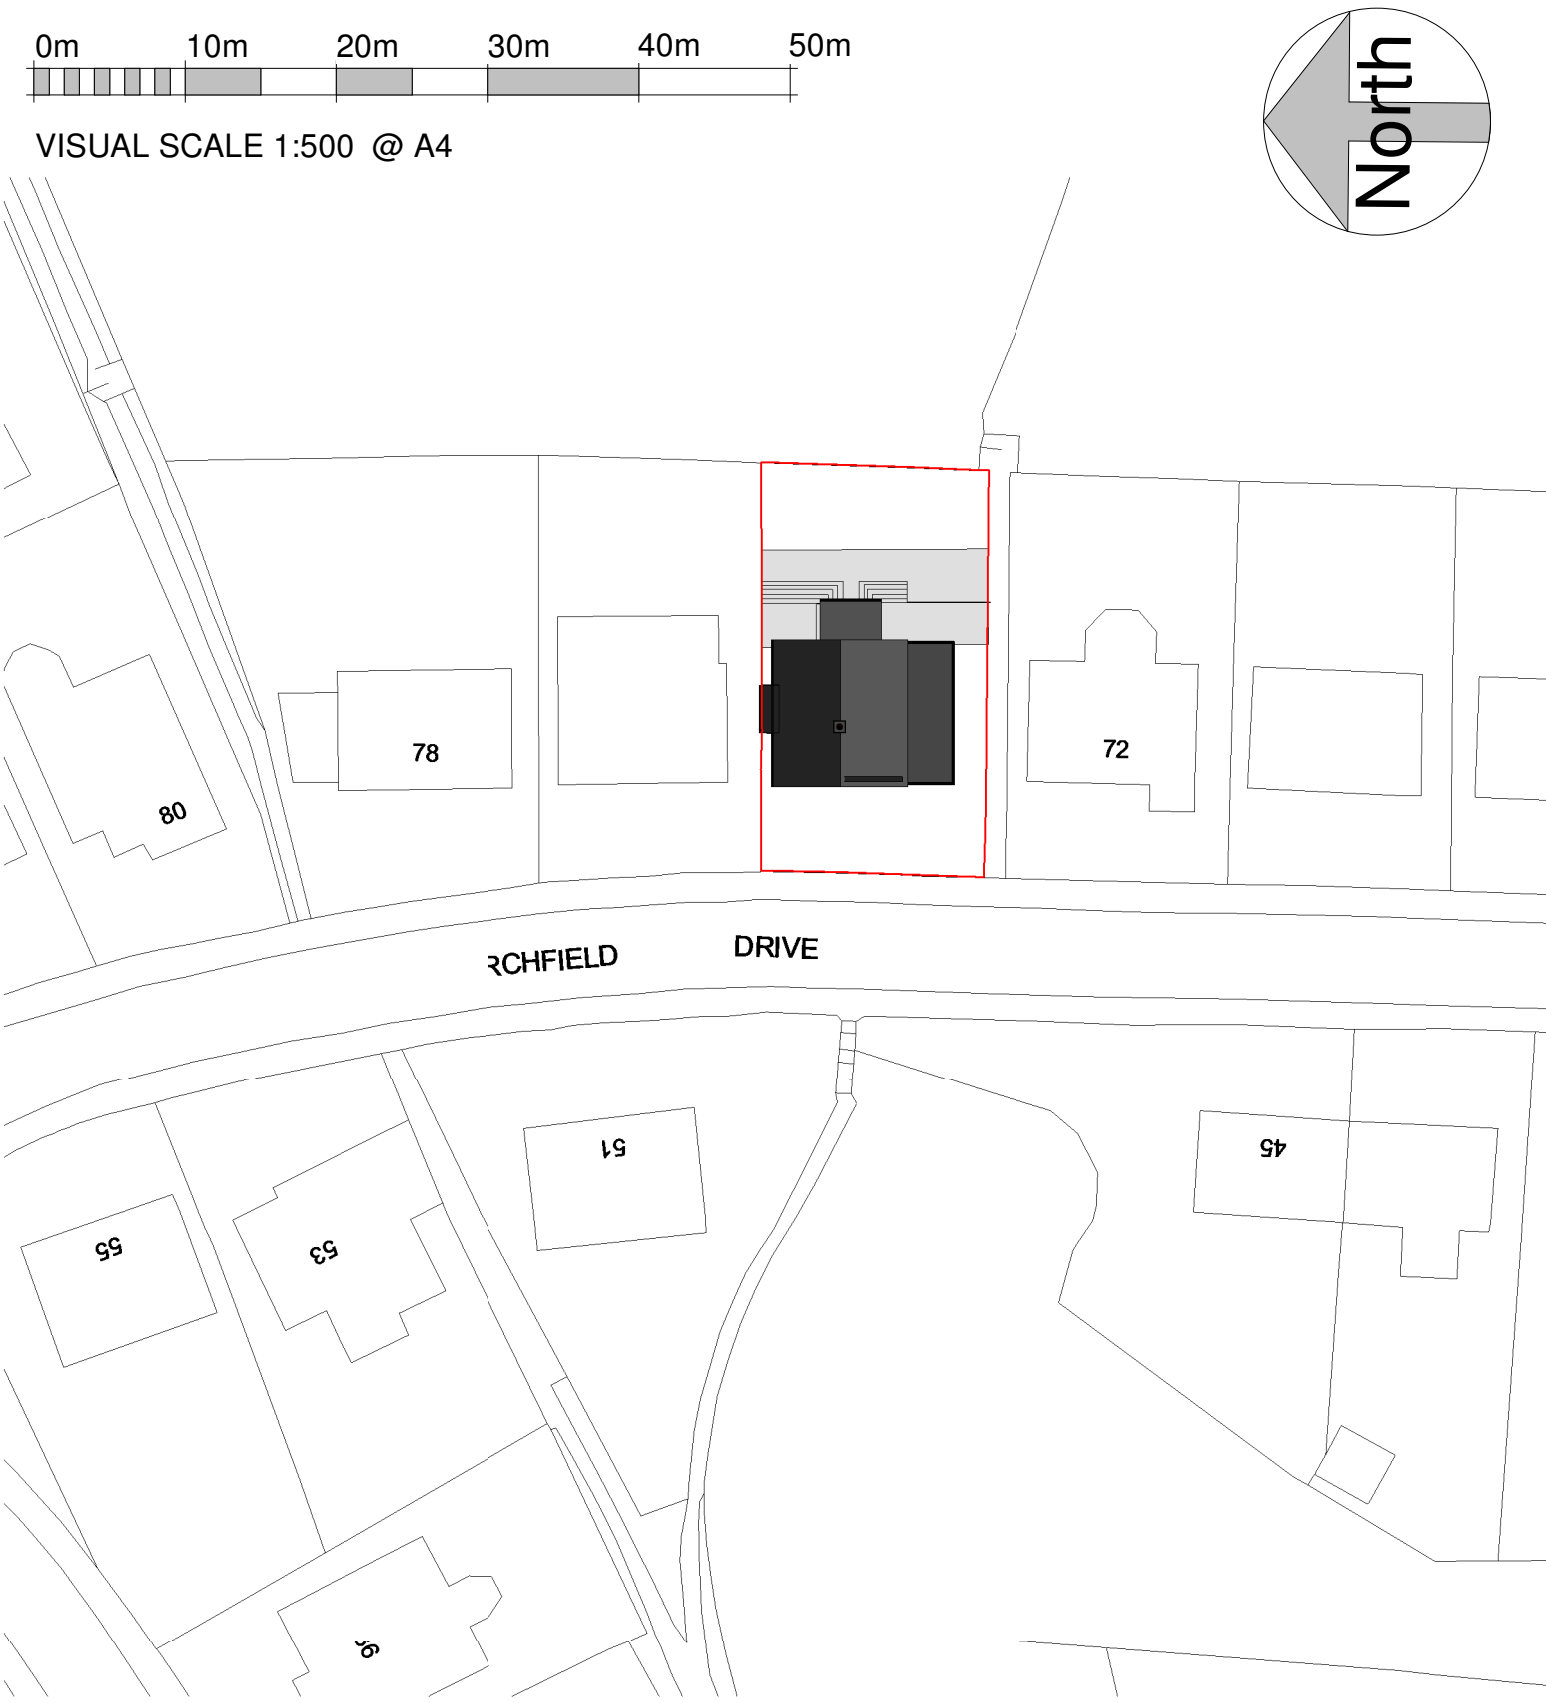

Rev	Date	Int	Description

74 Birchfield Drive
Existing Site Plan

Job No: 125

Scale @ A4: 1 : 500

Mr Mohammed Akthar

Drawn By: OK

Checked By:

Date: 09/11/20

Drawing No: P102

Rev:

DO NOT SCALE FROM THIS DRAWING
ALL DIMENSIONS MUST BE CHECKED ON SITE BY CONTRACTOR PRIOR TO CONSTRUCTION