



Proposed roof plan

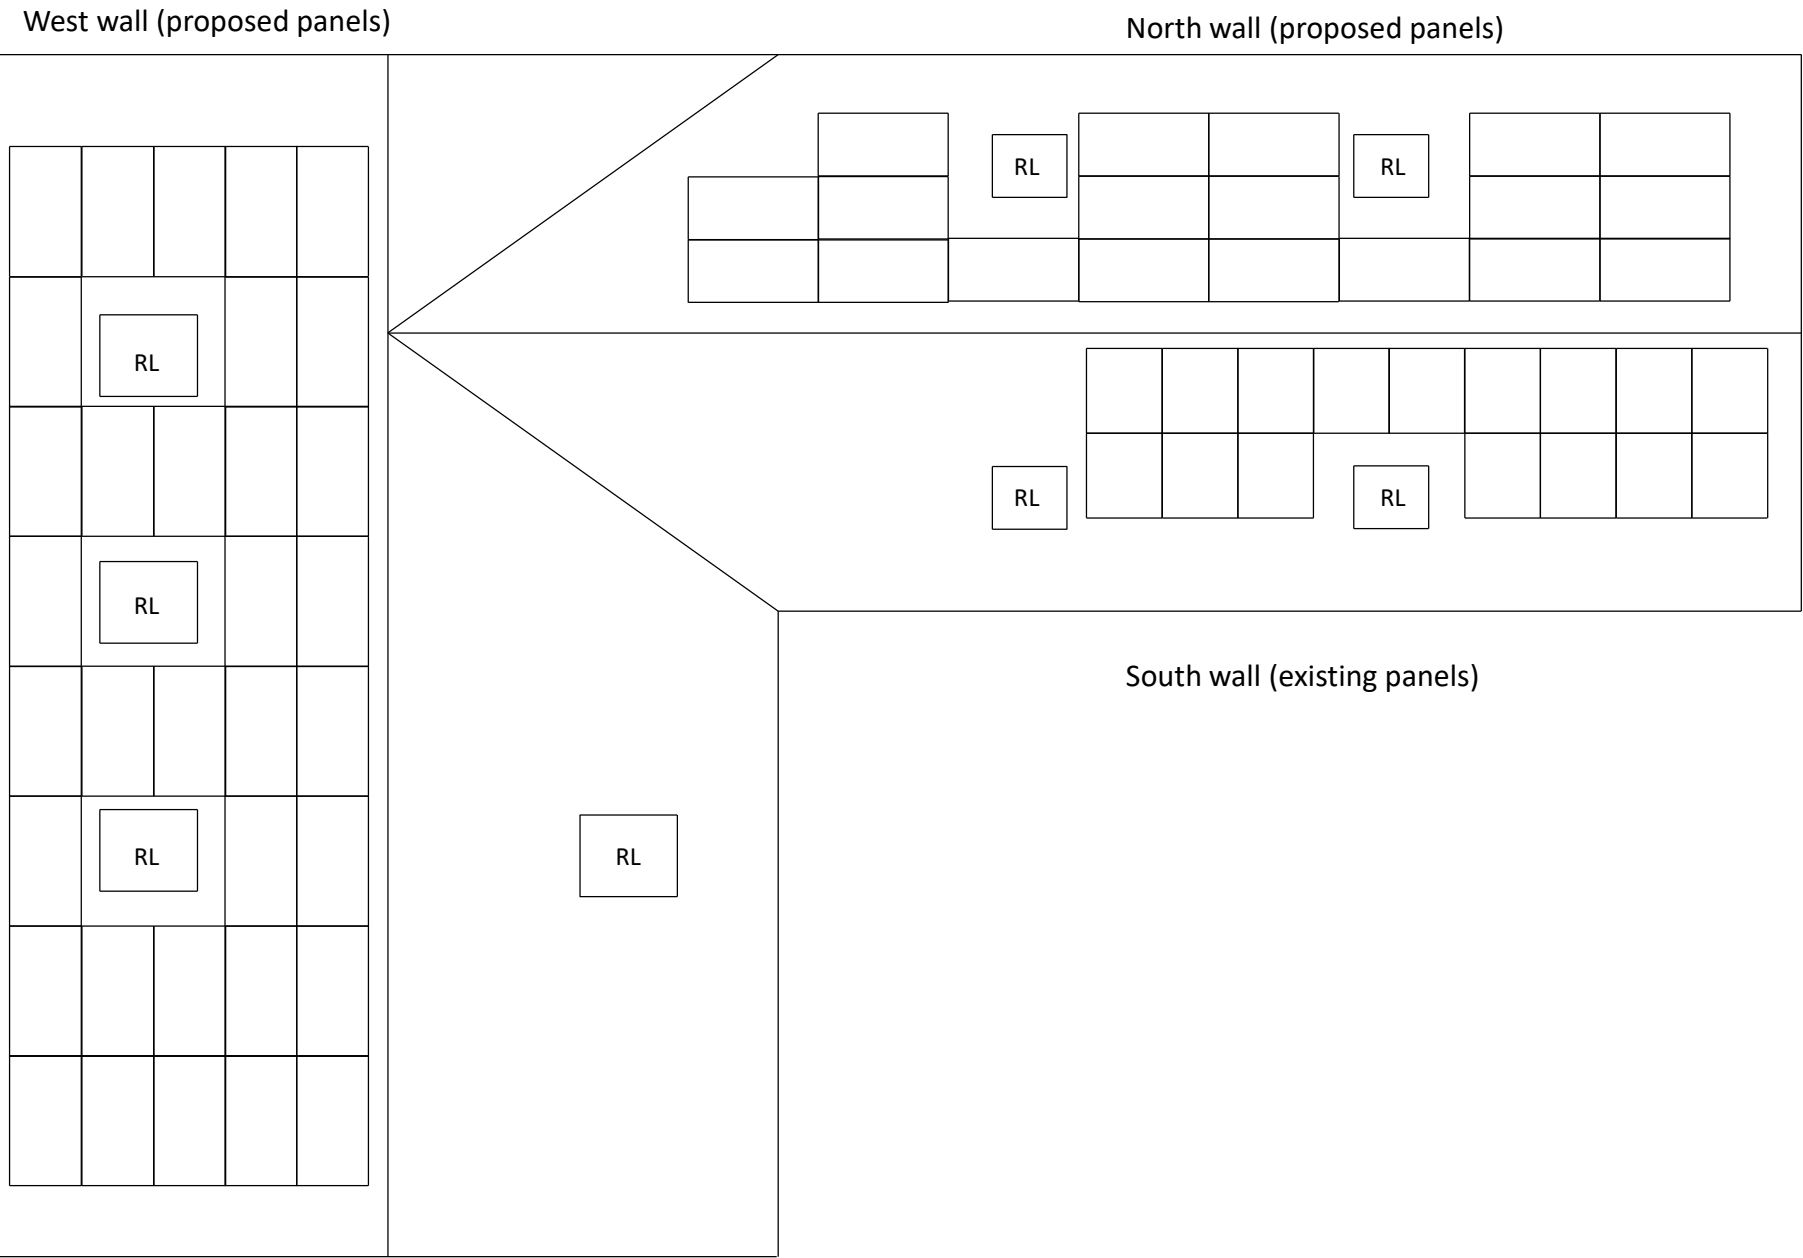


Proposed North wall elevation

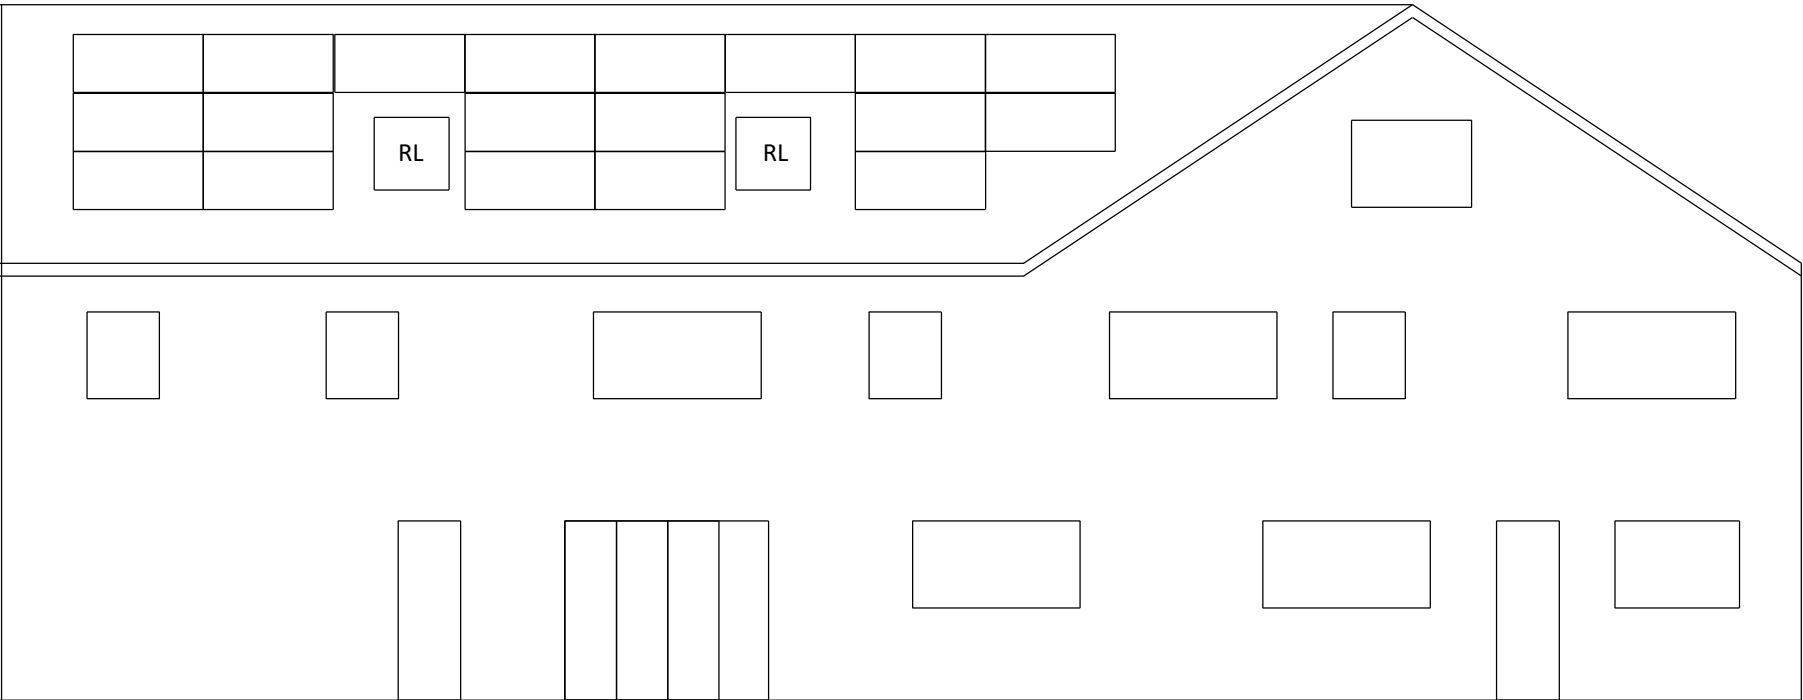


Project – Installation of solar panels to the west and north facing roof
Address – 10 Chester Avenue, Rochdale, OL11 5LY
Scale – 1:100
“RL” – Roof light location – already exist
Planning permission is only being sought for the addition of solar panels,
no further changes are planned
Date – 04/12/2022

Existing roof plan

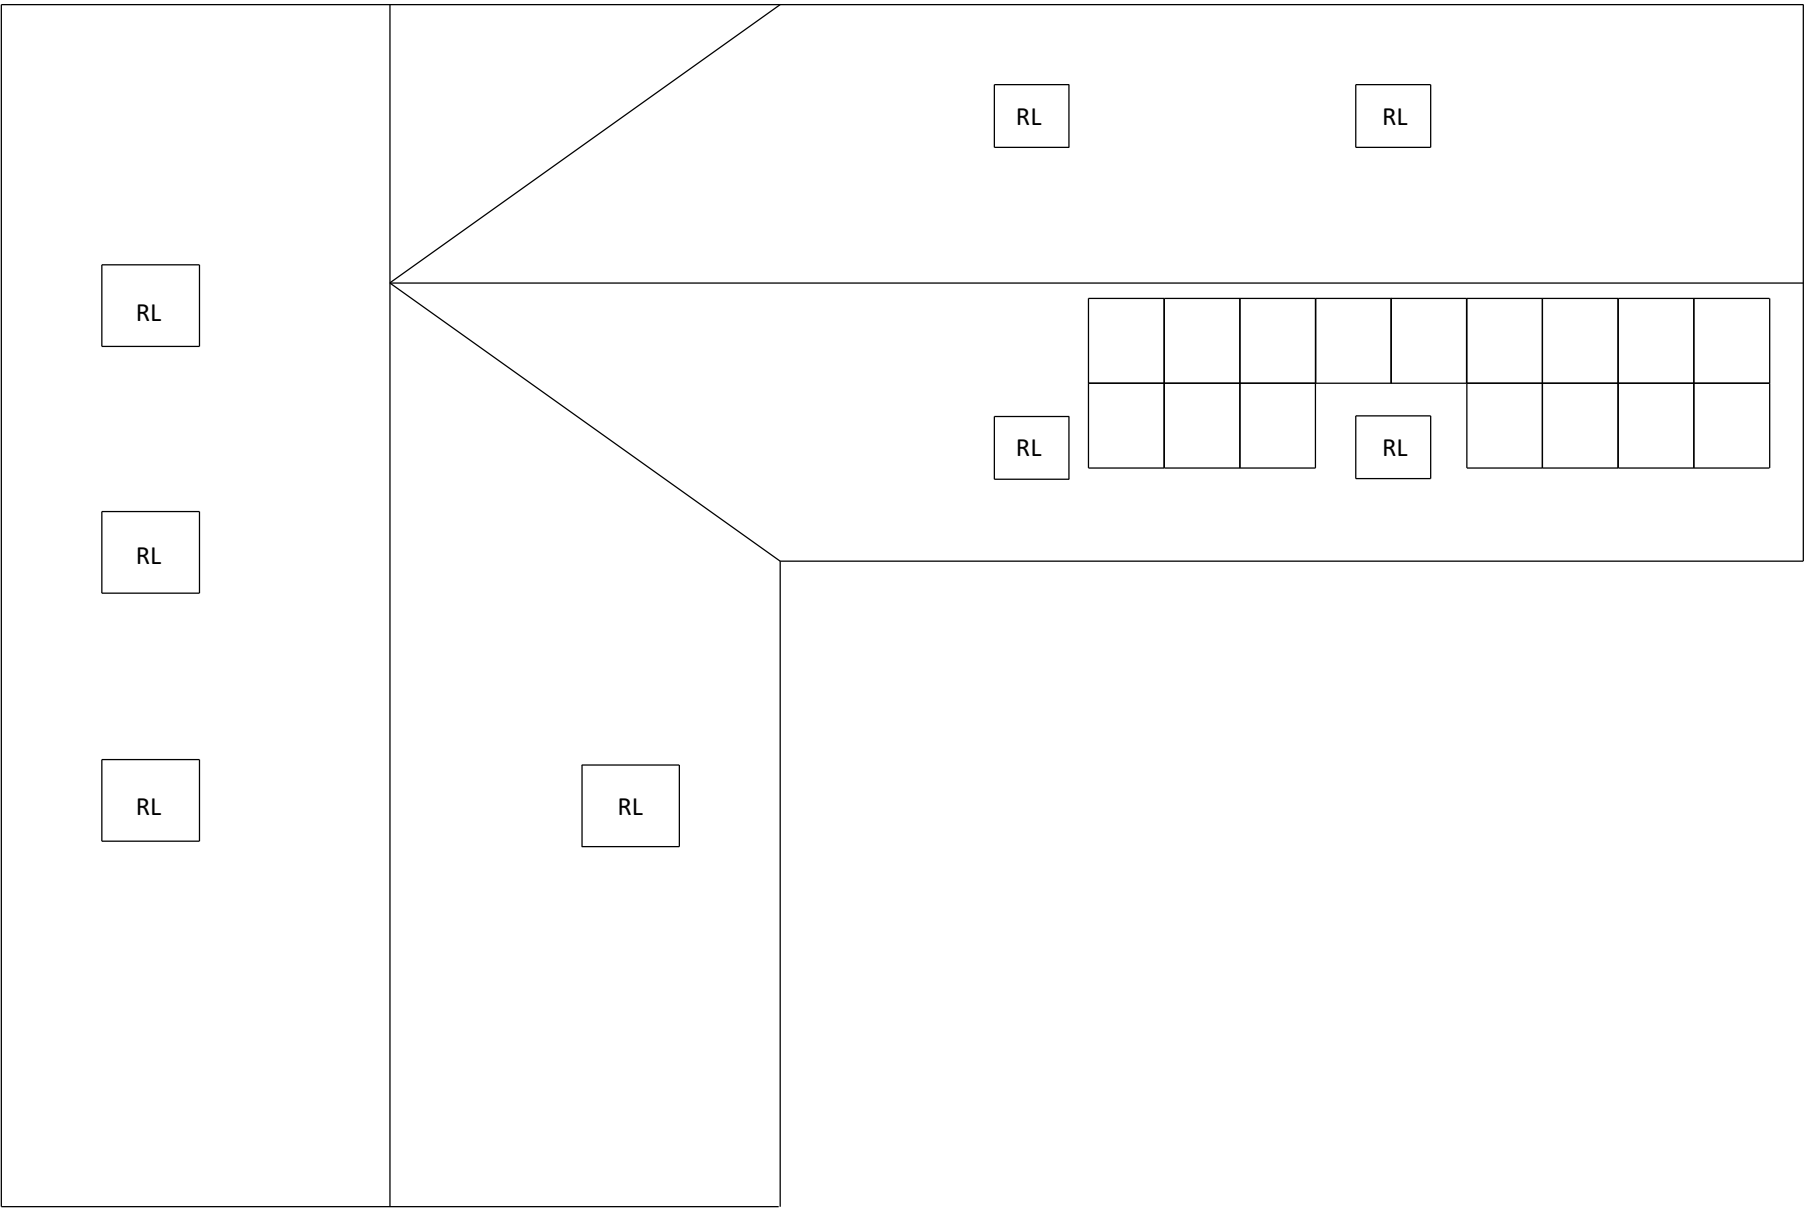


Existing North wall elevation

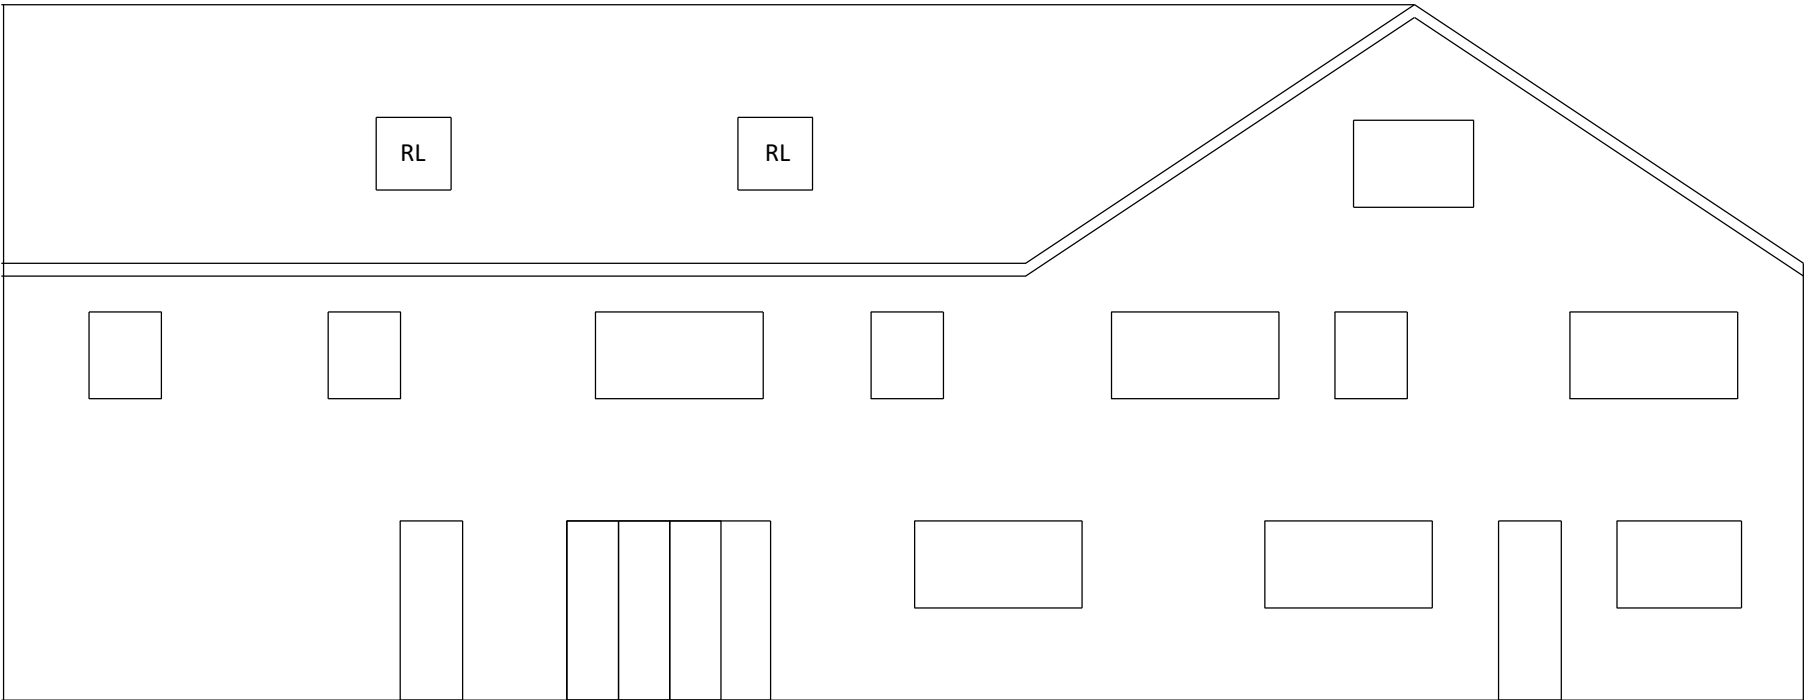


Project – Installation of solar panels to the west and north facing roof
Address – 10 Chester Avenue, Rochdale, OL11 5LY
Scale – 1:100
“RL” – Roof light location – already exist
Planning permission is only being sought for the addition of solar panels,
no further changes are planned
Date – 04/12/2022

Proposed West wall elevation

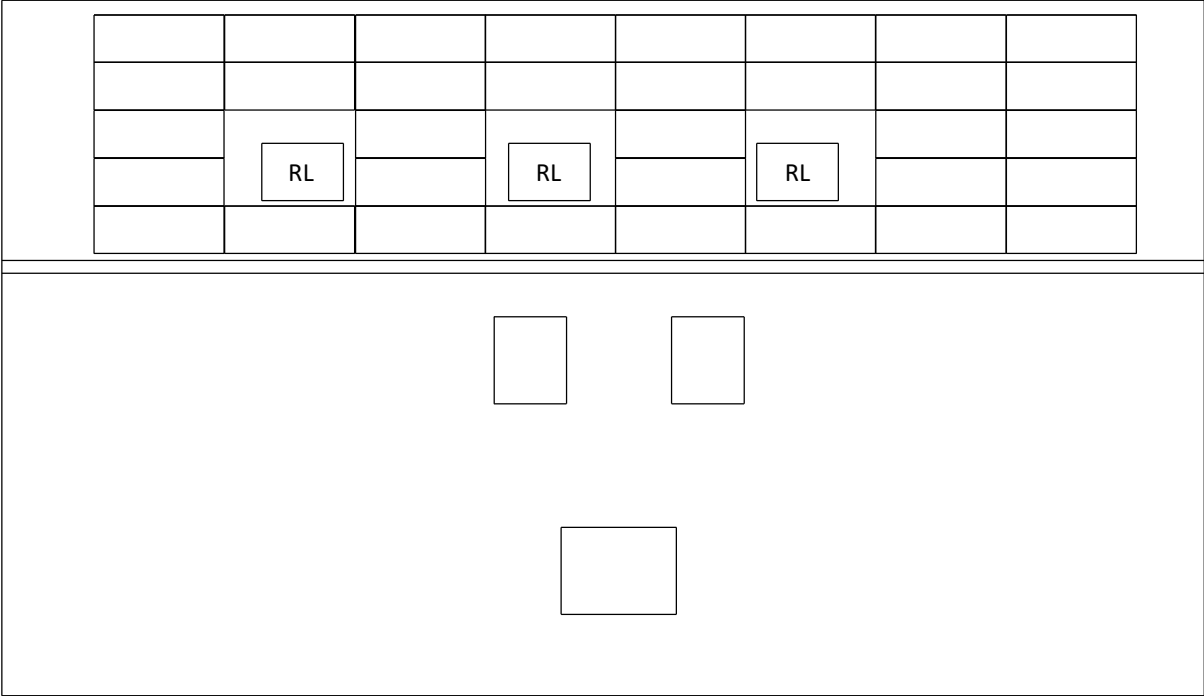


Existing West wall elevation

 


Project – Installation of solar panels to the west and north facing roof
Address – 10 Chester Avenue, Rochdale, OL11 5LY
Scale – 1:100
“RL” – Roof light location – already exist
Planning permission is only being sought for the addition of solar panels,
no further changes are planned
Date – 04/12/2022

Proposed North wall roof section

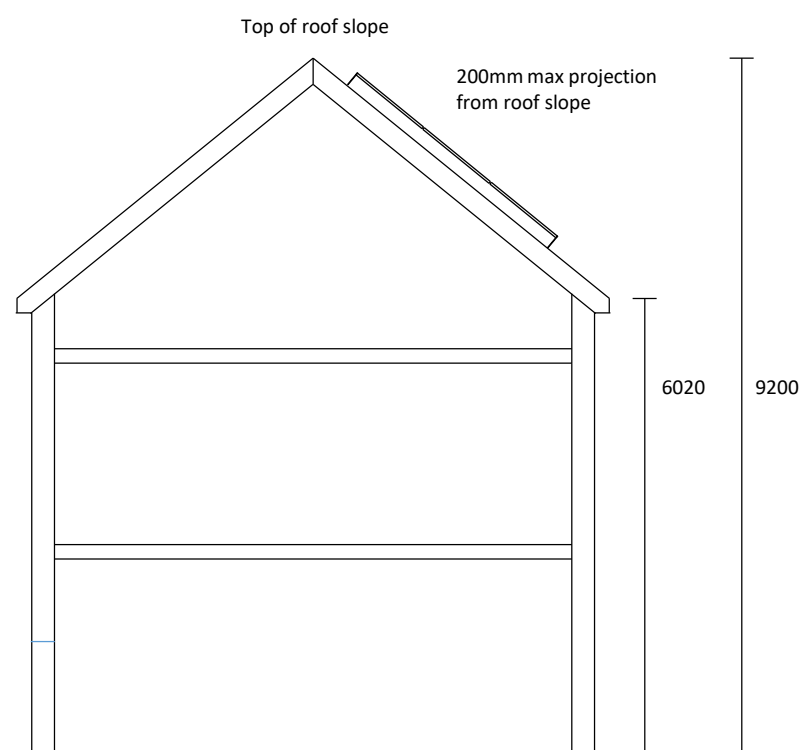

Proposed West wall roof section

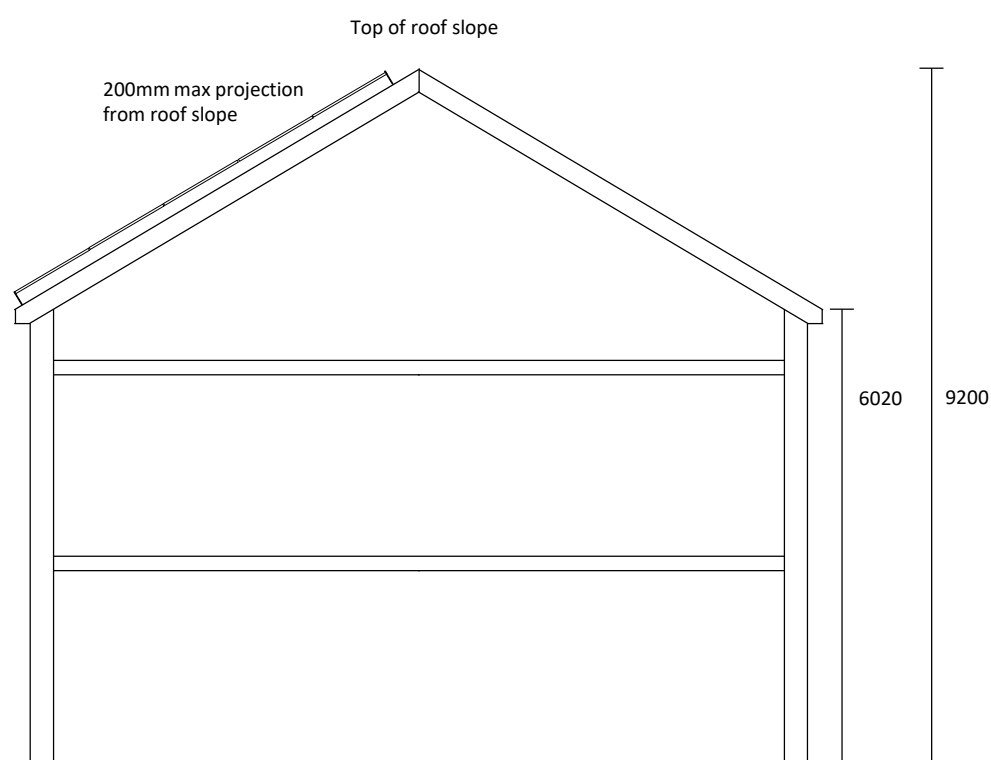

Project – Installation of solar panels to the west and north facing roof
Address – 10 Chester Avenue, Rochdale, OL11 5LY
Scale – 1:100
“RL” – Roof light location – already exist
Planning permission is only being sought for the addition of solar panels,
no further changes are planned
Date – 04/12/2022