

Blue Pitts Farm

existing farmhouse

existing barn

main ground floor level of new dwelling set at same level as existing house

new building constructed on same footprint as existing house

timber access gate

1800mm wall to enclose rear garden

existing barn

existing gated entrance to Blue Pitts Farm

1100mm high wall to boundary

1100mm high wall to enclose garden

permeable hard surface to driveway

driveway to be formed at higher level & sloped up to road level

bin store/ enclosure formed in garden wall

steps down to garden level

existing low level retaining wall to be built up/extended as required

existing boundary fencing to remain


Patio

paving flags to rear garden


existing water tank to be retained & enclosed in fencing

existing hedgerow to be retained


THORNHAM LANE

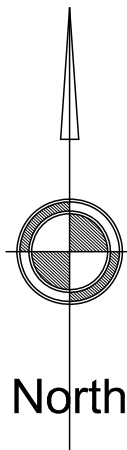

New Boundary Treatments (1:50)

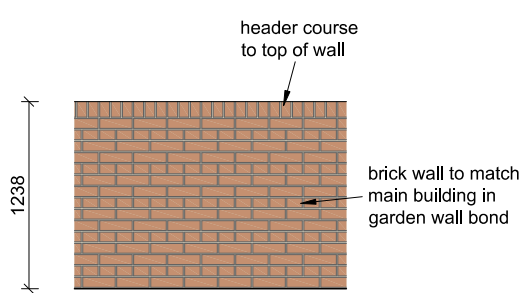

Bin Store Enclosure/ Garden Wall

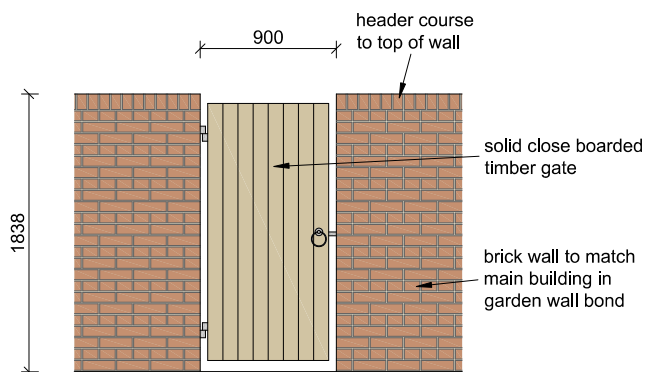

Rear Boundary Wall & Access Gate

A	13/02/23	New boundary elevations added	TR	MB
REV	DATE	AMENDMENT	BY	CHKD

HNA architects
Architecture | Planning | Design

PROJECT:	Blue Pitts Farm, Thornham Lane			
CLIENT:	Mr. Matthew Hollingworth			
DRAWING:	Proposed Site Layout			
DRAWN BY:	TR	CHECKED BY:	MB	CREATED: 09/11/22 SCALE: 1:100 @ A3
STATUS:	Planning		DRAWING No: 1406/P-001	REVISION: A

DO NOT SCALE.
COPYRIGHT REMAINS WITH HNA ARCHITECTS Ltd.
TEMPLE WORKS, TEMPLE STREET, OLDHAM, OL13NJ
TEL: 0161 688 1820
E-MAIL: info@hna-architects.co.uk

RIBA
Chartered Practice