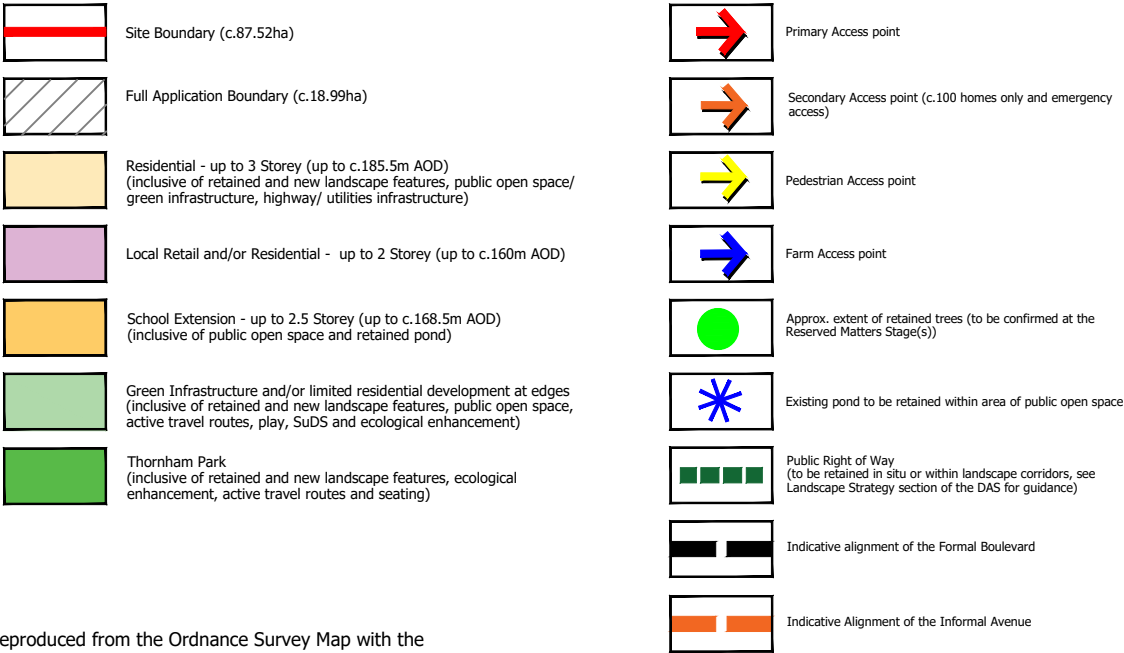
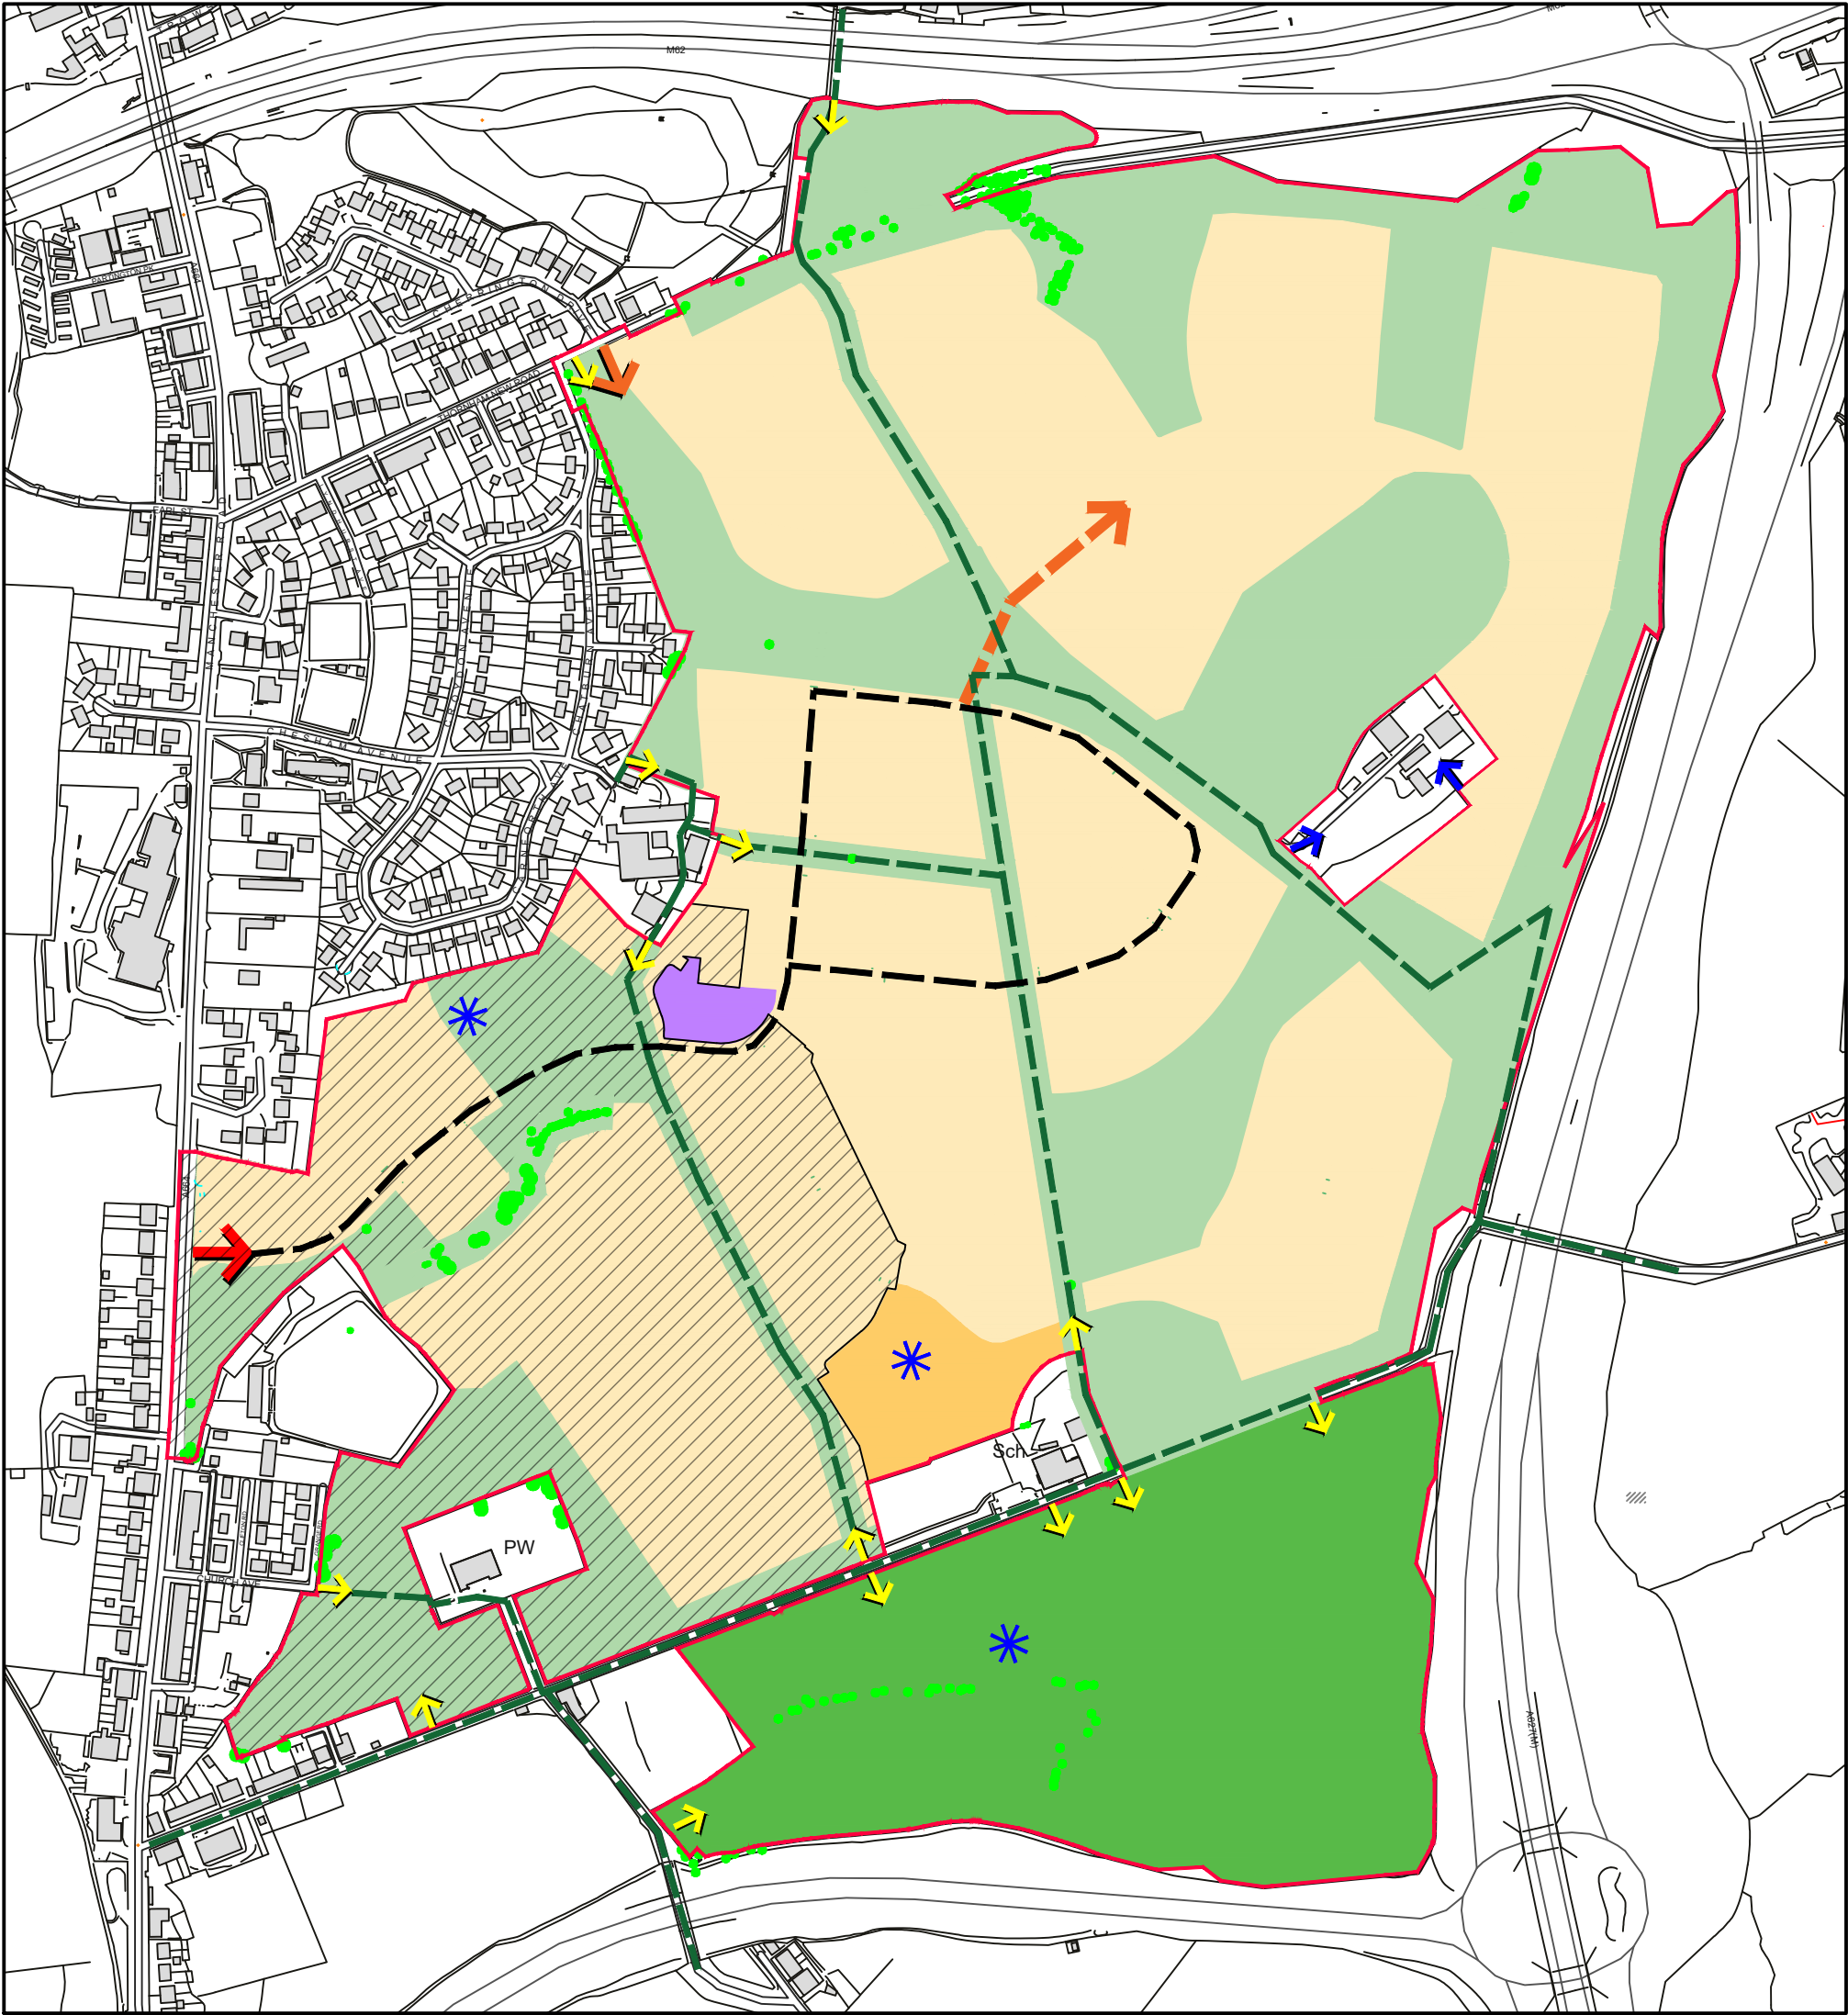


Project
**Land at Stakehill
Rochdale**

Drawing Title
**Parameter Plan
Land Use and Access**

Date 31.03.23	Scale 1:5000@A3	Drawn by AT	Check by SW
Project No 33961	Drawing No DWG12	Revision D	

BARTON WILLMORE now **Stantec**

Town Planning • Master Planning & Urban Design • Architecture •
Landscape Planning & Design • Infrastructure & Environmental Planning •
Heritage • Graphic Communication •
Communications & Engagement • Development Economics

bartonwillmore.co.uk



Offices at Birmingham Bristol Cambridge Cardiff Ebbsfleet Edinburgh
Glasgow Leeds London Manchester Newcastle Reading Southampton