


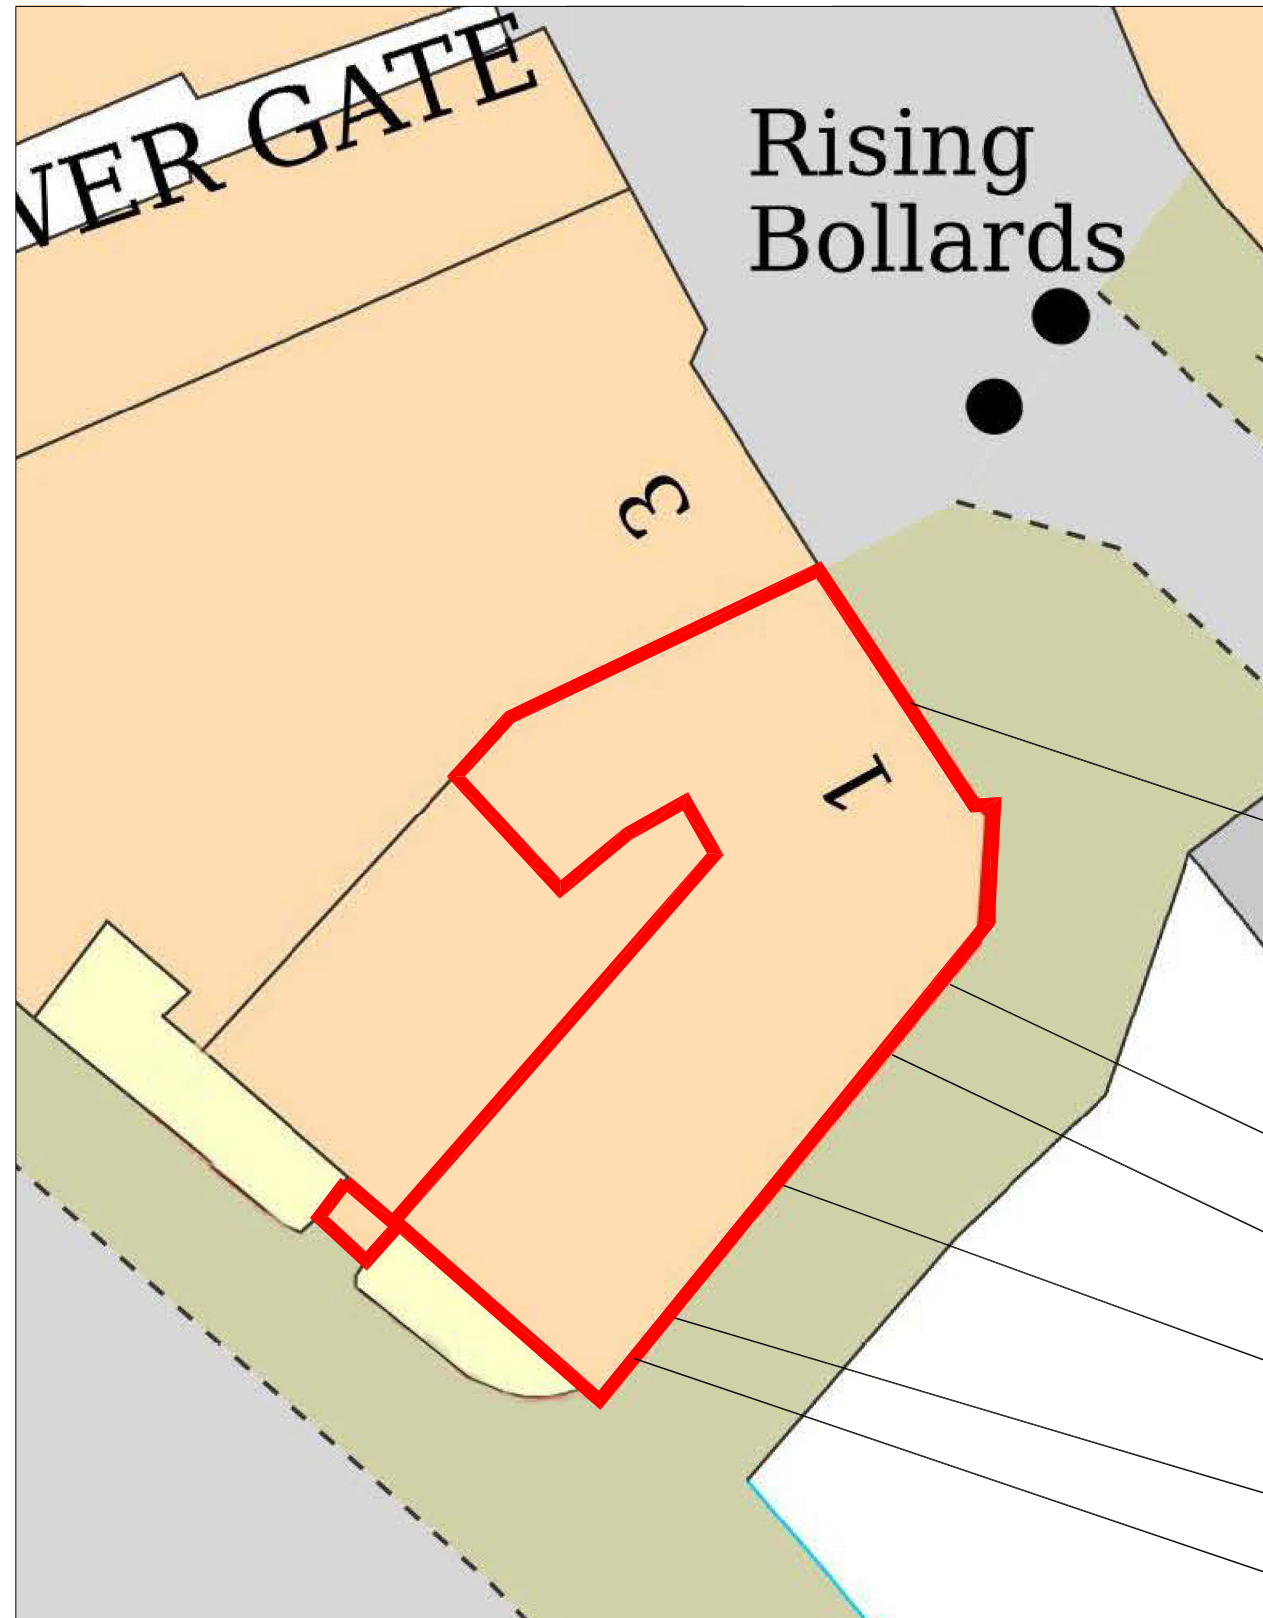

BLOCK PLAN - 1:500@A3

EXISTING FASCIA SIGNAGE TO BE REMOVED AND MADE GOOD

EXISTING PROJECTING SIGN TO BE REMOVED AND MADE GOOD

EXISTING ADT ALARM BOX TO BE REMOVED AND MADE GOOD

EXISTING FASCIA SIGNAGE TO BE REMOVED AND MADE GOOD

EXISTING CCTV CAMERA TO BE REMOVED AND MADE GOOD

EXISTING ATM TO BE REMOVED AND APERTURE TO BE INFILLED WITH STONWORK TO MATCH EXISTING

NOTE
This drawing has been prepared from historical information that cannot be guaranteed accurate. Responsibility is not accepted for errors made by others in scaling from this drawing. All construction information should be taken from figured dimensions only. All dimensions should be checked on site prior to the manufacture of any components. No services should pass through or over the Boxes & Parcels room. No sprinklers to be located in the Comms Room

DATE : REV DRAWN CHECKED NOTES



ISG
Boleyn House,
St Augustines
Business Park,
Whitstable,
Kent CT5 2QJ

Project

ROCHDALE YORKSHIRE ST

1-2 YORKSHIRE STREET
ROCHDALE, YORKSHIRE
OL16 1BH
PIM No.



Drawing Title

BLOCK PLAN

CLOSURE 2024

Branch Sort Code	Branch ID	Supplier Project No BY109188	
Scale 1:500@A3	Drawn ICT	Checked PC	Date 11/03/2024
Drg.No BY109199_341			Revision -
Architectural Practice: ISG Design Hub			



0 10m 20
SCALE

PLANNING