
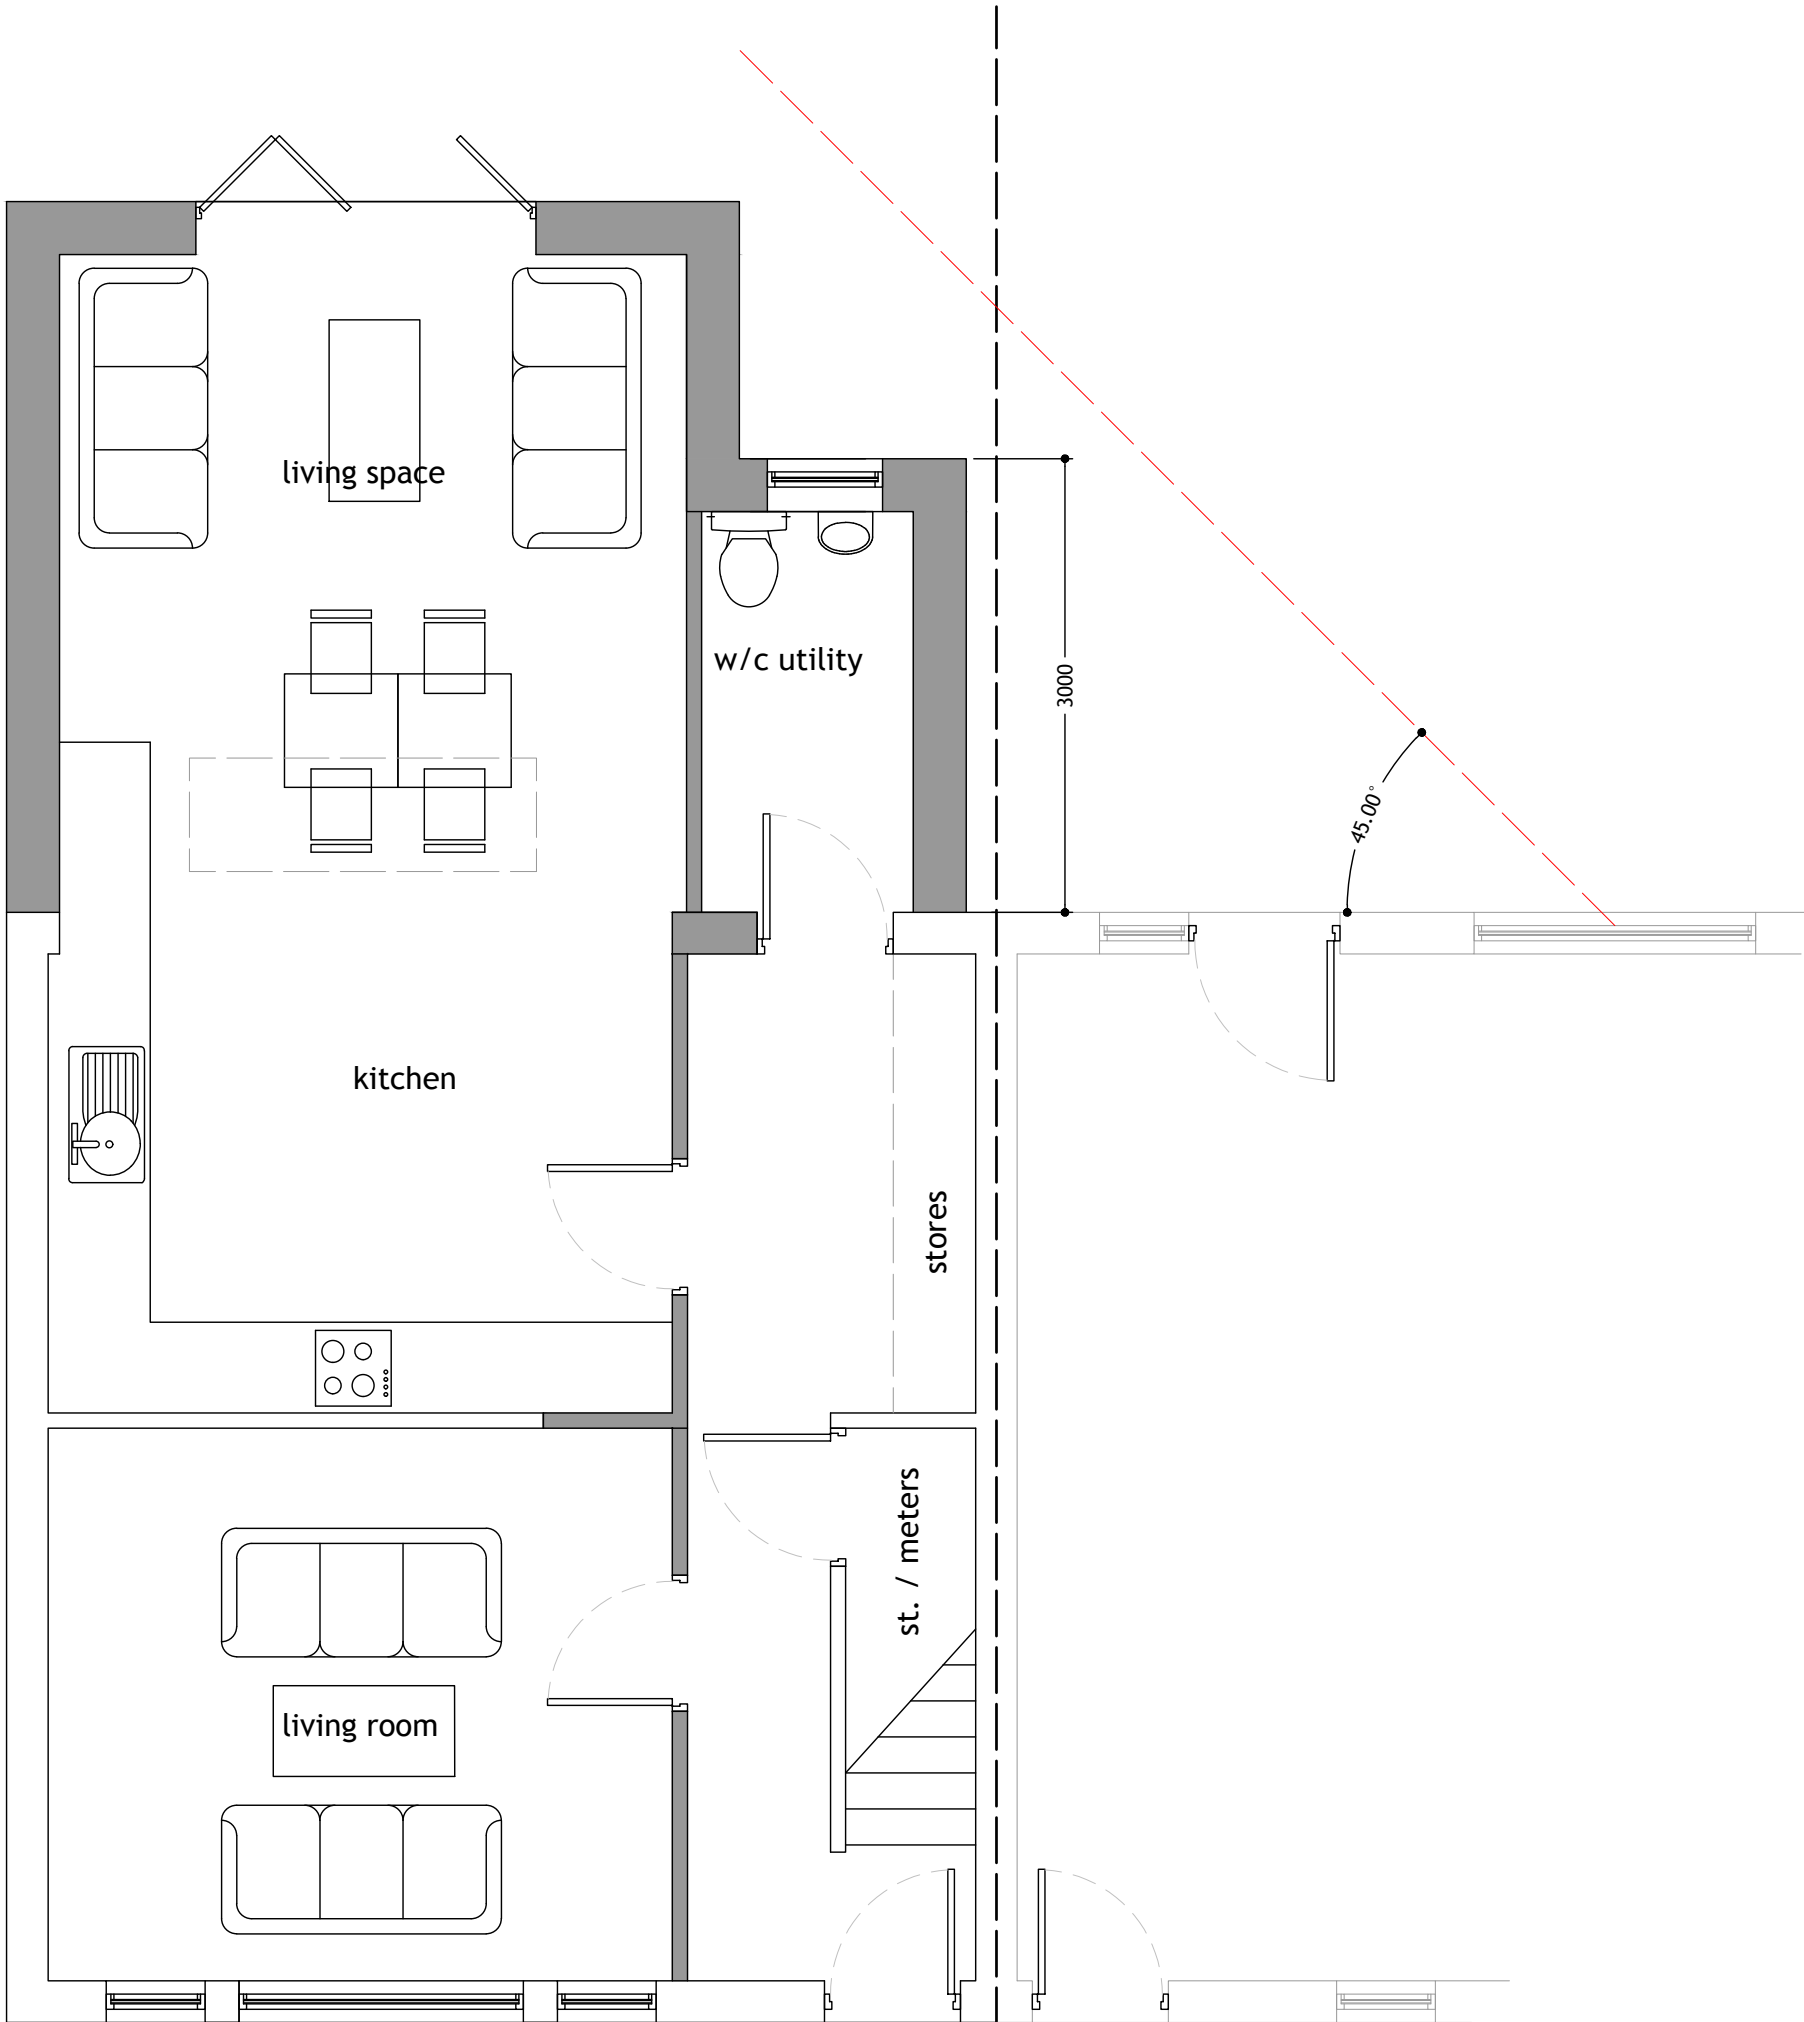


ground floor 1:50

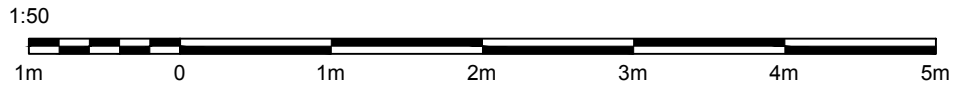

All levels and dimensions must be checked on site by contractor prior to commencement of works. Any variations must be reported to the client.

All information hereon in is the copyright of the designer. Copying in full or in part is forbidden without the written permission from the designer.

Client	Mr M Shikhshabevok	Revision	a
Project	Extension to 1 Lister rd, Middleton M24 2RB		
Title	Proposed Ground Floor		
Dwg Scale	1:50 a3	Drawing Number	838-05
M A H E Architecture			