


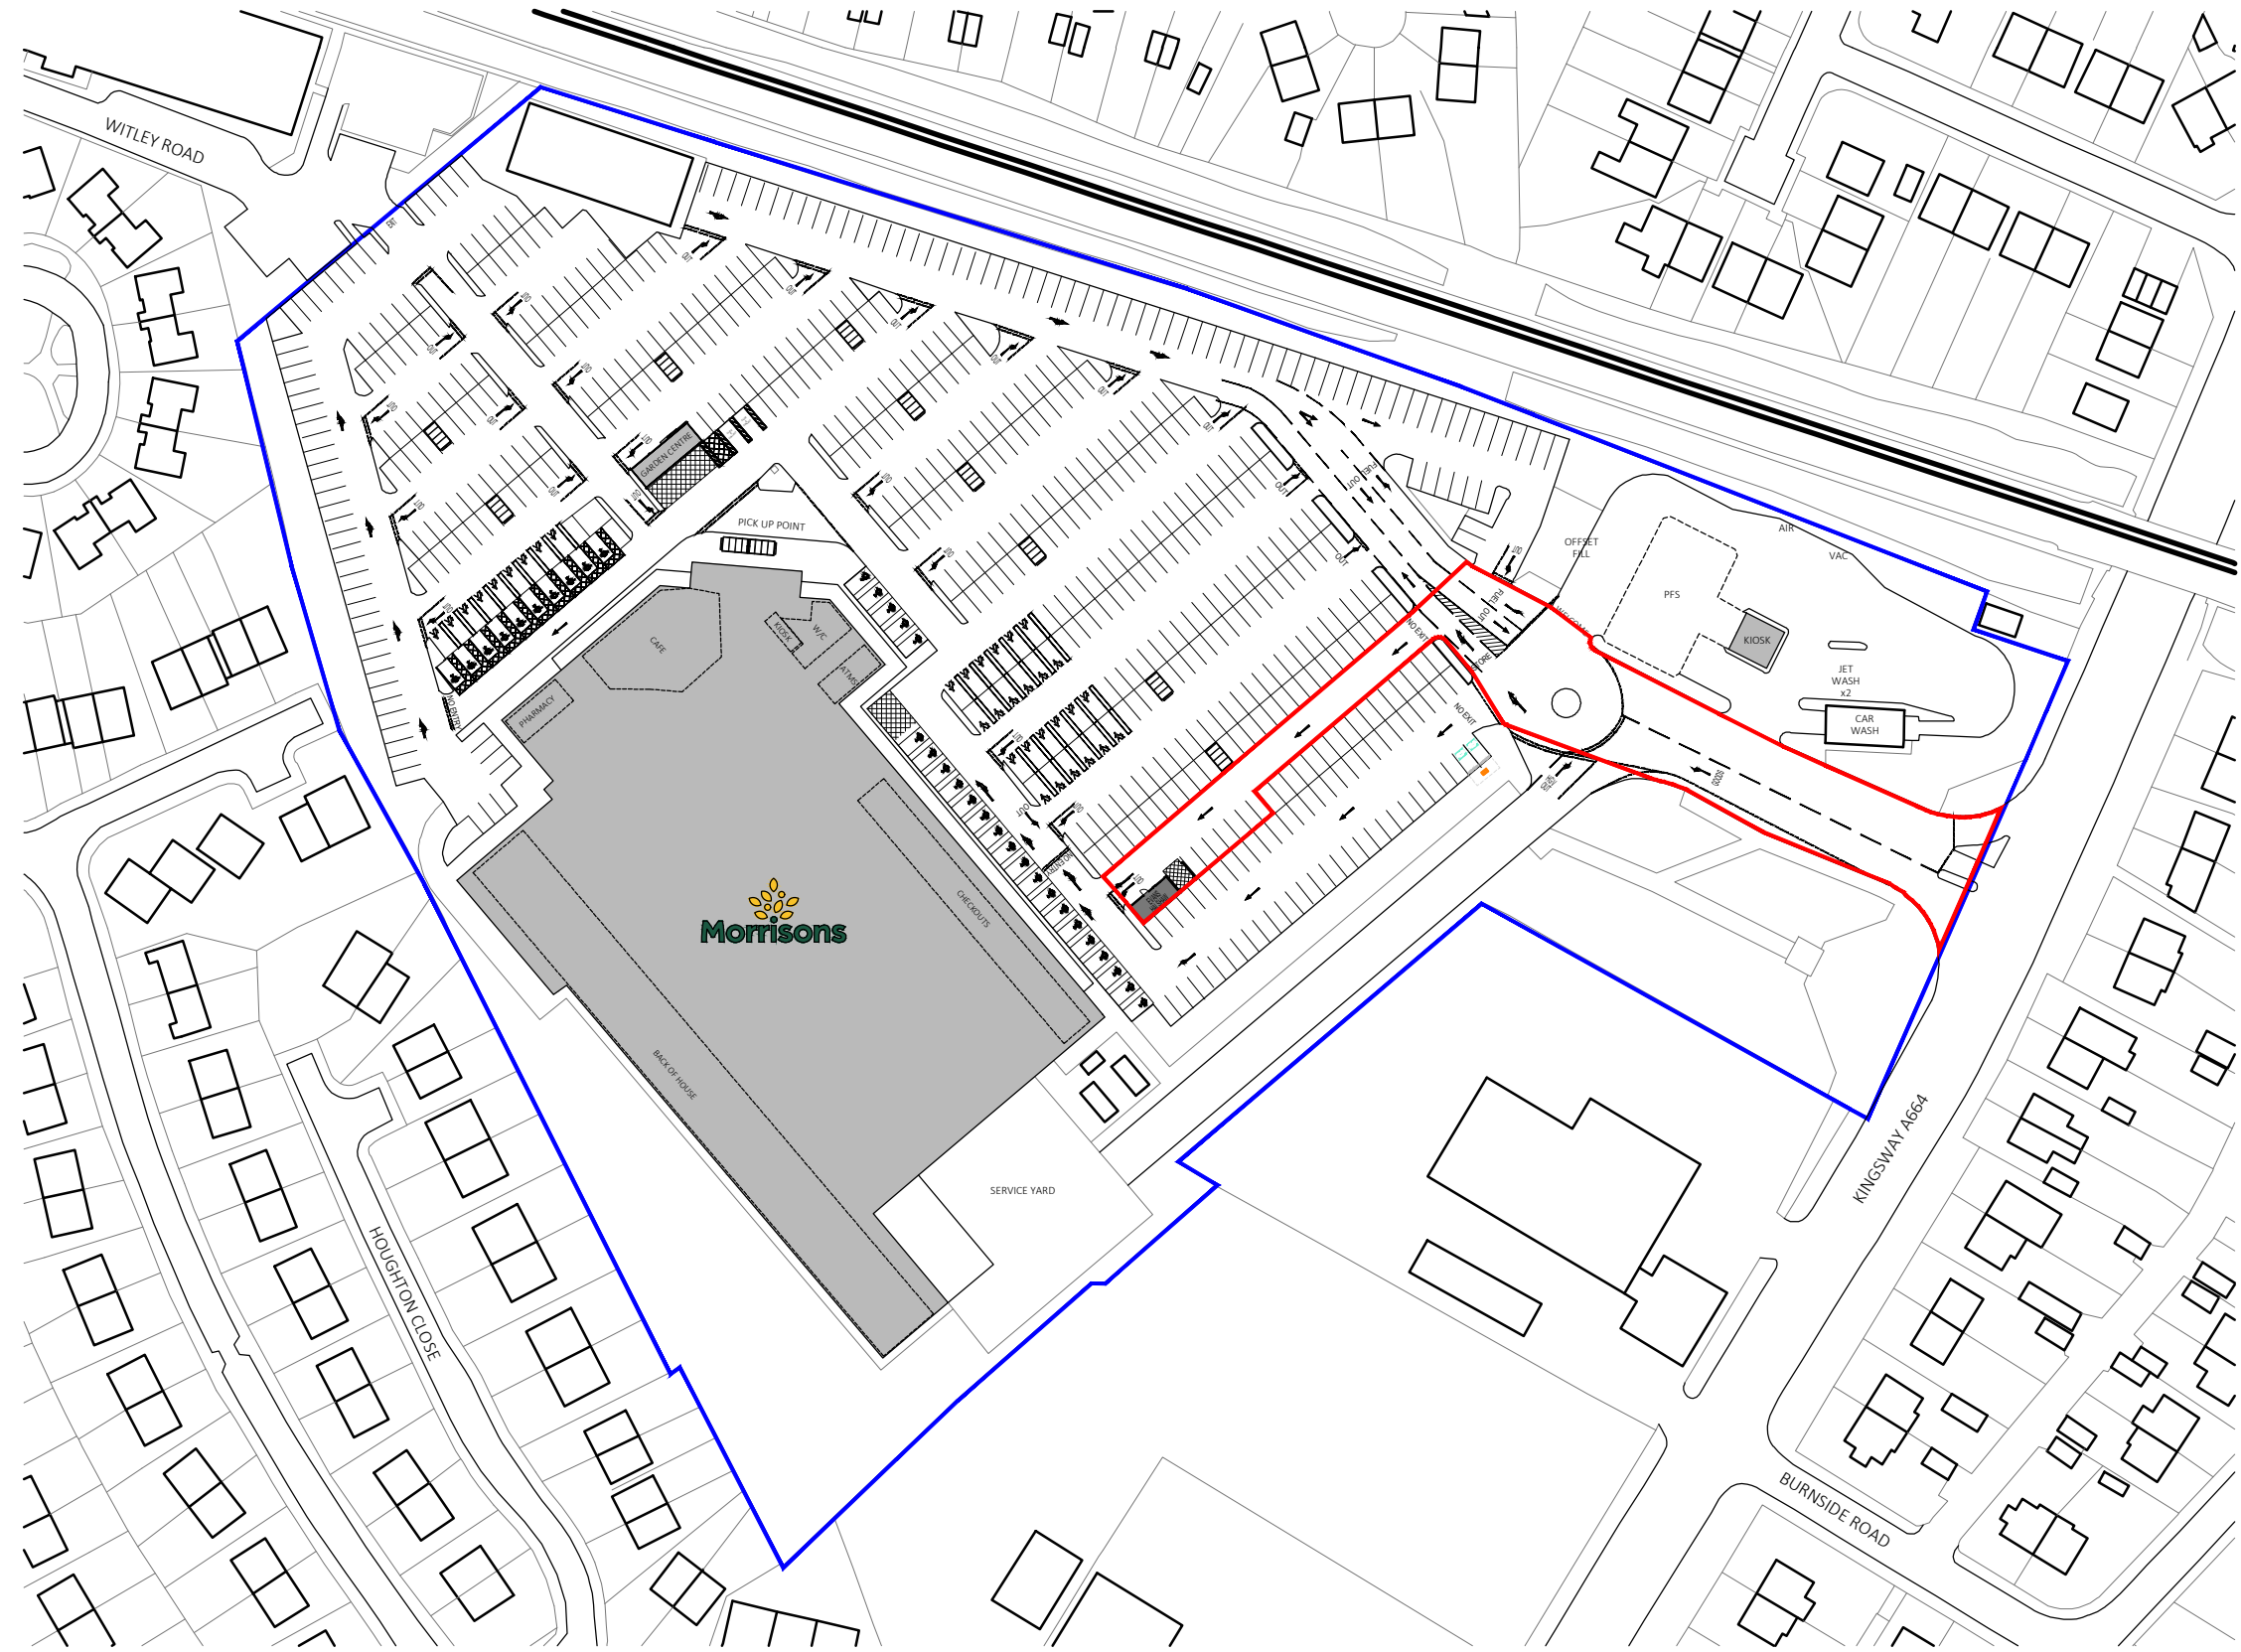

© Whittam Cox Architects - Disclaimer:

This drawing is copyright of WCEC Group Ltd trading as Whittam Cox Architects, and shall not be reproduced nor used for any other purpose without the written permission of the Architects. This drawing must be read in conjunction with all other related drawings and documentation. It is the contractors responsibility to ensure full compliance with the Building Regulations. Do not scale from this drawing, use figured dimensions only. It is the contractors responsibility to check and verify all dimensions on site. Any discrepancies to be reported immediately.
IF IN DOUBT ASK.

Materials not in conformity with relevant British or European Standards/Codes of practice or materials known to be deleterious to health & safety must not be used or specified on this project.

APPLICATION BOUNDARY
0.535 acres / 0.216 hectares

INDICATIVE APPLICANT OWNERSHIP BOUNDARY

No	Date	Description	Drwn/Chkd By
CLIENT			



PROJECT

KINGSWAY,
ROCHDALE (053)

TITLE

SITE LOCATION PLAN

DRAWING STATUS	
PLANNING	
DRAWN	PC
CHECKED	SW
SCALE	1:1250 @ A3
DATE	AUGUST 2024

Whittam Cox ARCHITECTS		Chesterfield / 01246 260261 London / 020 3388 0019 Leeds / 0113 468 2450 whittamcox.com
JOB NO.	DRAWING NO.	REV
170285	053_PL_01	-

