
notes:

1. DO NOT SCALE FROM THIS DRAWING - USE FIGURED DIMENSIONS ONLY.
2. TO BE READ IN CONJUNCTION WITH ALL OTHER CONSULTANTS / SPECIALISTS DRAWINGS. REPORT ANY DISCREPANCIES BEFORE AFFECTED WORK COMMENCES.
3. ALL SETTING OUT DIMENSIONS TO BE CHECKED ON SITE BY CONTRACTOR BEFORE WORK COMMENCES.

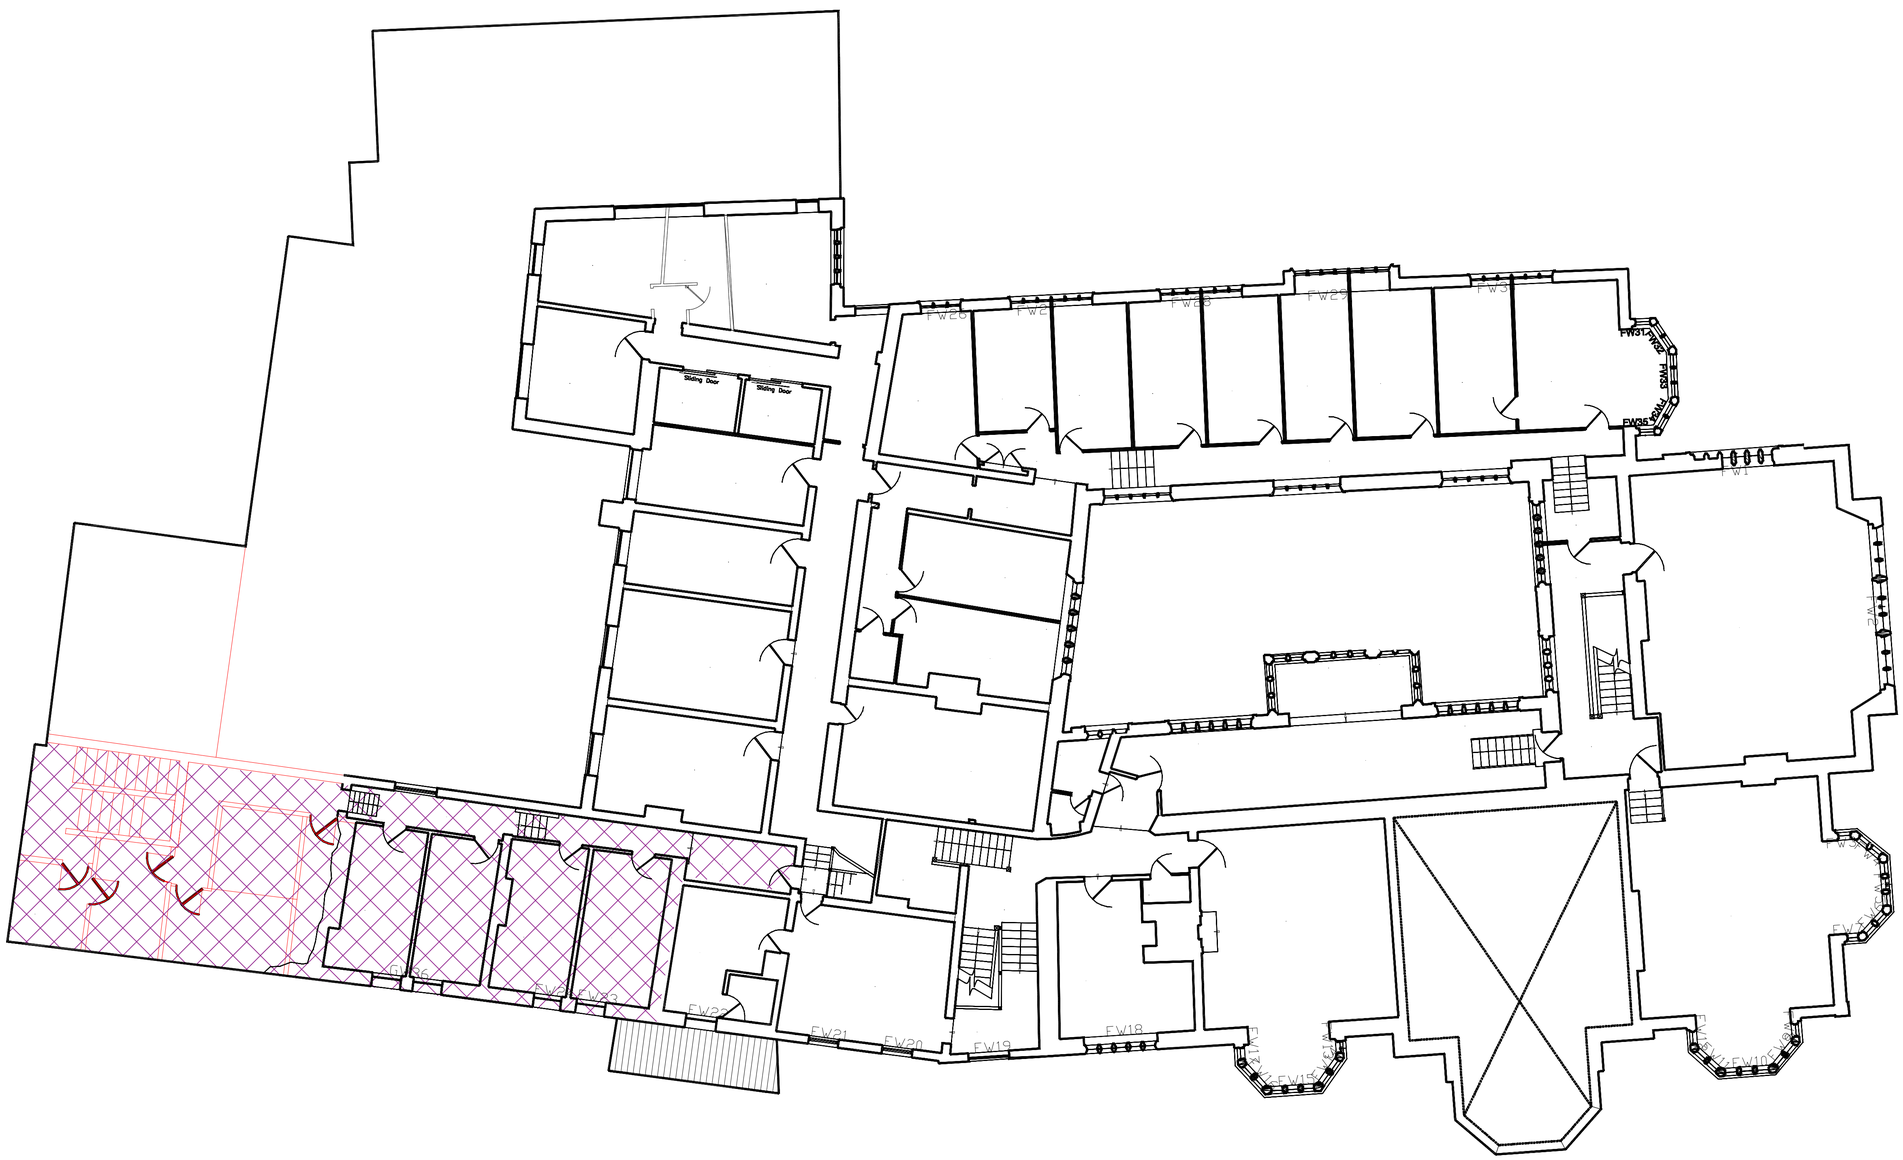

First Floor Existing and Removal Works

All rubble and finishes to be carefully stripped out and removed, Allow for 20% of the structure to be replace. Confirmation of location to be given once structure is exposed.

N

0 1 2 3 4 5

CLIENT	Rochdale Borough Council
PROJECT	HOH - Hopwood Hall
TITLE	First Floor Existing and Removal Works
NUMBER	HOH-SEV-XX-01-DR-A-02002
REVISION	T01
STATUS	Tender
SCALE	1:100 @A1
DATE	16/11/21
DRAWN BY	SMG
CHECKED BY	SG

REVISIONS | T01 FIRST_ISSUE 30/11/21 SMG SG

DATE; DRAWN; CHECK

seven.

SEVENARCHITECTURE.CO.UK

Studios at :
Unit 1.3, Waulk Mill, 51 Bengal Street,
MANCHESTER, M4 6LN
t : 0161 236 5655

Clarendon House, Victoria Avenue,
HARROGATE, HG1 1DY
t : 01423 709 807

24 Greville Street,
LONDON, EC1N 8SS
t : 0203 036 0691