


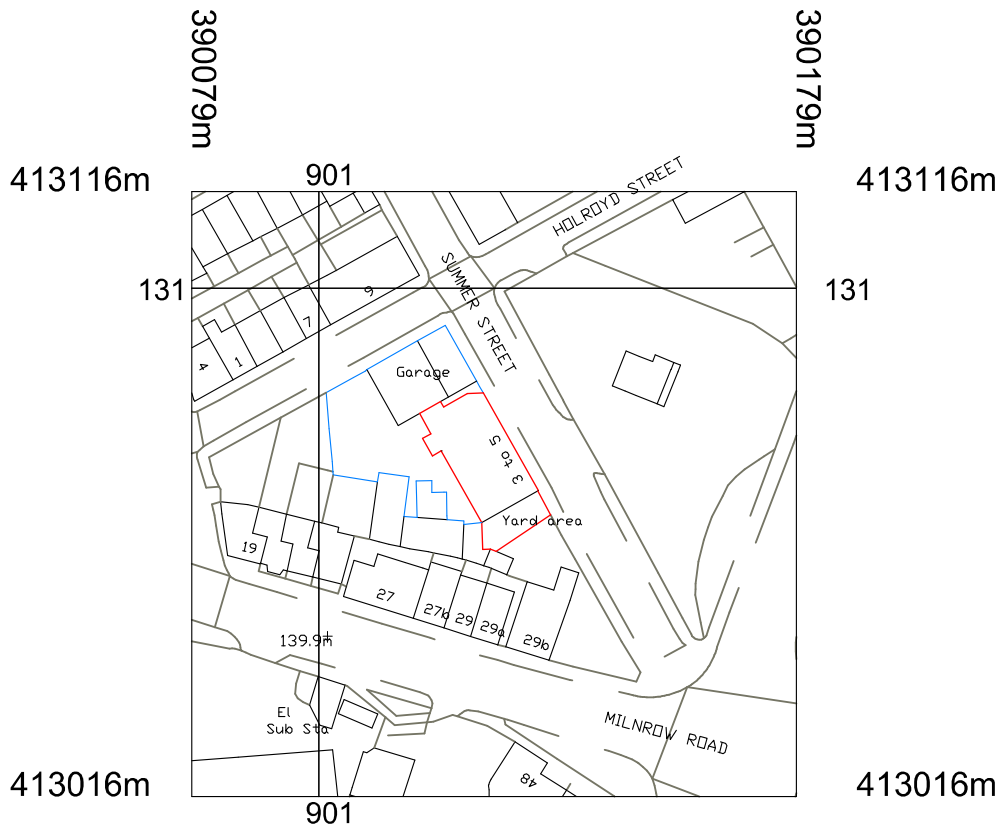

Dwg No.1558.07
Location Plan
Scale 1:1250

