DO NOT SCALE FROM THIS DRAWING. USE GIVEN DIMENSIONS ONLY.
ALL DIMENSIONS ARE TO BE CHECKED ON SITE BY THE CONTRACTOR.
ANY DIMENSIONAL DISCREPANCIES TO BE REPORTED BACK TO HEALEY
CONSULTING PRIOR TO PROCEEDING WITH CONSTRUCTION

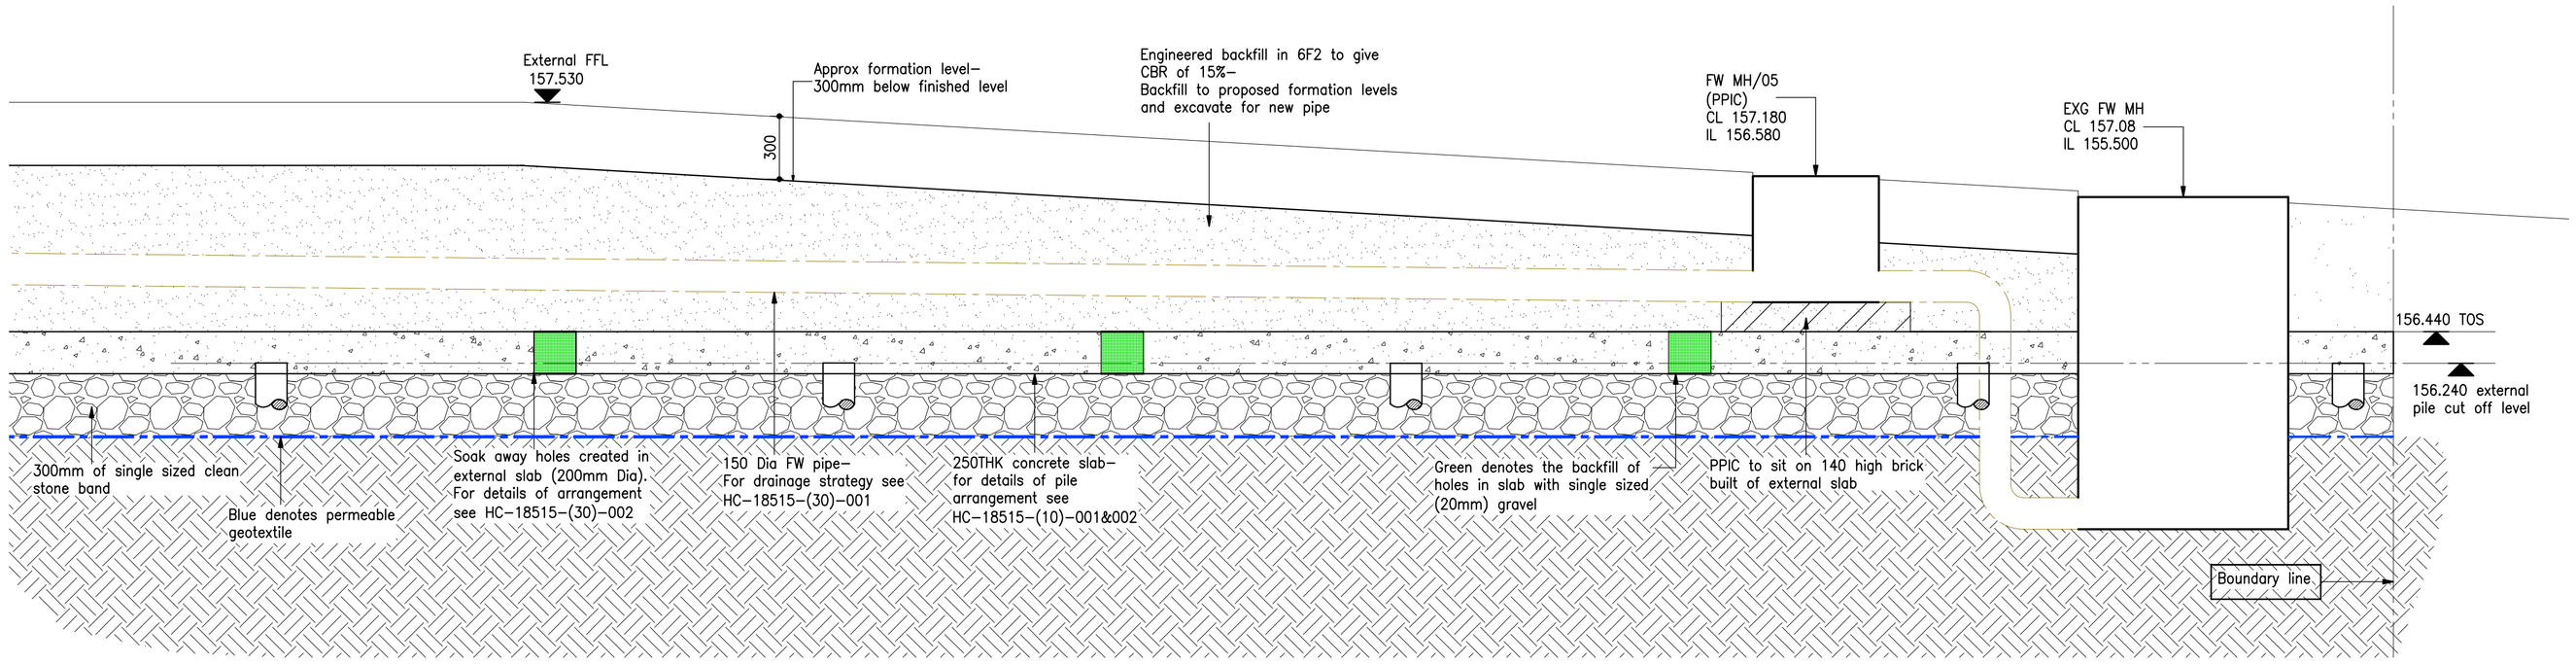

SECTION THROUGH
1:20 @ A1

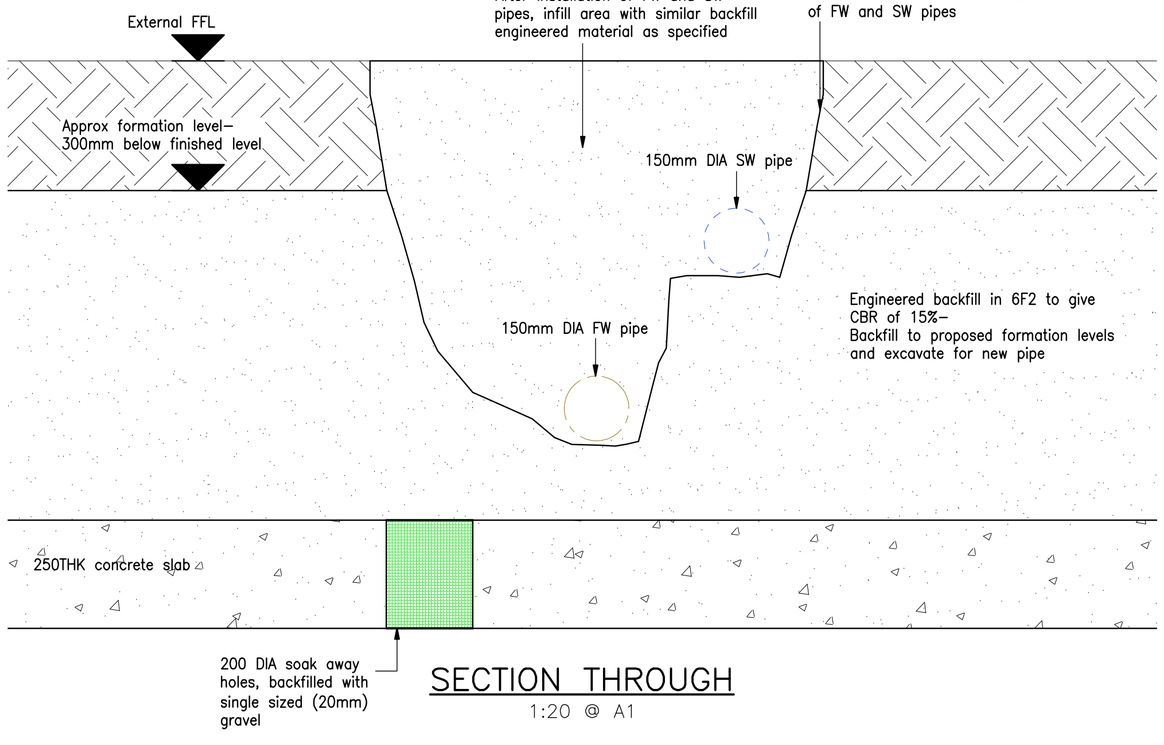

SECTION THROUGH
1:20 @ A1

REV	DATE	BY	DETAILS OF REVISION
A	07/01/2019	KC	BLOCKWORK SUPPORT REMOVED

ARCHITECT / CLIENT
Mr HABIL WAJID KHAN

PROJECT
LAND TO THE REAR OF:
1 SAXWOOD CLOSE
ROCHDALE

TITLE
DRAINAGE STRATEGY
SECTION THROUGH

DRAWN BY: KC
DATE: 29/11/18
SCALE: 1:50
REVISION:

DRAWING NO.
HC–18515–(30)–003

HEALEY CONSULTING
Brunel House
63 Dale Street
Milnrow
Rochdale
OL16 3NJ
Tel: 01706 343961
Fax: 01706 343981
email: office@healeyconsulting.co.uk
copyright: Healey Consulting

HEALEY consulting
structural engineering consultants