


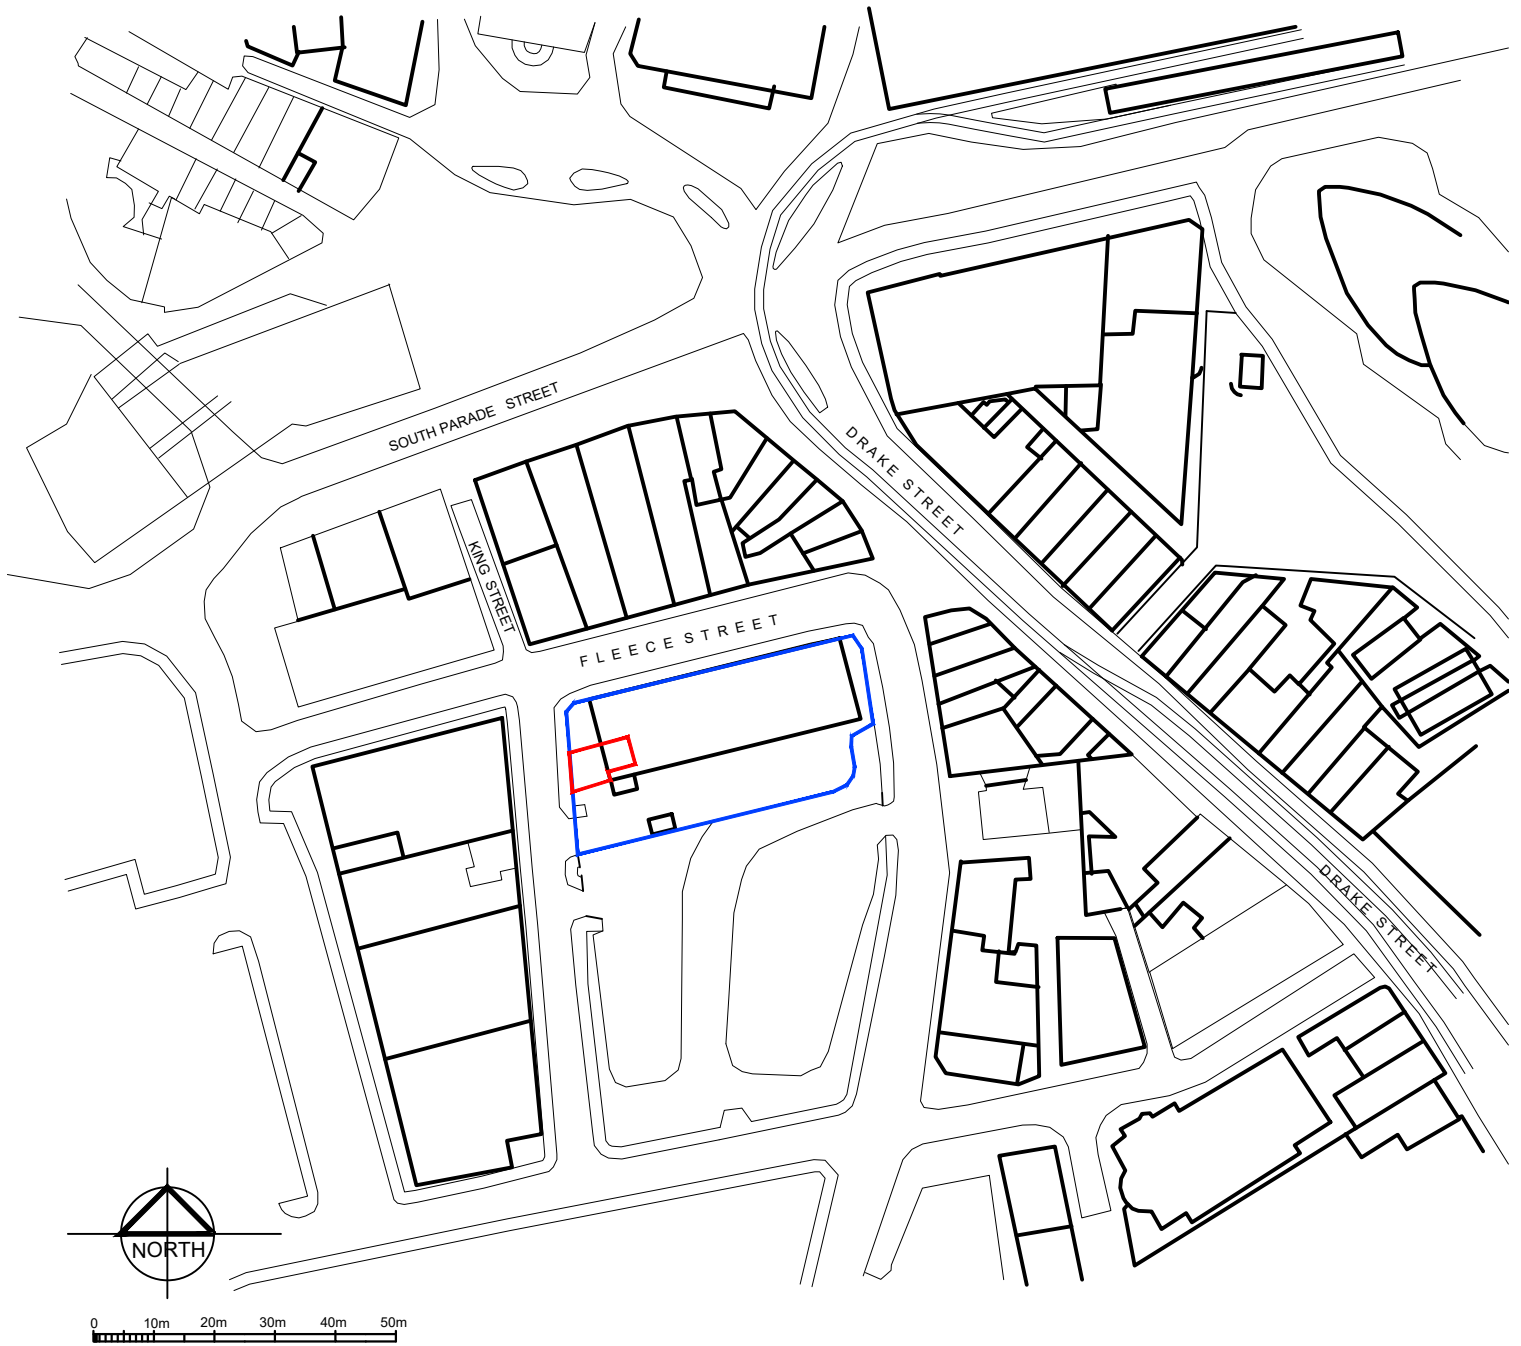

revisions

site location plan
dwp rochdale
fleece street rochdale

date: october 2022

scale 1:100 @a1

status: preliminary

dwg. d482/PL01

DO NOT SCALE - IF DIMENSIONS ARE NOT GIVEN PLEASE ASK
COPYRIGHTED TO ARCHITECTURAL DESIGNWORKS LTD

architectural designworks limited

designworks



studio one 17 biggin gardens heywood OL10 2WF t: 0161 332 1943 e: architects@archdesignworks.co.uk