


Note: This is a colour drawing, in order to ensure any subsequent reproduction is viewed correctly it is to be re-printed in full colour

INFORMATION CONTAINED IN THIS DRAWING IS THE SOLE COPYRIGHT OF DLA ARCHITECTURE LTD AND IS NOT TO BE REPRODUCED WITHOUT PERMISSION

DO NOT SCALE, REFER TO FIGURED DIMENSIONS ONLY


REVISIONS

P01	FIRST ISSUE	15/04/24
P02	Application boundary revised to accommodate off site earthworks. Section C added including adjacent dwelling information	03/05/24
P03	Updated to latest design development	04/07/24
		DTP BG

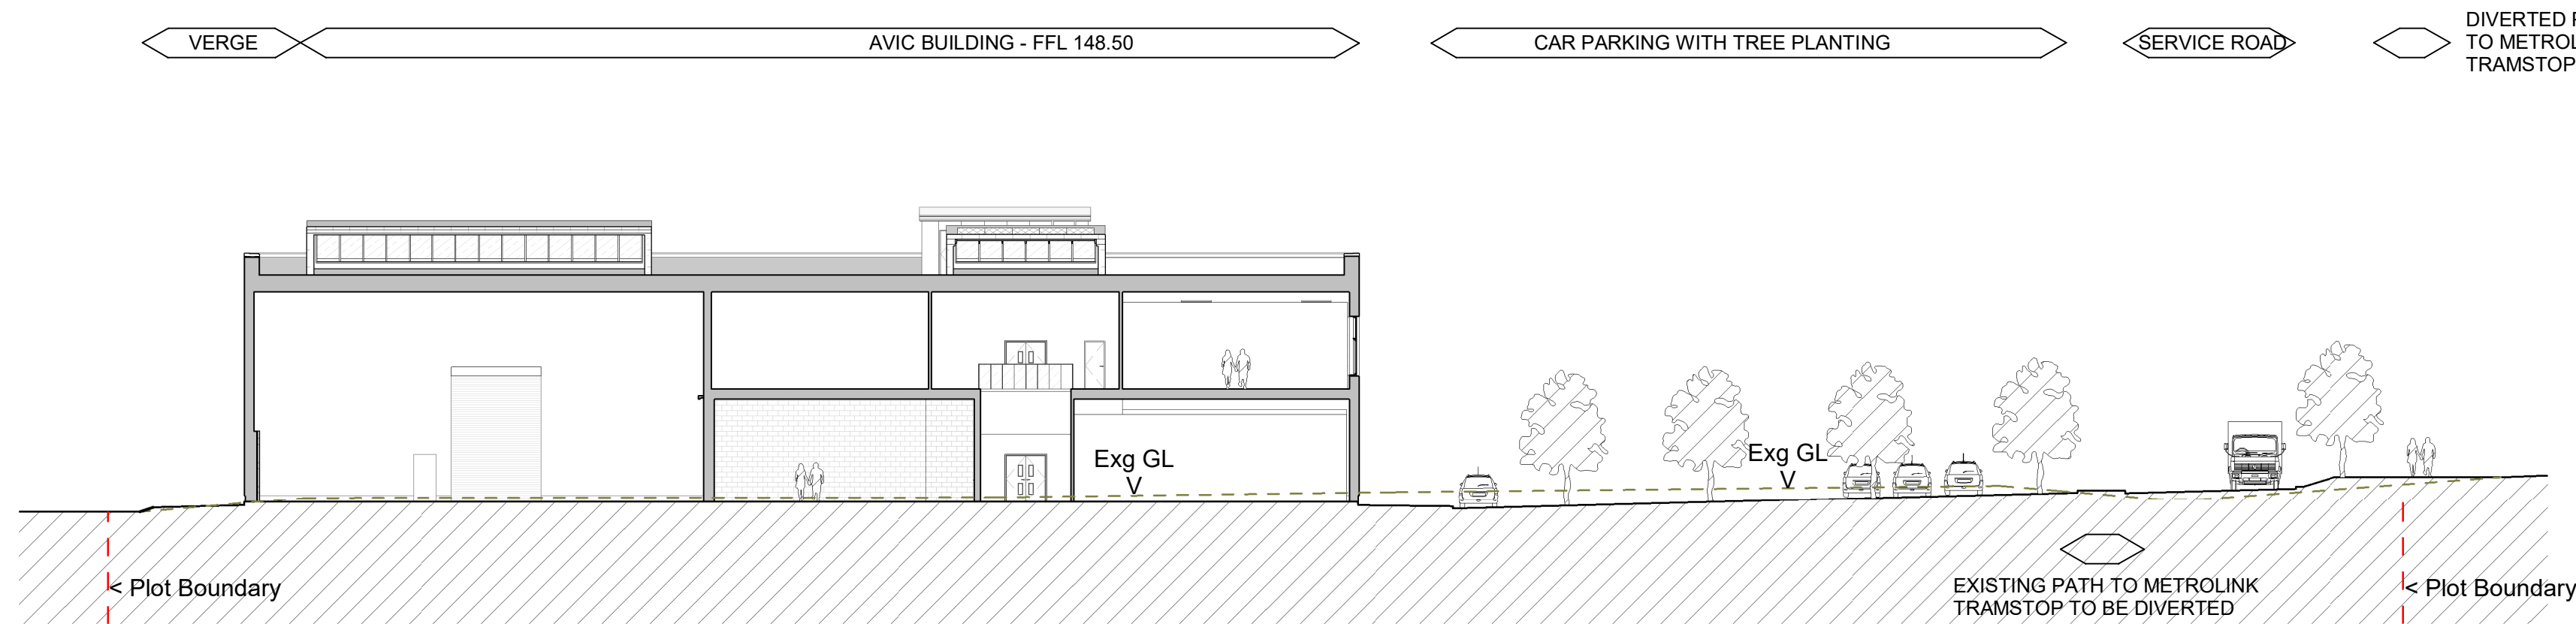


GA Site Section A

1 : 250

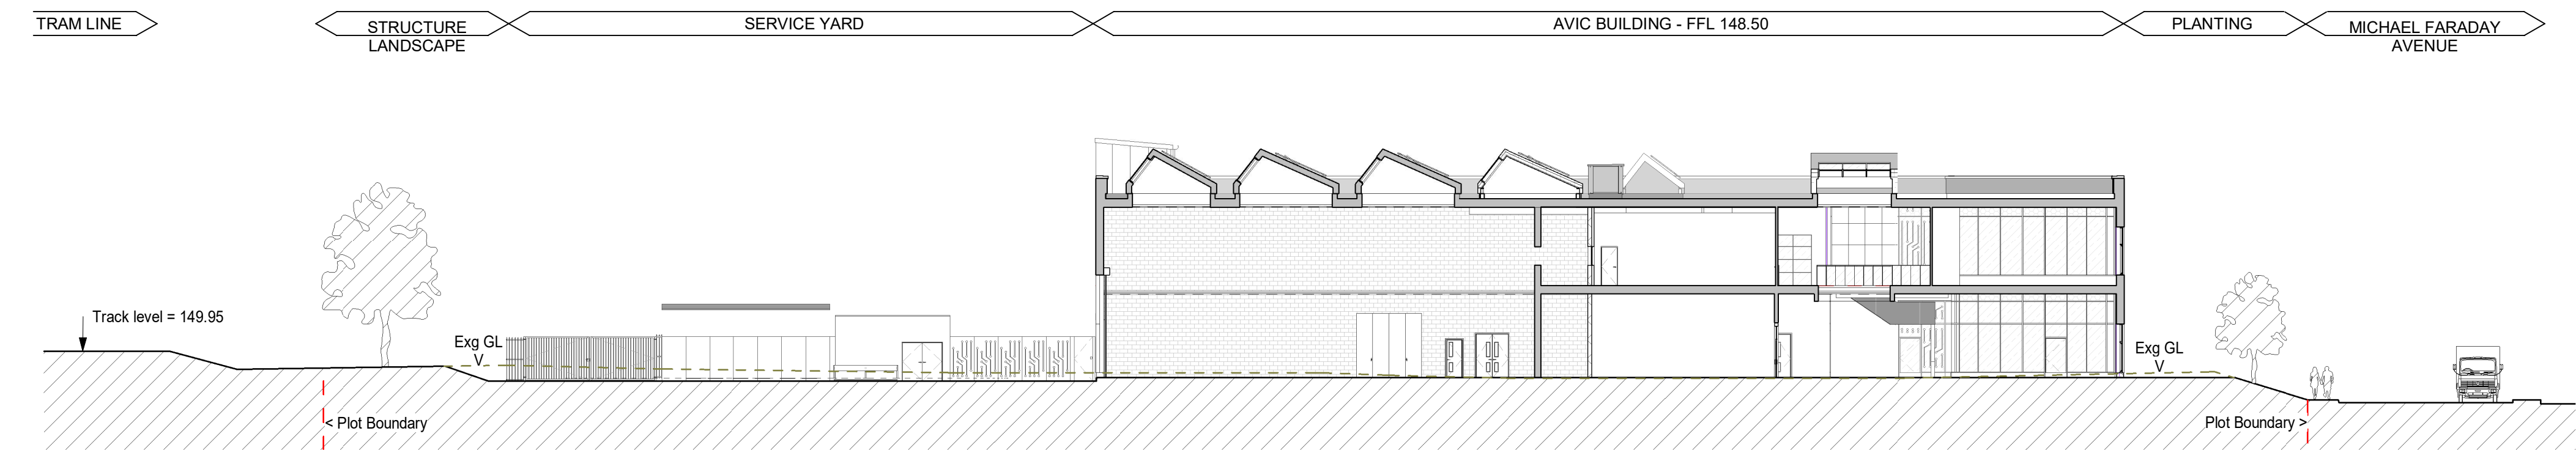


GA Site Section B

1 : 250

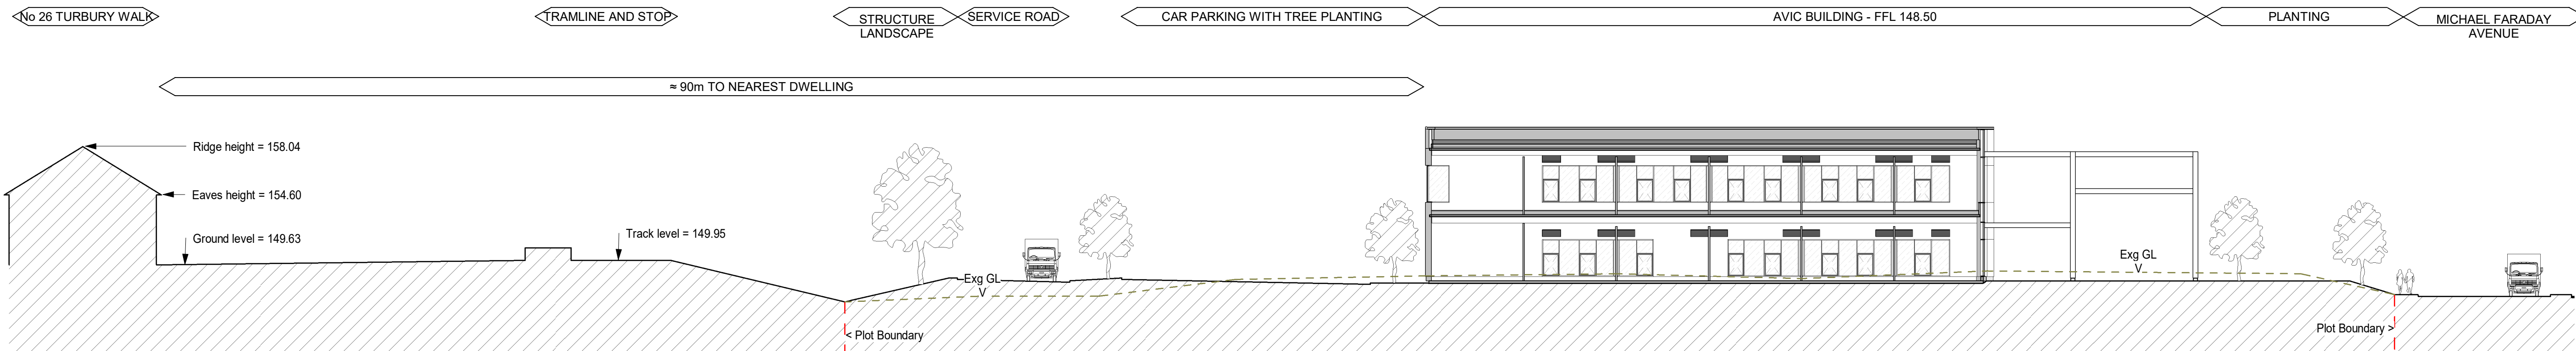

GA Site Section C

1 : 250

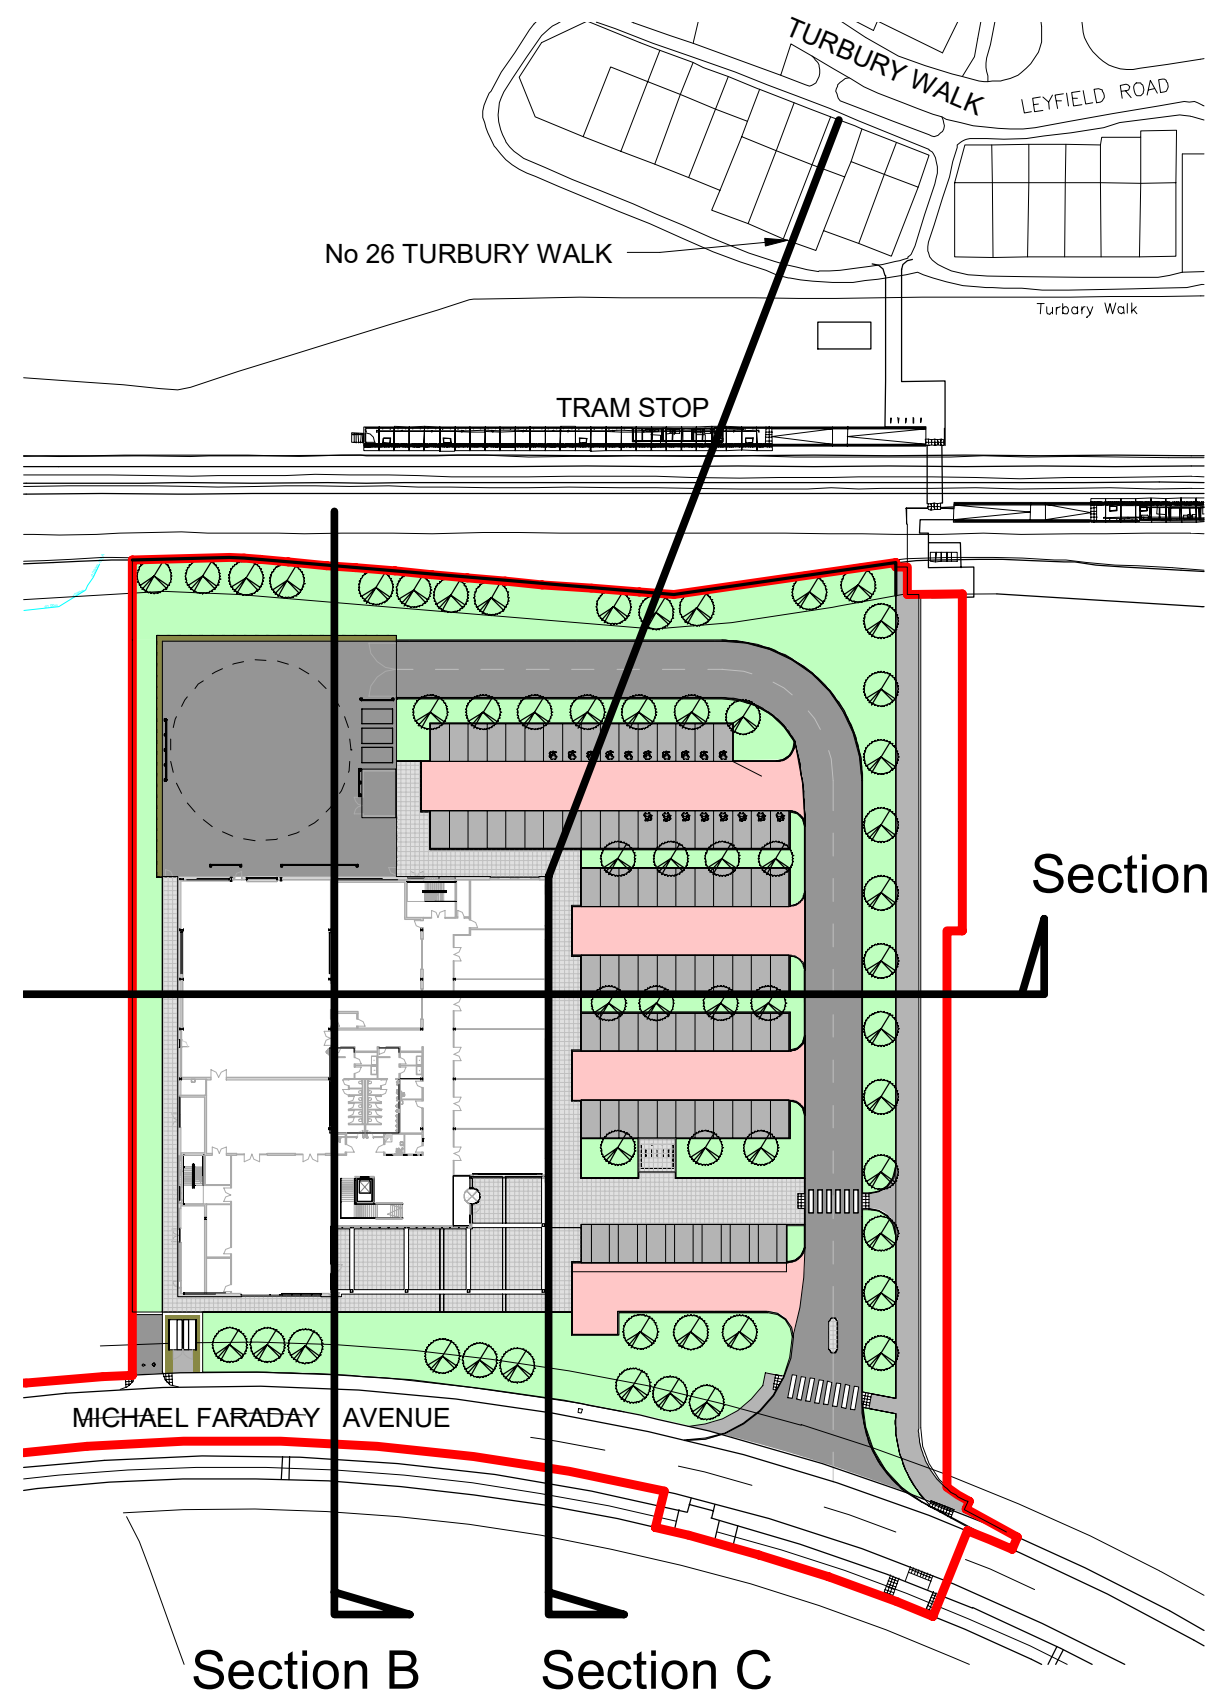

Section Location Plan

1 : 1000 20 50 100 m



NORTH



dl
ARCHITECTURE

6 East Parade | Leeds | LS1 2AD
0113 887 3100
www.dla-architecture.co.uk

PROJECT
KINGSWAY BUSINESS PARK
PLOT R2

TITLE
GA SITE SECTIONS

SCALE
As indicated @ A1

DATE
15/04/24

DLA REF
2022-040

DRAWN
PSL

REVIEWED
BLG

DOCUMENT NUMBER
AVIC-DLA-XX-00-DR-A- **99008**

DOCUMENT PURPOSE
PLANNING

REVISION
P03