
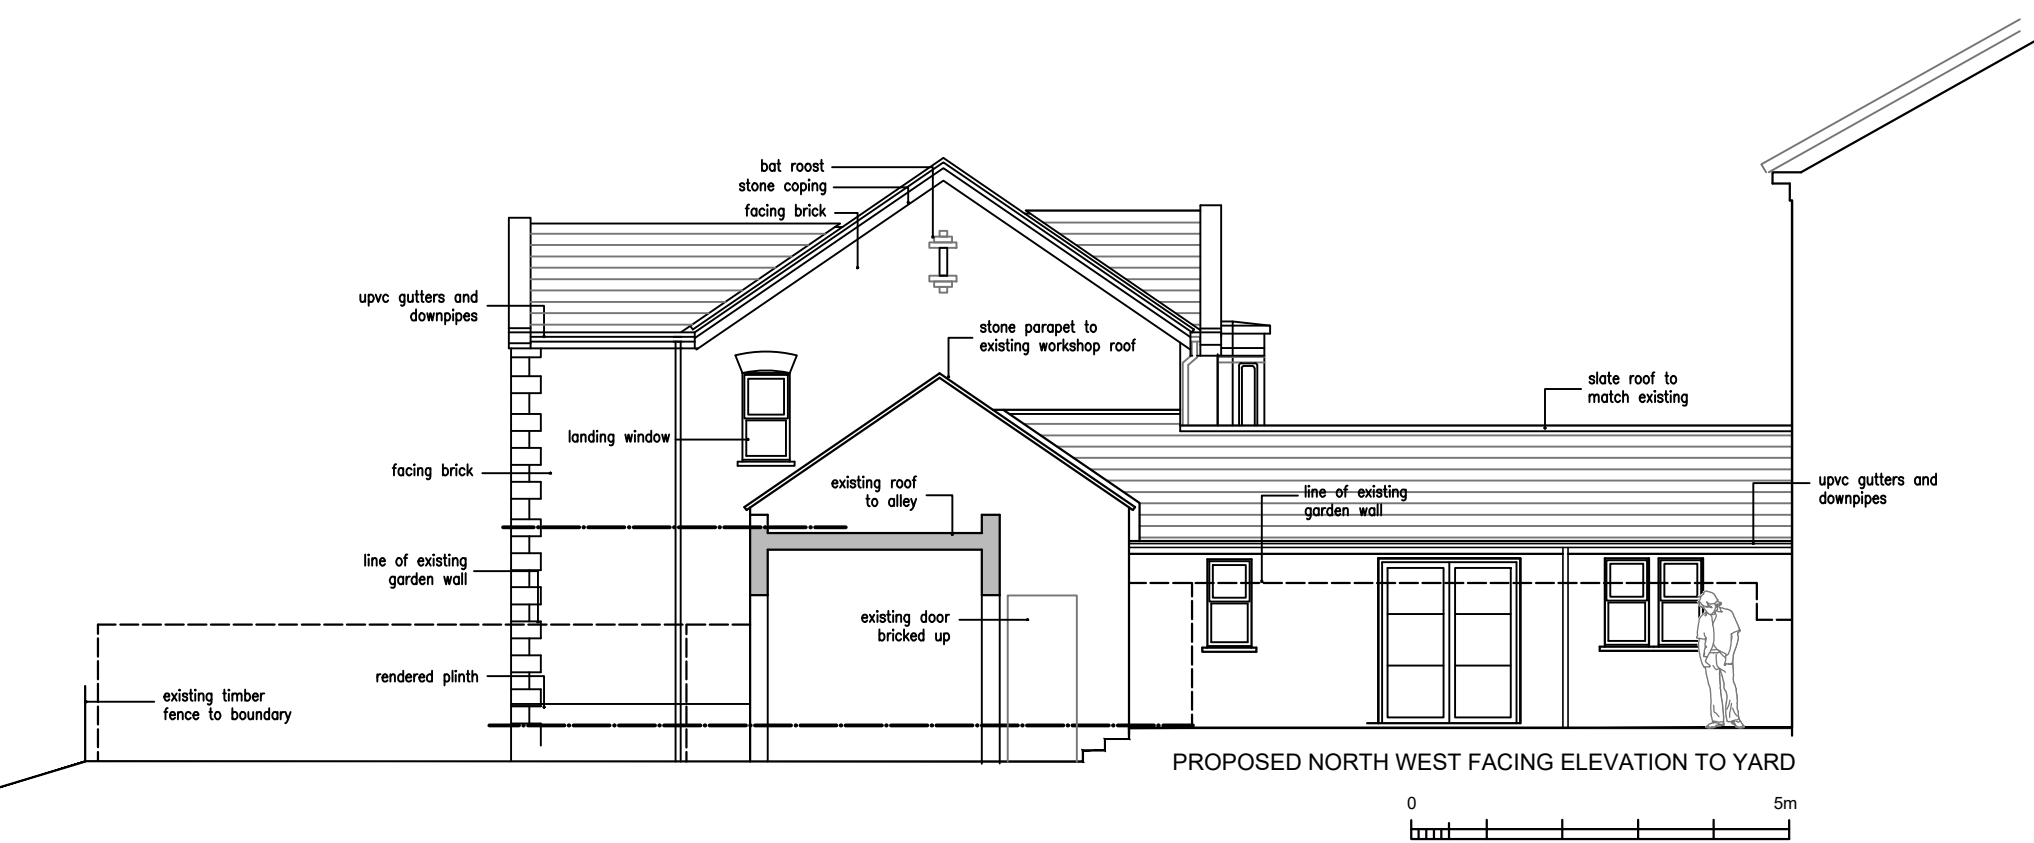


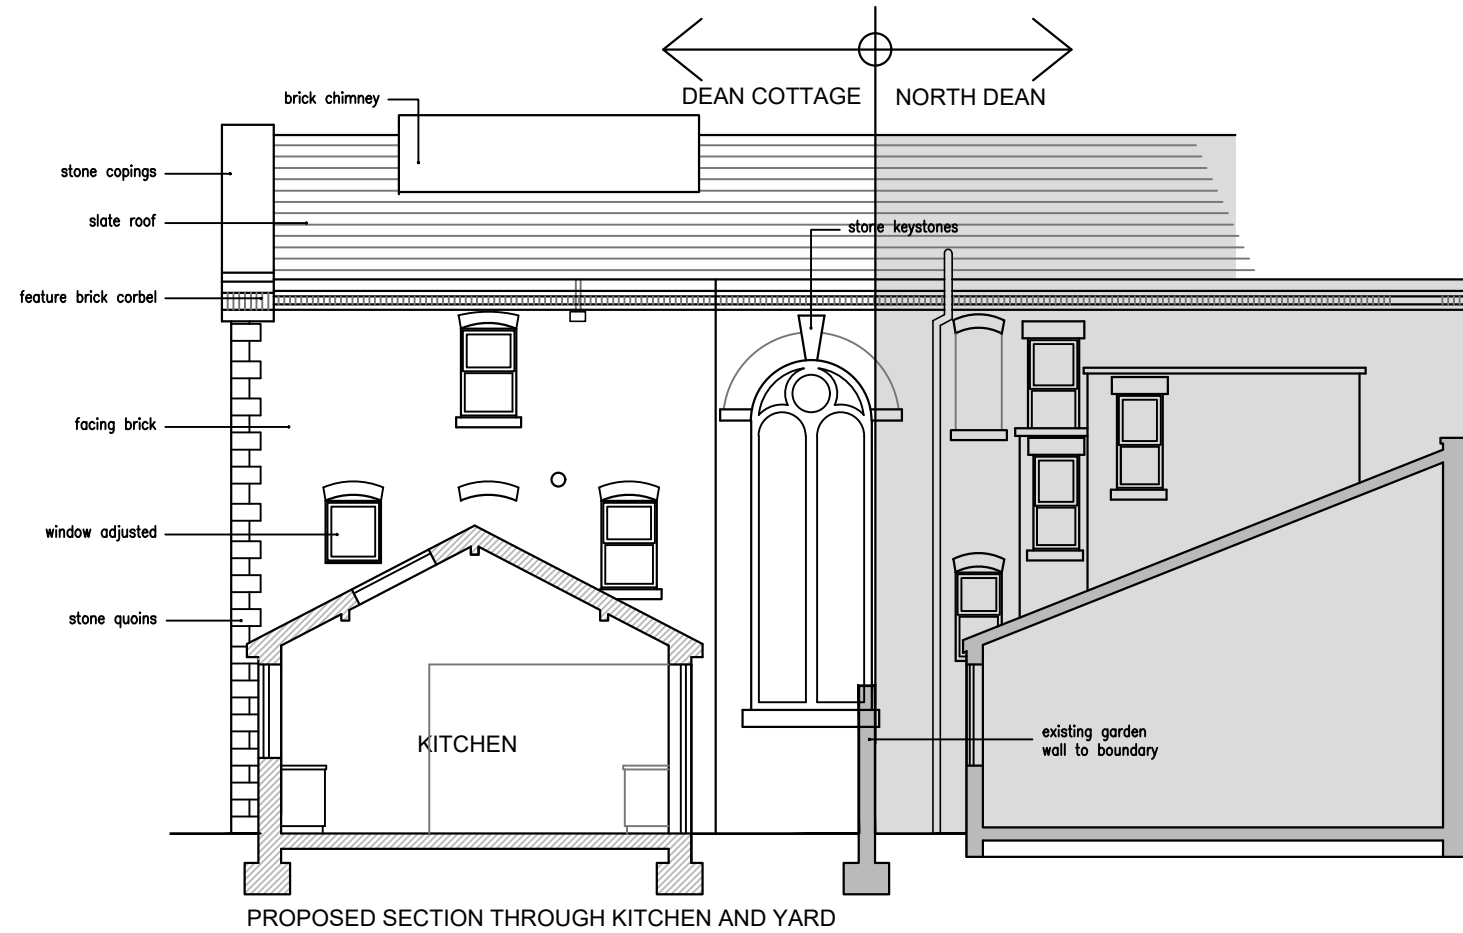

|   |                                      |          |
|---|--------------------------------------|----------|
| F | AMENDED TO FURTHER CLIENT COMMENTS   | 09.04.25 |
| E | STONE QUOINS AND STONE COPINGS       | 31.03.25 |
| D | ROOFLIGHTS OMITTED FROM NW ELEVATION | 27.03.25 |
| C | DIFFERENTIATION WITH NORTH DEAN      | 14.06.24 |
| B | MINOR ADDITIONS TO ANNOTATION        | 31.05.24 |
| A | ROOFLIGHTS ADDED                     | 22.05.24 |

|                                                              |                    |
|--------------------------------------------------------------|--------------------|
| revisions                                                    |                    |
| proposed elevations and sections<br>dean cottage<br>rochdale |                    |
| date: may 2024                                               | scale 1:100 @a3    |
| status: preliminary                                          | dwg. d392/08 rev F |
| DO NOT SCALE - IF DIMENSIONS ARE NOT GIVEN PLEASE ASK        |                    |