
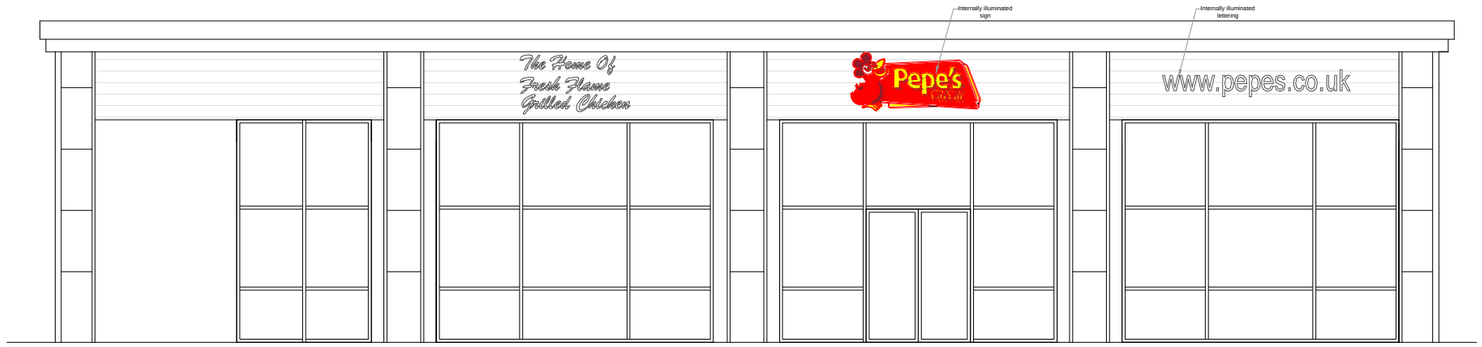


Proposed Front Elevation

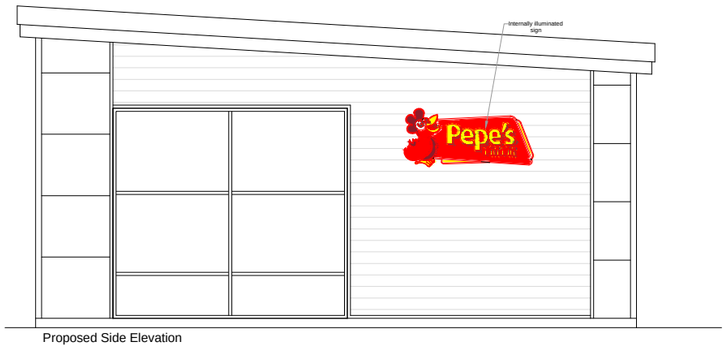

Proposed Side Elevation

date	rev.	revision/author/checker

purpose of issue
PLANNING

project
UNIT B - HAYNES STREET - ROCHDALE OL12 0UW

drawing
PROPOSED ELEVATIONS

drawing no.	rev.
2018-0224-002	

drawn	checked
GS	

scale	date
1:100 @A3	10.04.2019

architecture and interior design
17 COLESHILL ROAD BIRMINGHAM B36 8DT
TEL: 0121 783 2611 MOB: 07801 528245