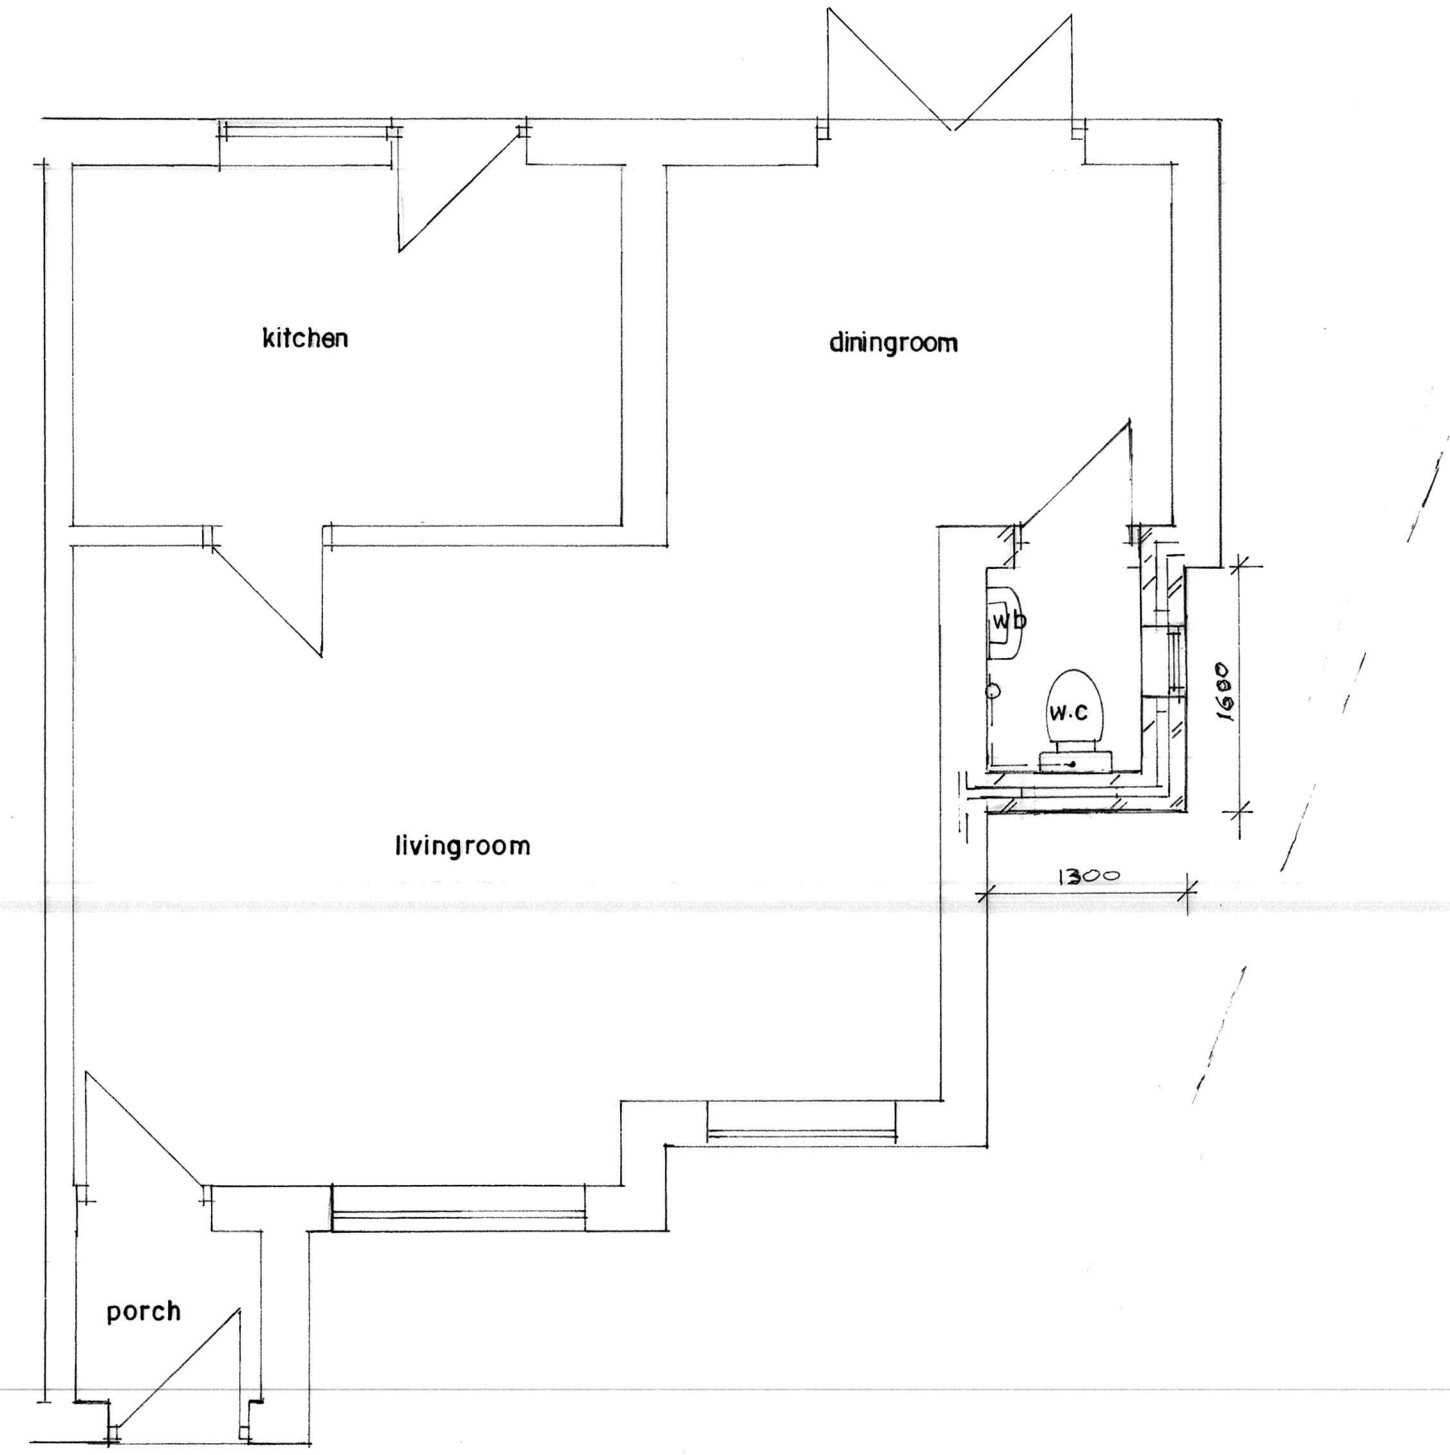

GROUND FLOOR PLAN
(PROPOSED)

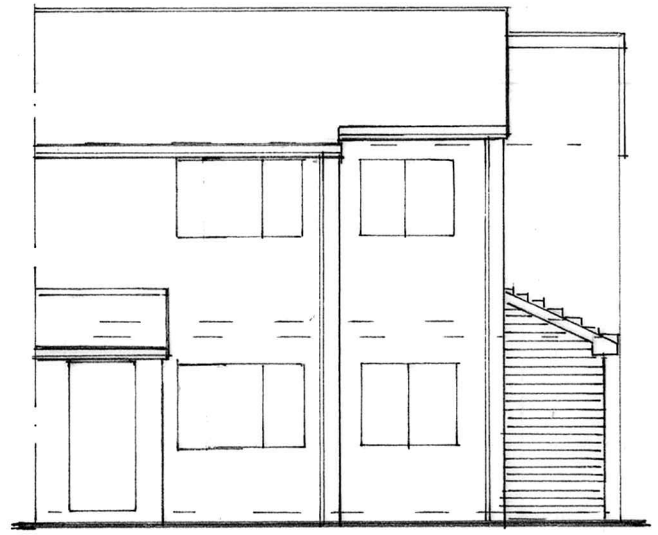

FRONT ELEVATION
(PROPOSED)

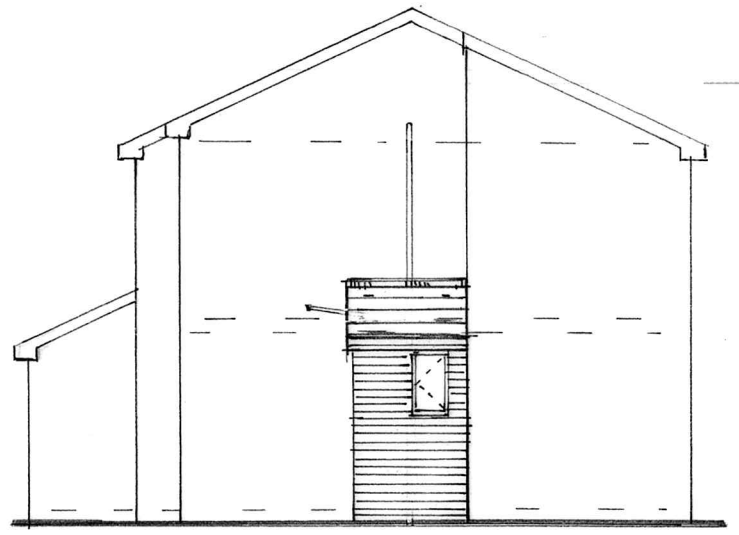

SIDE ELEVATION
(PROPOSED)

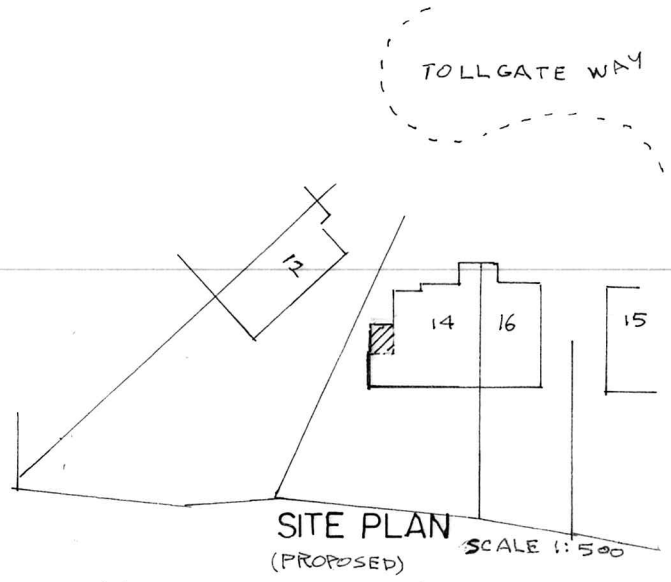

SITE PLAN SCALE 1:500
(PROPOSED)

BUILDING DESIGN SERVICES
M. FAROOQ
6 Stock Close, Shawclough, Rochdale OL12 6BB
Tel: 01706 712231 Mob: 07967605763

PROPOSED SIDE EXTENSION AT
14 TOLLGATE WAY ROCHDALE OL16 2YQ

For: Mrs SHILPI AKHTAR

Plan	*Scale 1:50*	**1723/2**
Elevation	*Scale 1:100*	

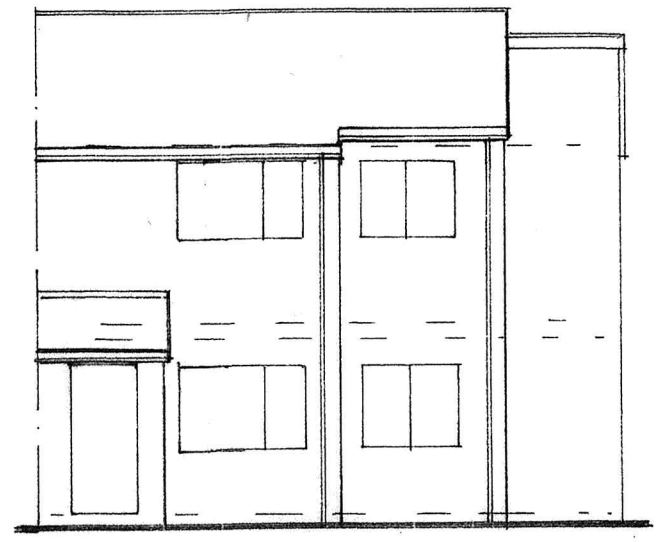

FRONT ELEVATION
(EXISTING)

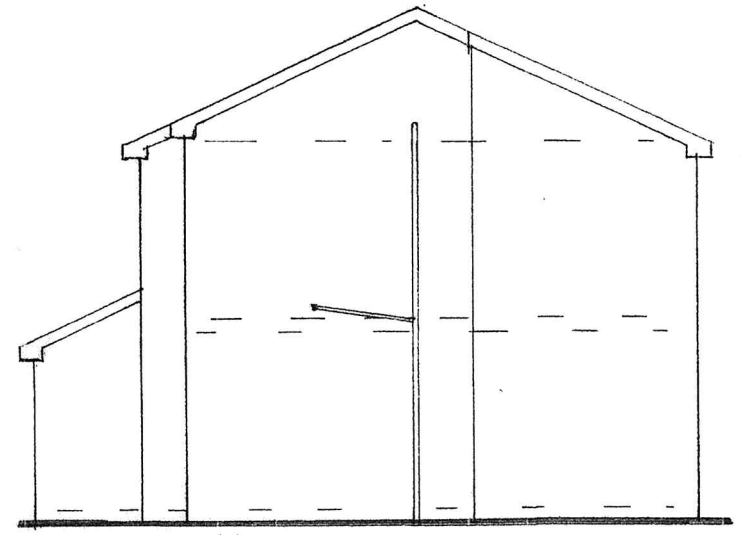

SIDE ELEVATION
(EXISTING)

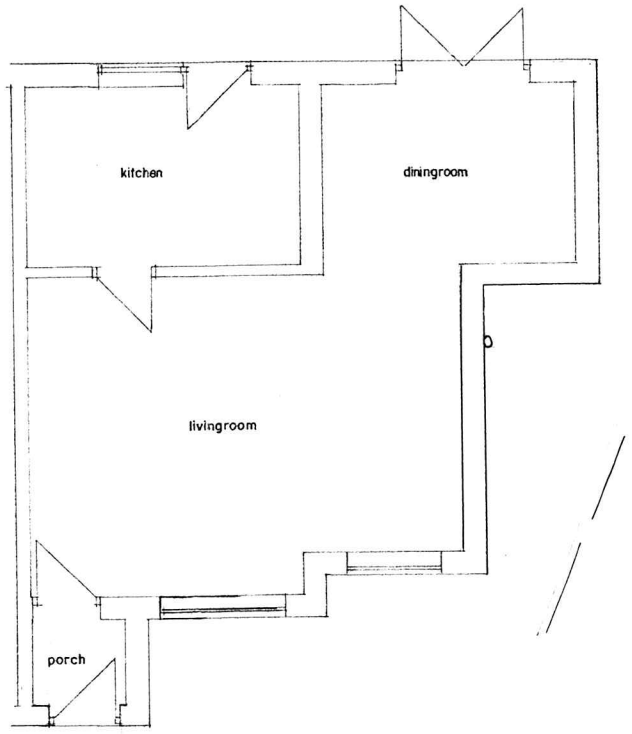

G. F PLAN
(EXISTING)

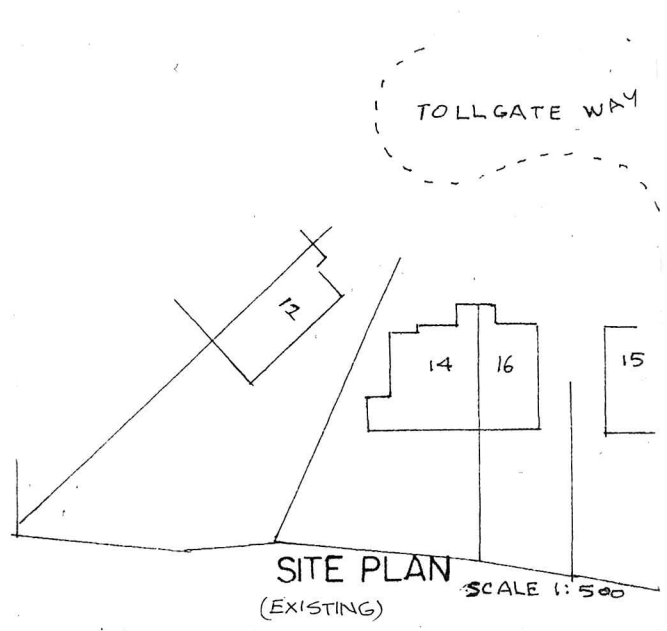

SITE PLAN
(EXISTING)
SCALE 1:500

BUILDING DESIGN SERVICES
M. FAROOQ
6 Stock Close, Shawclough, Rochdale OL12 6BB
Tel: 01706 712231 Mob: 07967605763

PROPOSED SIDE EXTENSION AT
14 TOLLGATE WAY ROCHDALE OL16 2YQ

For: Mrs SHILPI AKHTAR

Plan	*Scale 1:100*	**1723/1**
Elevation	*Scale 1:100*	