





*dimensions are background sizes
(subject to survey)*


size: 940mm x 610mm x 150mm

'B' includes 20mm fixing bracket top / bottom

(subject to survey)

size: to suit area

size: 575mm x 830mm

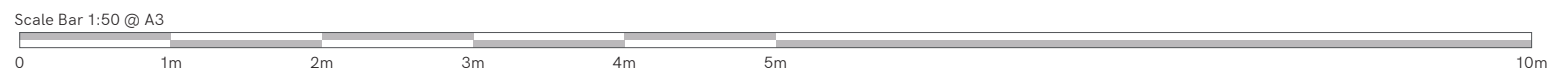



KEY:  ACM Panel  ACM/VW  F/ACM  PETG  Window Vinyl - External  Window Vinyl - Internal

Client	One Stop Stores			Title	Proposal	Rev	Date	Description	Drw By
Site Name	Rochdale, Badger Lane			Date	19/04/2022	A	07/04/22	Initial Visual	IW
Job No.	18466	Epos Code	6610	Scale	Do Not Scale	B	14/04/22	Fascias, images FACM & ACM, PC's	IW
Proj Type	Franchise			Drawn	IW	C	19/04/22	Remove Eat Street, new store plan	IW
PM	PH	Designer	SR	Drwg No.	C	-	-	-	-

This drawing is for approval purposes.

Please check all details noted on the drawing including spelling, and provide written confirmation of your approval to an **Innovate Signs Project Manager**. Once approved production will commence based on the approved drawing.

Any changes made after production has begun will incur an additional cost.

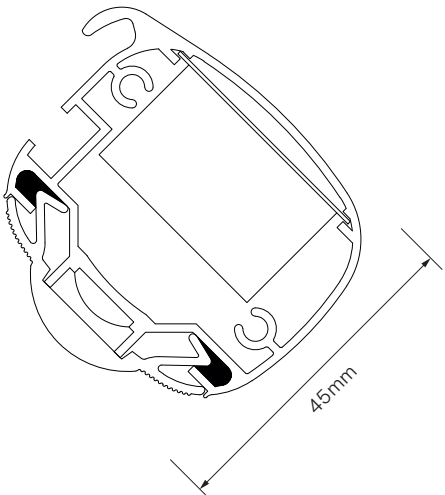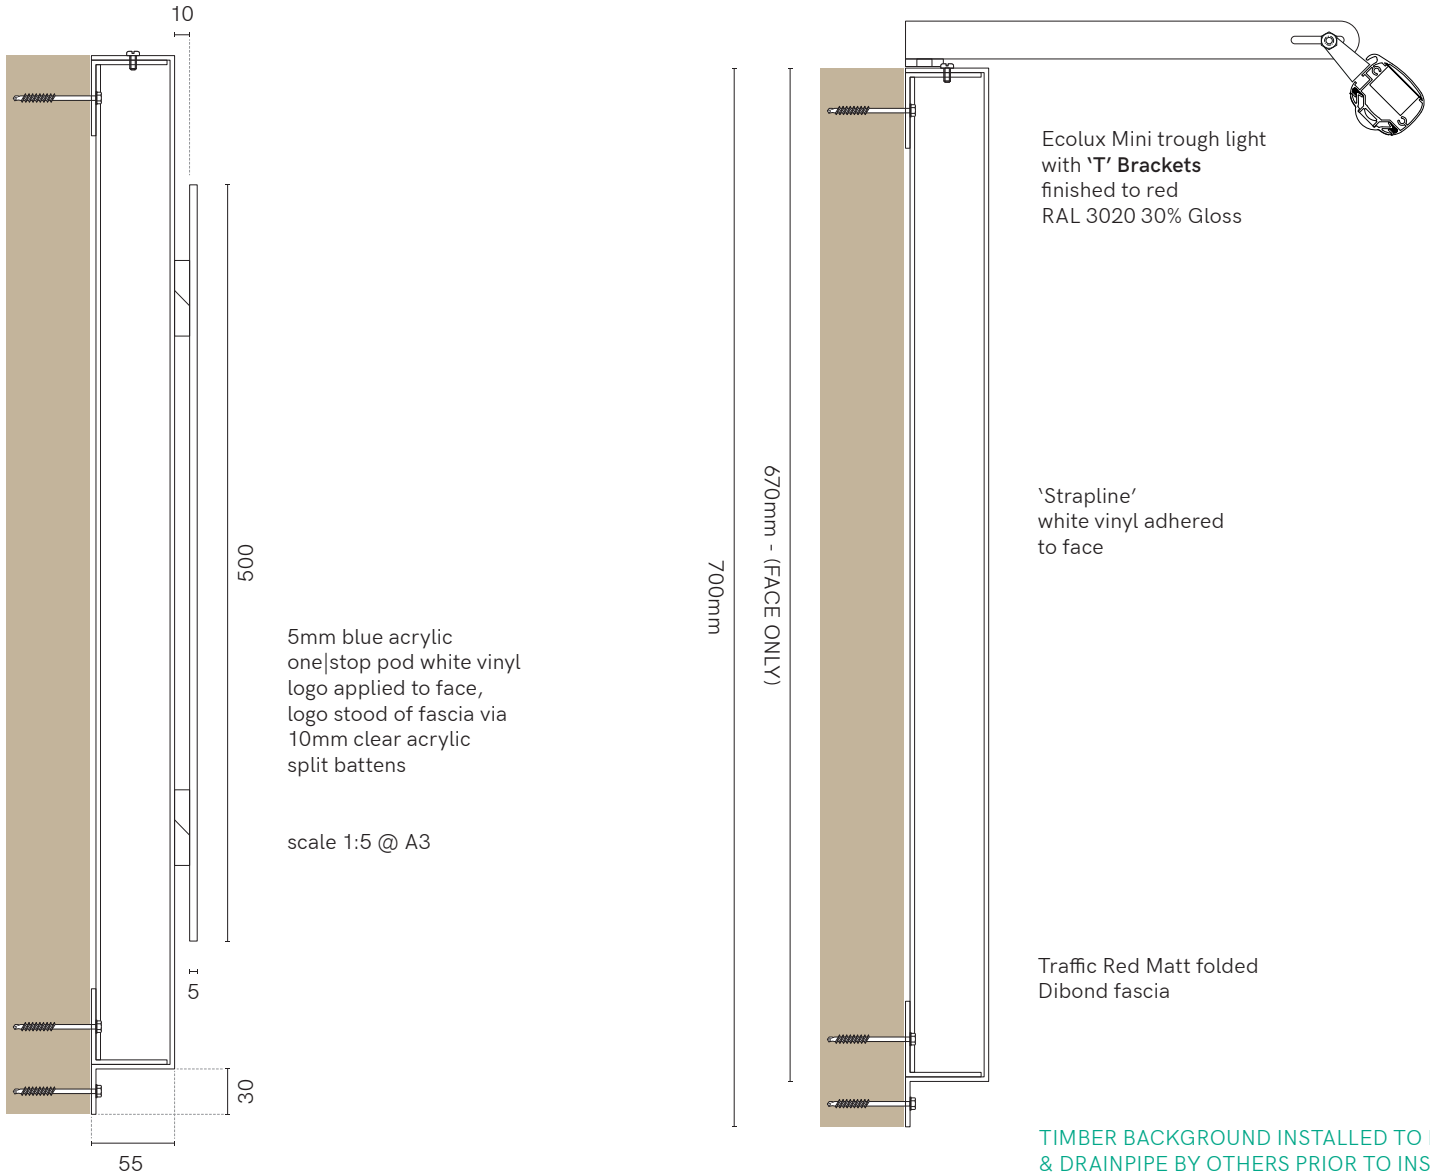

TECHNICAL SPECIFICATION - ECOLUX MINI

LED STRIP
Latest high lighting chip giving 1650 Lumens per metre LED output. Only 14.4 watts per metre power consumption 75% energy saving compared to Fluorescent.

24 volt input, less current less voltage drop. 6000k cool white or 3000k warm white 120 degree angle.

IP65 protected, 50,000 hours+ lamp life. 5 year Warranty.

Full CE certification and ROHS compliant.


DRIVERS
Epoxy encapsulated fully isolated case with IP67 protection. Constant voltage design. Short circuit, over current, over voltage protection.
Fitted onto quick release slide in Gear Trays. Full CE certification and ROHS compliant.

LIGHT FITTING
Specially designed 45mm aluminium extrusion supplied up to 6000mm lengths which can be joined together using cast aluminium connectors.

Die cast aluminium end caps with rear cable entry standard 300mm multi brackets.

Snap-in polycarbonate 90 degree magnifying lens diffuser. Casing sealed and certificated to IP65.

Full CE certificate and 5 year parts warranty. Conforms to BS EN 60598-1:2015 and BS EN 60598-2-1:1989 'UK Deviations Only'.

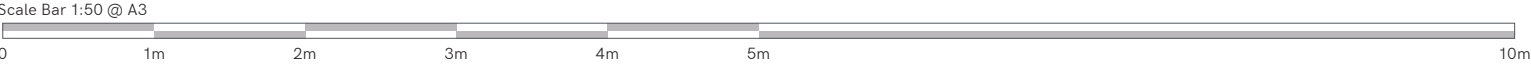

15 Barnes Wallis Rd, Fareham
Hampshire PO15 5TT

Tel: 023 8023 2311
Web: www.innovatesigns.co.uk
Email: info@innovatesigns.co.uk


Client	One Stop Stores				Title	Proposal	Rev	Date	Description	Drw By
Site Name	Rochdale, Badger Lane				Date	19/04/2022	A	07/04/22	Initial Visual	IW
Job No.	18466	Epos Code	6610		Scale	Do Not Scale	B	14/04/22	Fascias, images FACM & ACM, PC's	IW
Proj Type	Franchise				Drawn	IW	C	19/04/22	Remove Eat Street, new store plan	IW
PM	PH	Designer	SR		Drwg No.	C	-	-	-	-

This drawing is for approval purposes.
Please check all details noted on the drawing including spelling, and provide written confirmation of your approval to an **Innovate Signs Project Manager**. Once approved production will commence based on the approved drawing. Any changes made after production has begun will incur an additional cost.



Aluminium signcase finished red. Opal acrylic faces on both sides of sign (sign is double sided) with face applied digitally printed graphics. Internally illuminated by LED's.

Scale 1:10 @ A3

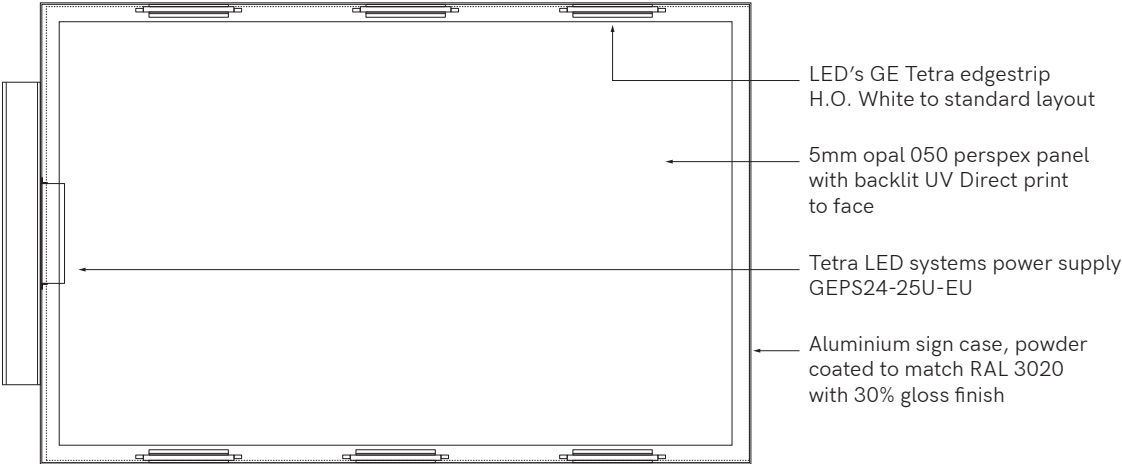

+ implementing
your brand

15 Barnes Wallis Rd, Fareham
Hampshire PO15 5TT


Tel: 023 8023 2311
Web: www.innovatesigns.co.uk
Email: info@innovatesigns.co.uk

Client	One Stop Stores			Title	Proposal	Rev	Date	Description	Drw By
Site Name	Rochdale, Badger Lane			Date	19/04/2022	A	07/04/22	Initial Visual	IW
Job No.	18466	Epos Code	6610	Scale	Do Not Scale	B	14/04/22	Fascias, images FACM & ACM, PC's	IW
Proj Type	Franchise			Drawn	IW	C	19/04/22	Remove Eat Street, new store plan	IW
PM	PH	Designer	SR	Drwg No.	C	-	-	-	-

This drawing is for approval purposes.
Please check all details noted on the drawing including spelling, and provide written confirmation of your approval to an **Innovate Signs Project Manager**. Once approved production will commence based on the approved drawing. Any changes made after production has begun will incur an additional cost.



ONE STOP STORES LTD
Badger Lane, Rochdale OL16 4RQ

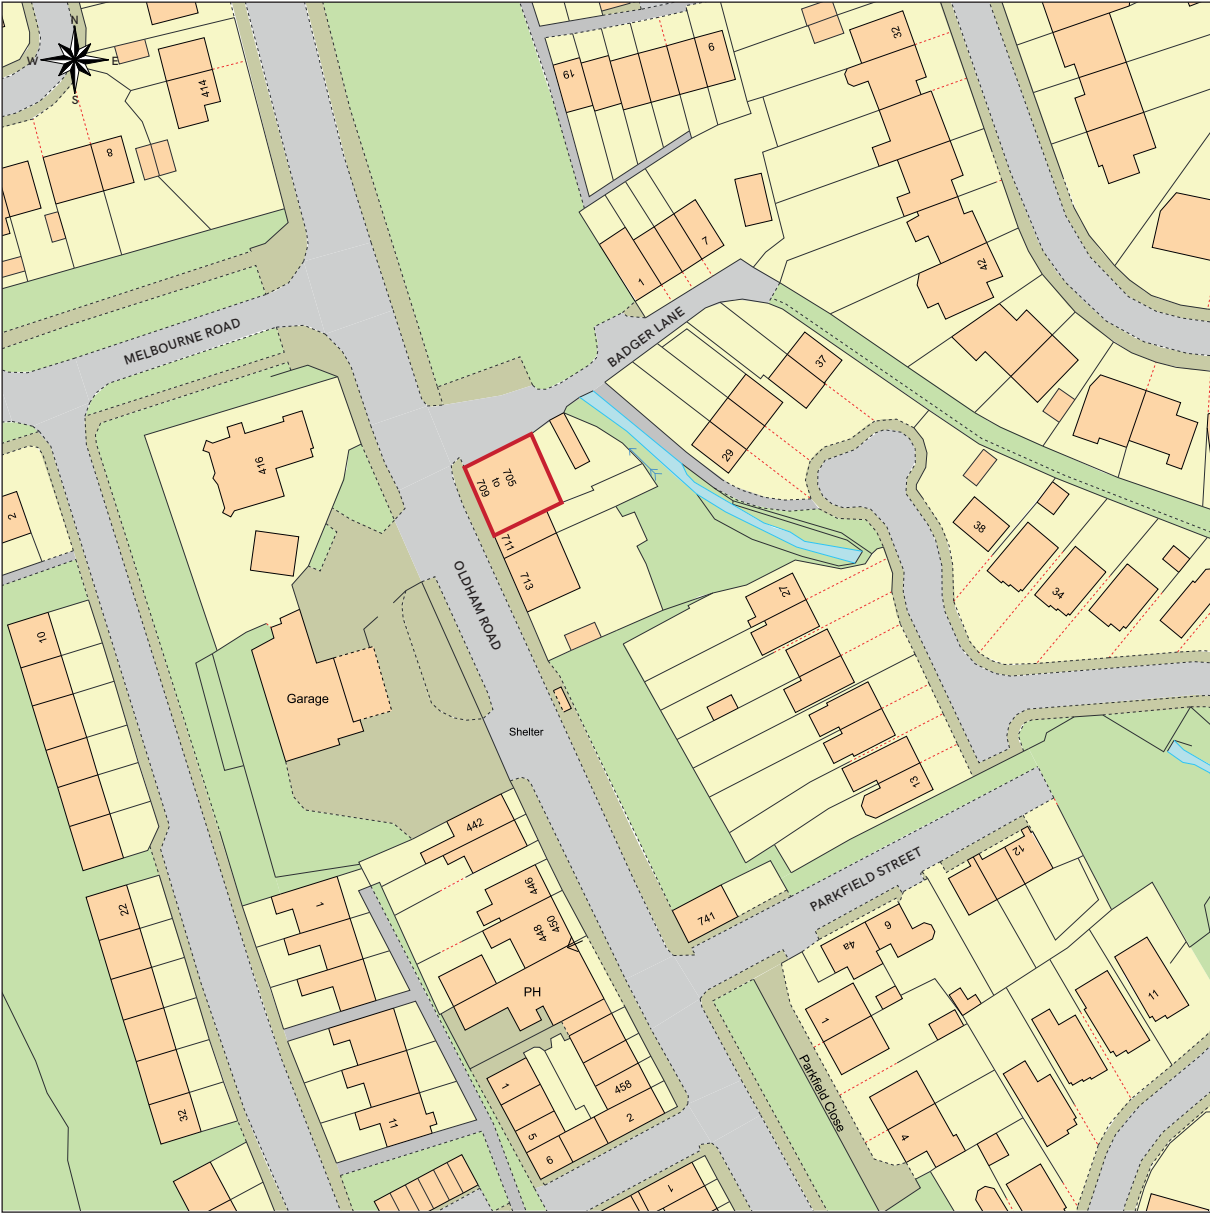

Scale Bar 1:1250 @ A3
0 10m 20m 30m 40m 50m 60m 70m



Scale Bar 1:250 @ A3
0 5m 10m 15m 20m



+ implementing
your brand

15 Barnes Wallis Rd, Fareham
Hampshire PO15 5TT

Tel: 023 8023 2311
Web: www.innovatesigns.co.uk
Email: info@innovatesigns.co.uk

Client	One Stop Stores				Title	Proposal	Rev	Date	Description	Drw By
Site Name	Rochdale, Badger Lane				Date	19/04/2022	A	07/04/22	Initial Visual	IW
Job No.	18466	Epos Code	6610		Scale	Do Not Scale	B	14/04/22	Fascias, images FACM & ACM, PC's	IW
Proj Type	Franchise				Drawn	IW	C	19/04/22	Remove Eat Street, new store plan	IW
PM	PH	Designer	SR		Drwg No.	C	-	-	-	-

This drawing is for approval purposes.
Please check all details noted on the drawing including spelling, and provide written confirmation of your approval to an **Innovate Signs Project Manager**. Once approved production will commence based on the approved drawing. Any changes made after production has begun will incur an additional cost.