



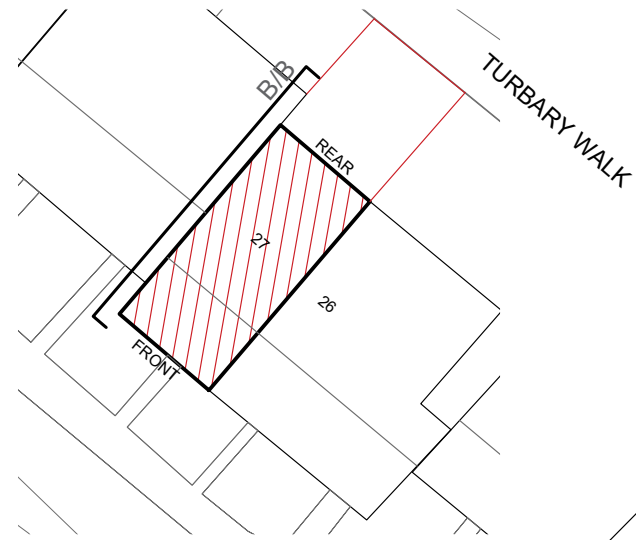

PROPOSED REAR
ELEVATION 1:50

GREY HATCH OUTLINES 27 TURBARY
WALK DORMER

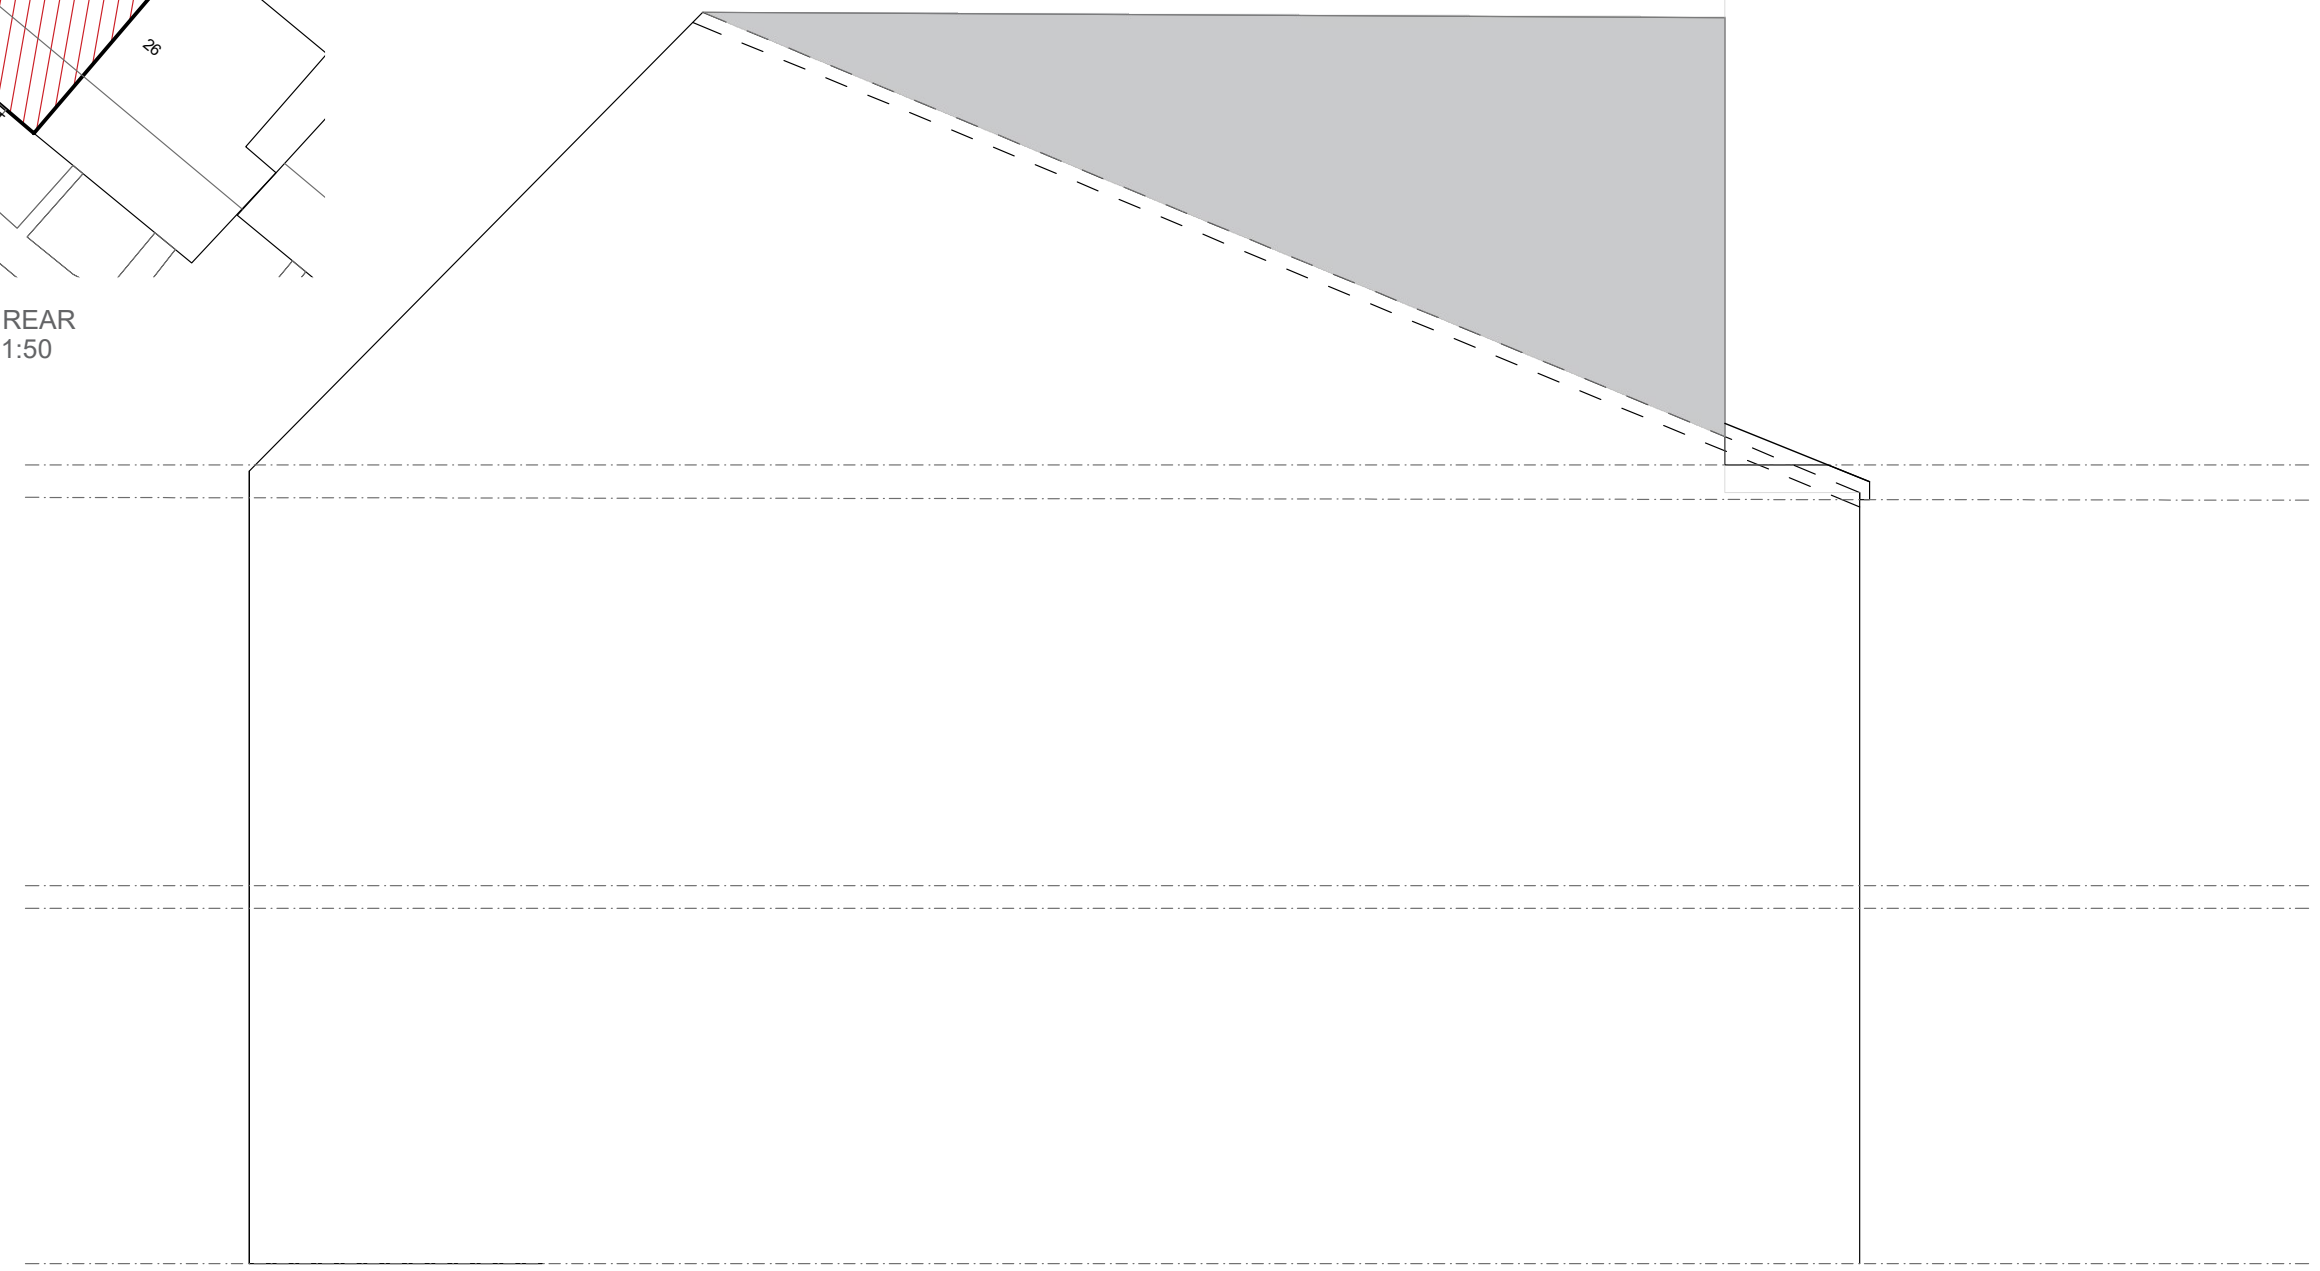

SIDE ELEVATION
CUT B/B 1:50