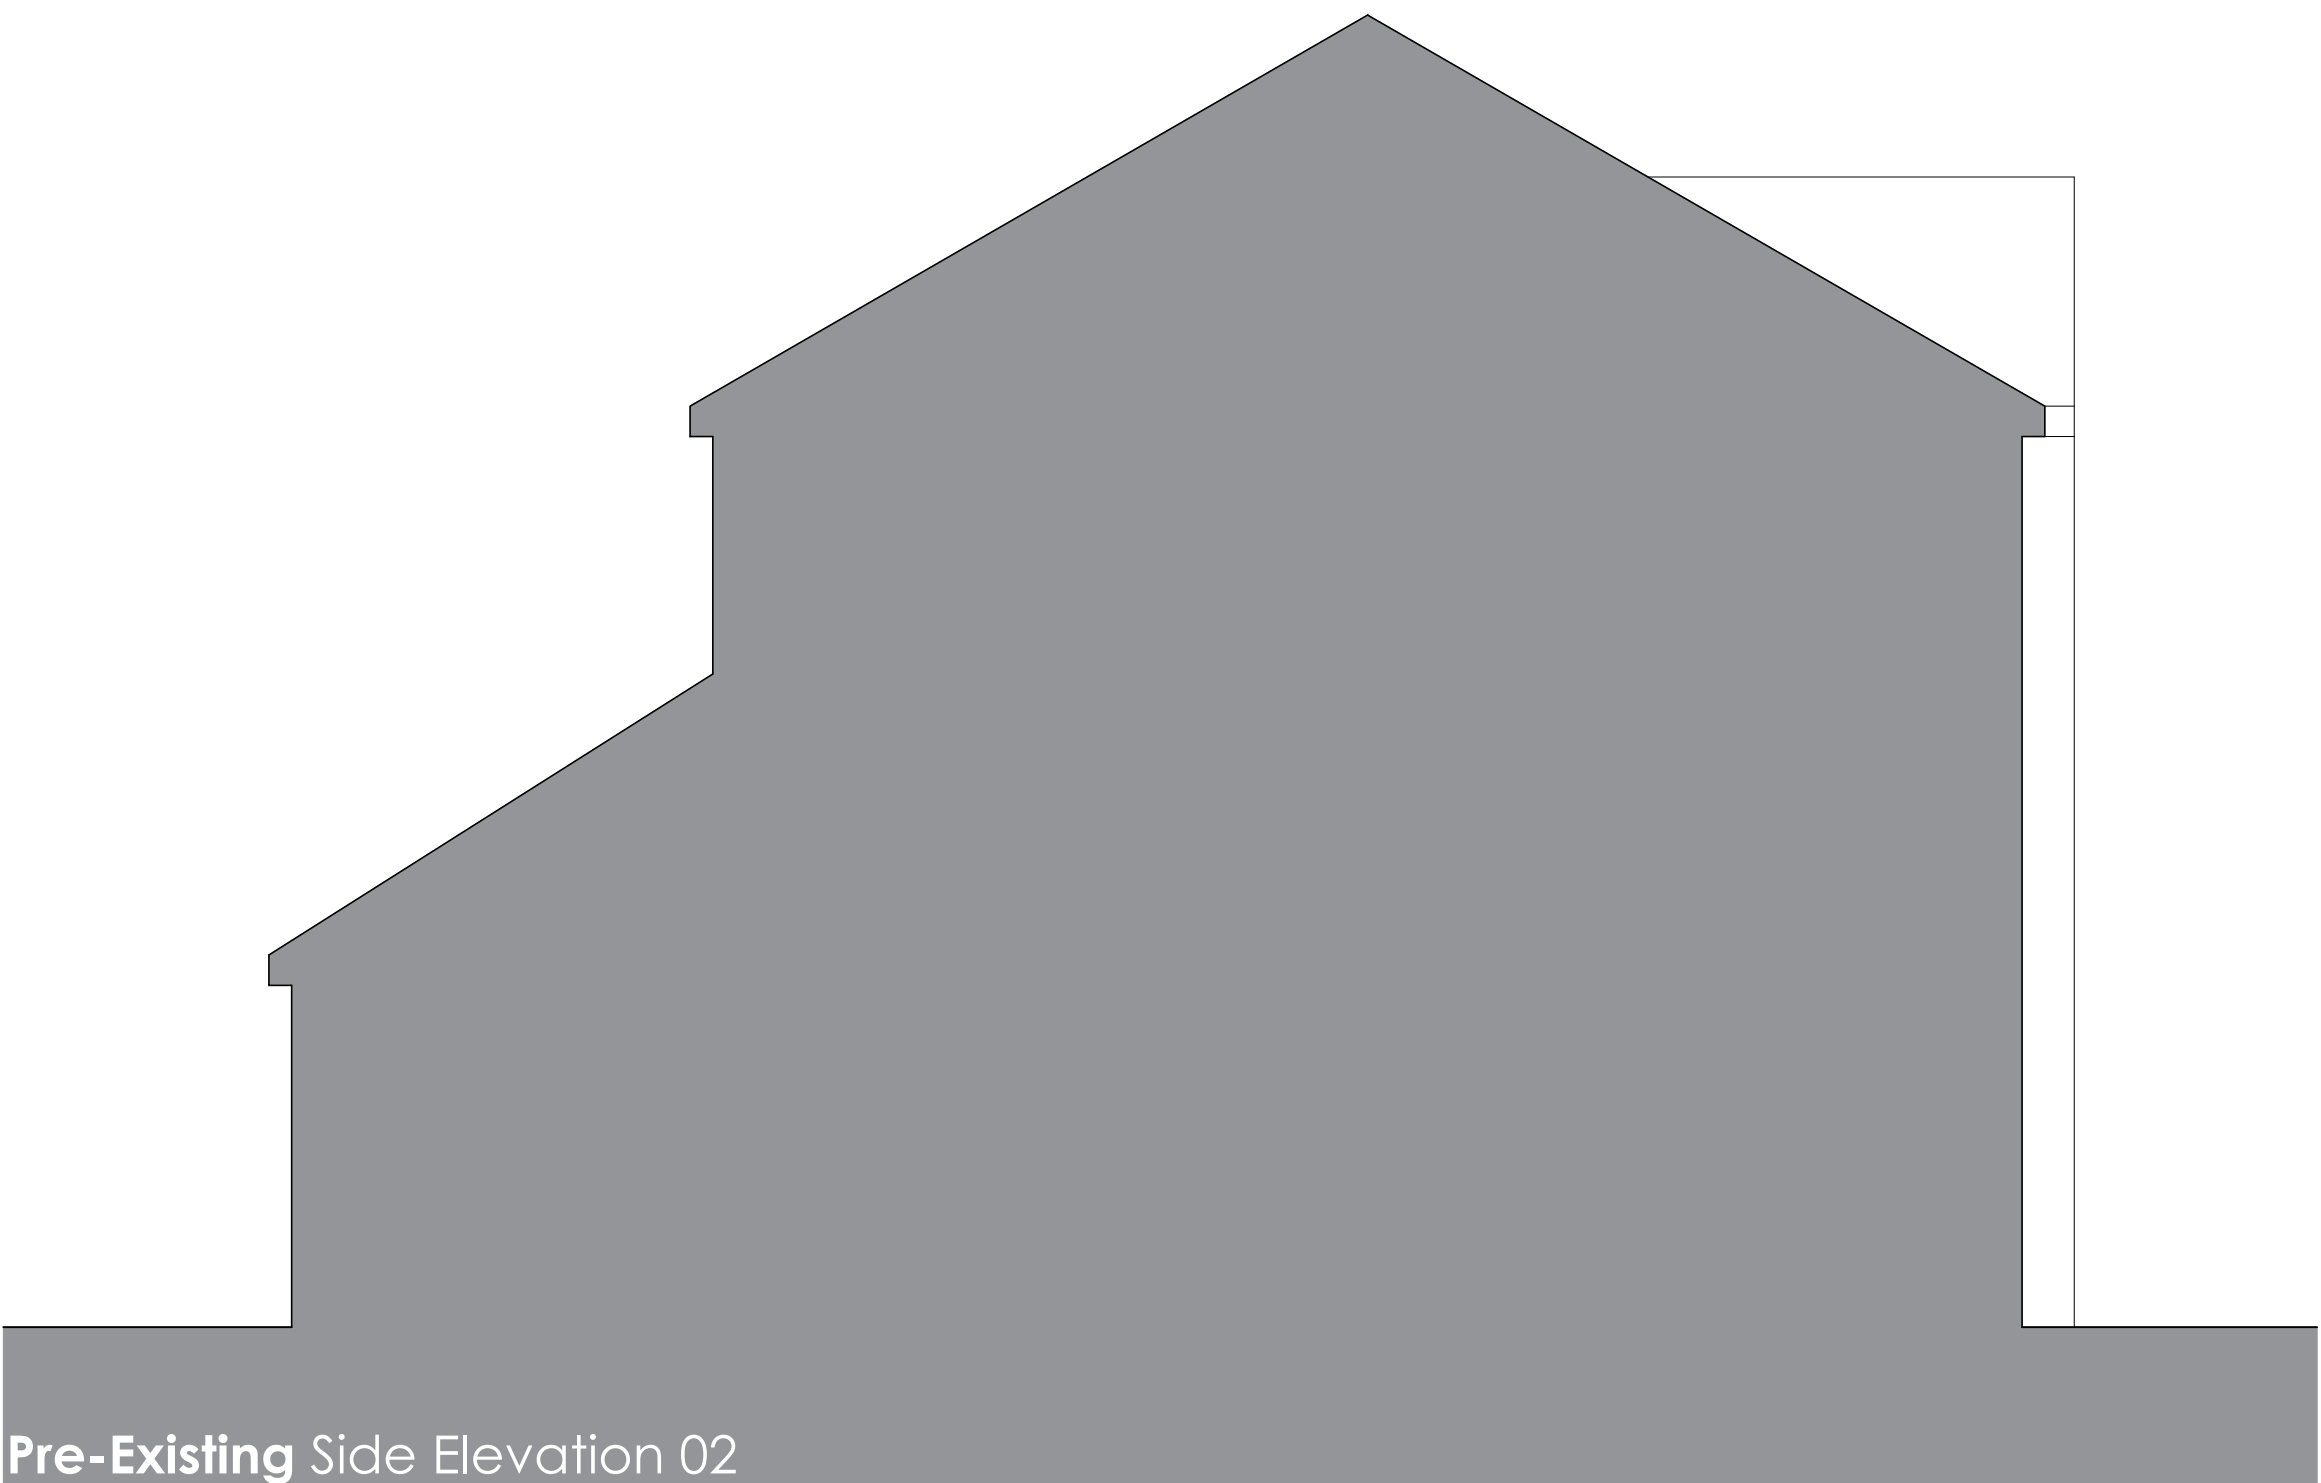


SOLIDVOID ARCHITECTS
16 WOOLFENDEN WAY, WARDLE, ROCHDALE, OL12 9SS
SOLIDVOID@OUTLOOK.COM

APPLICANT:	
ANTHONY & KERRY DAVIES	
PROJECT:	
142 HOLLINS ROAD, MIDDLETON	
DRAWING TITLE:	
PRE-EXISTING & EXISTING ELEVATIONS 02	
DATE:	SCALE:
DEC 2022	1:50
DRAWING No:	
2168/P21 D	