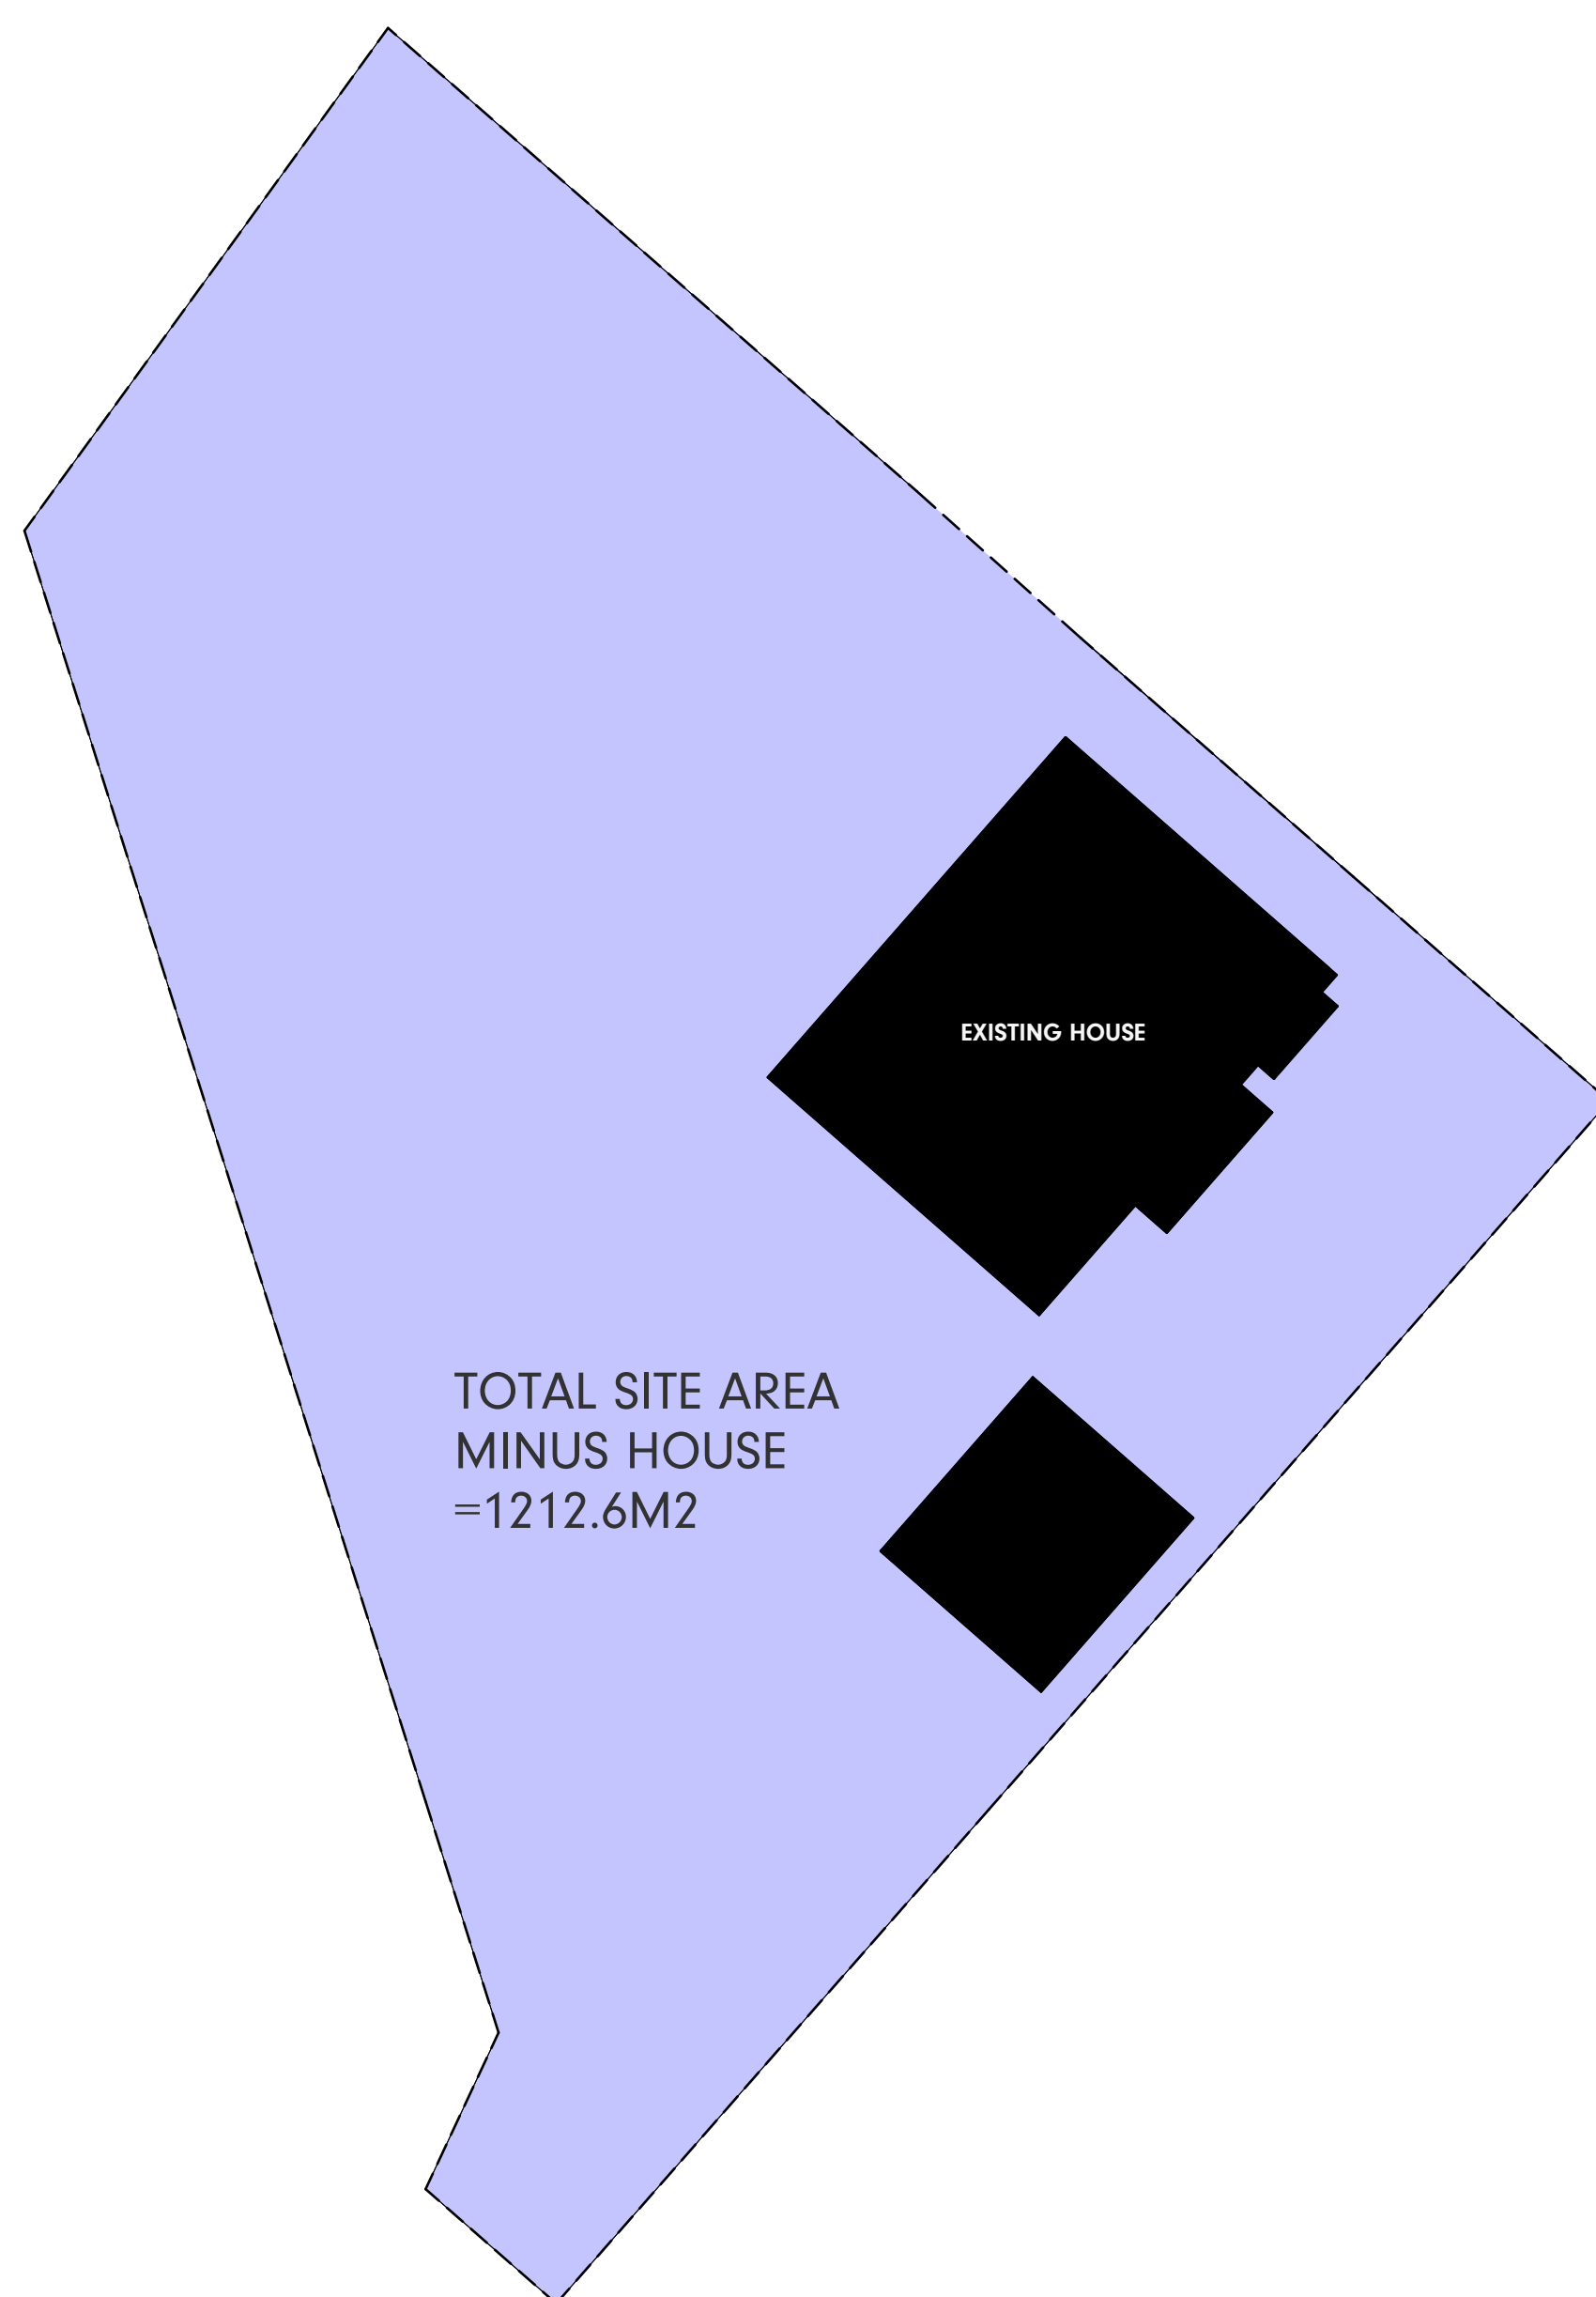


[illegible]

This drawing is © Architecture Unknown Limited and is not to be copied, reproduced or re-distributed either in whole or in part without the prior written permission of the originator.

The originator shall have no responsibility for any liability, loss, cost, damage or expense arising from or relating to any use of this document other than for its intended purpose on this project.

This drawing shall be read in conjunction with all other relevant drawings, specifications and associated documentation. Any discrepancies, errors or omissions are to be reported to the originator before proceeding with work.

All dimensions are to be checked on site by the contractor prior to proceeding with any work.

A I ?

The Royal Mills, M4 5BA,
Manchester
architectureunknown.co.uk
info@architectureunknown.co.uk
0789 401 2780

Sheet:			
PROPOSED PLANNING AREAS			
Client:			
MARCEL DUFFY			
Project:			
1 RAMSDEN HOUSE, M24 1ZB			
Drawn by:		Date:	Size:
PS		OCT 2022	
Checked by:		Date:	A
DK		JAN 2024	
Scale:		Drawing no.	Rev.
1 : 200		22.128.303	P2