



Rev	Date	Iss. By	App. By	Description
P01	08/05/23	ELF	ELF	Issued for comments.
P02	14/09/23	ELF	ELF	Revised Layout. Issued for Comments.
P03	05/10/23	ELF	ELF	Issued for Planning.
P04	26/09/24	RB	KK	Issued for Review and Comments. Building mirrored North to South. Omitted HGV parking space at GL24D. Revision code changed to P04, updated logo and status to S2.

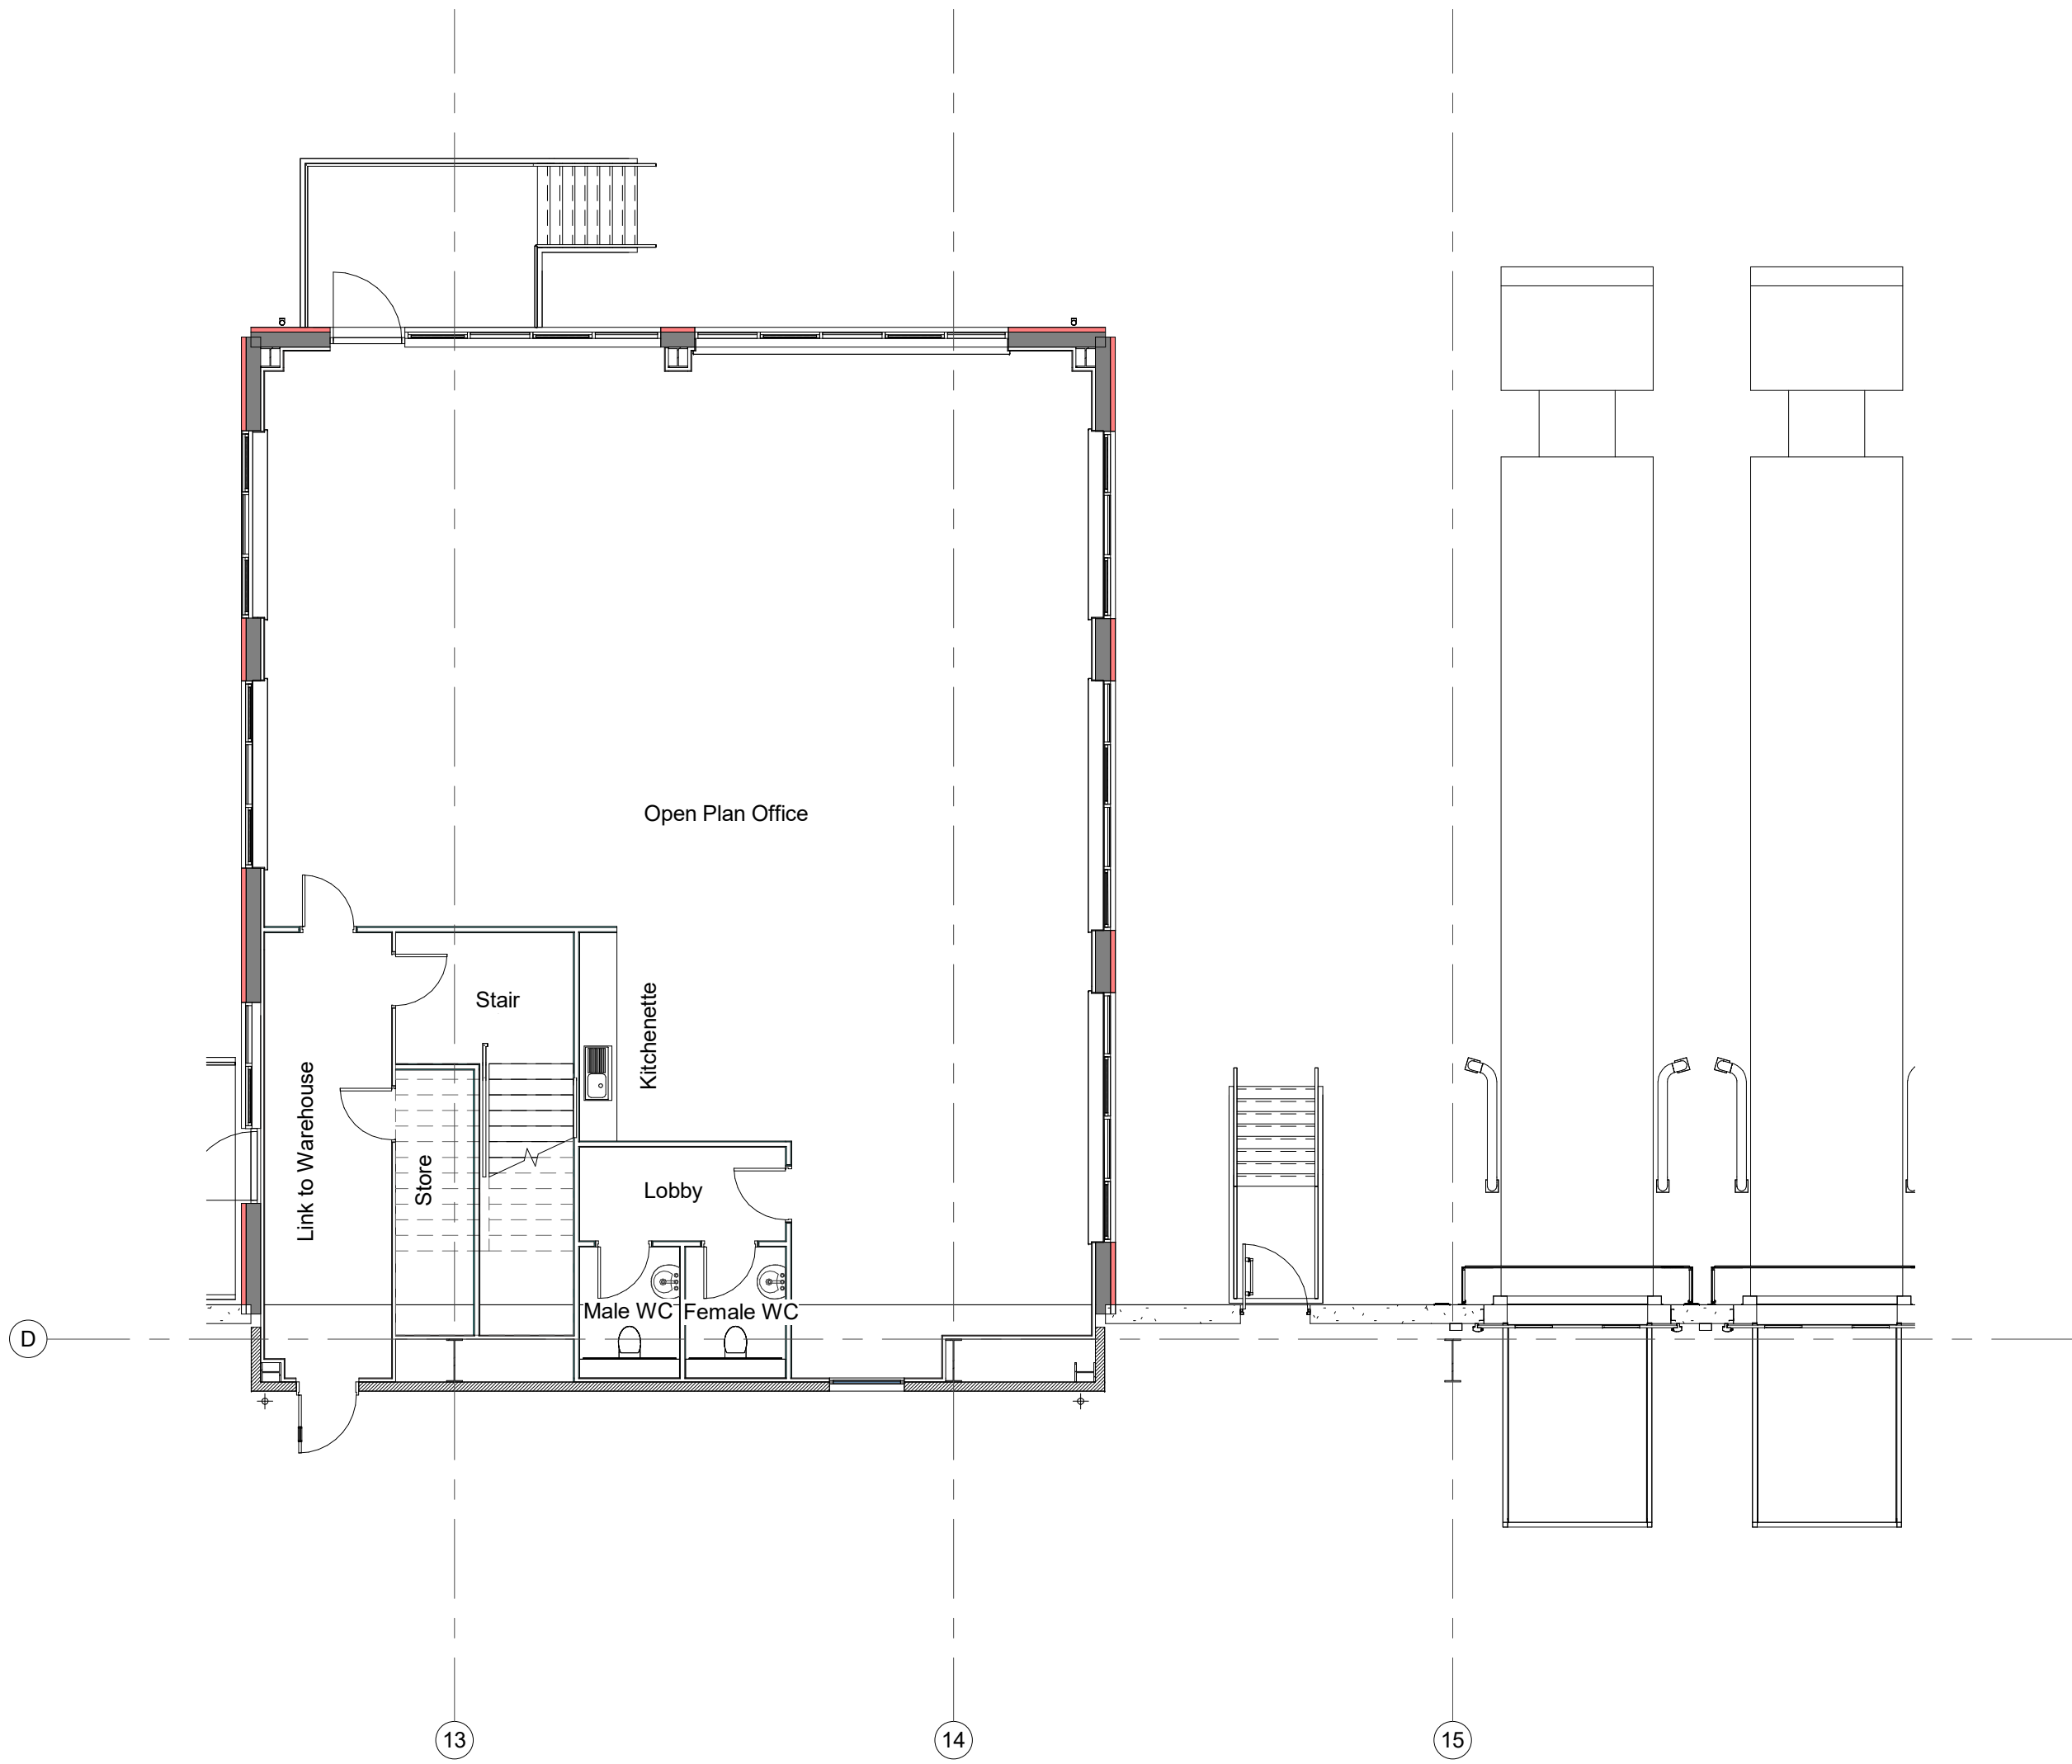

Planning Hub Plan Level 00
1 : 100

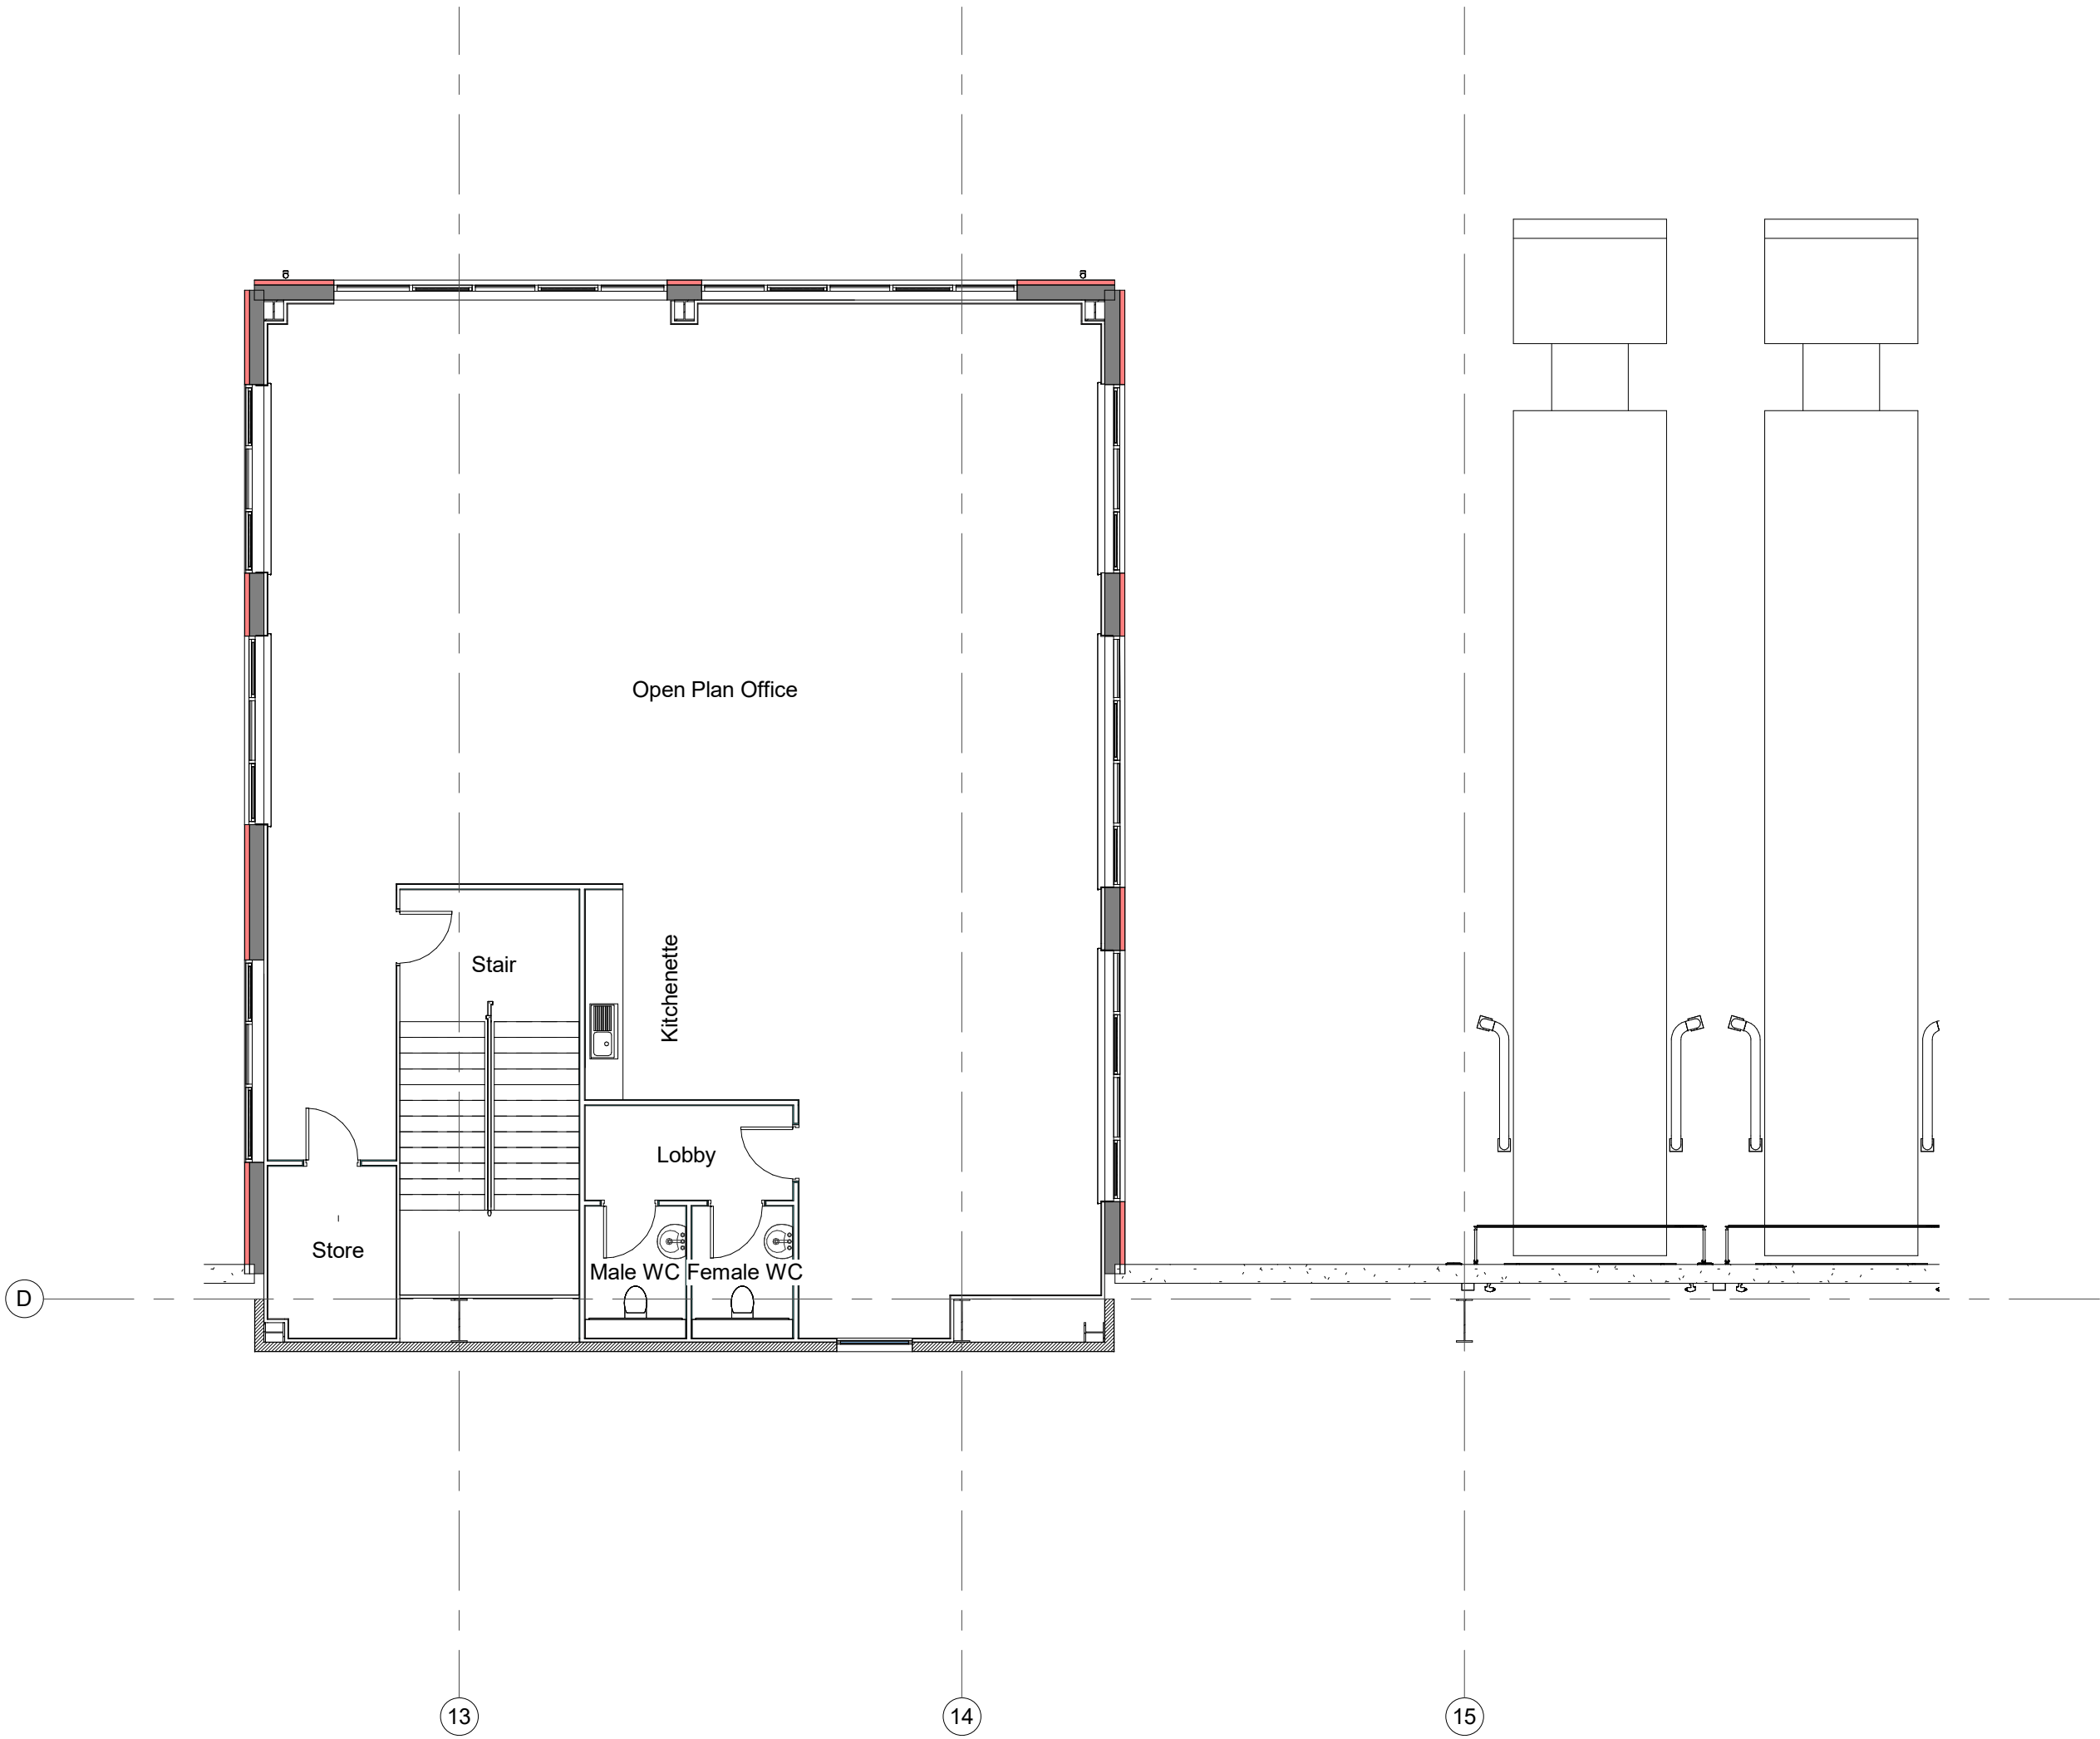

Planning Hub Plan Level 01
1 : 100



SGP

Architects + Masterplanners

Waterfront House
2a Smith Way
Grove Park
Enderby
Leicester LE19 1SX

t: +44 (0)116 247 0557

www.stephengeorge.co.uk

Waterfold Business Park,
Bury

Drawing Name:
Hub Layout

Drawing Stage: Planning

Status: S2

SGP File Ref: 22-244-SGP-ZZ-M3-A-00001-Building

22-244	10/28/20	RB	MMS	1 : 100 @ A1	P04
SGP Project No	Date	Drawn	Team	Scale	Rev

Drawing Number: 22-244-SGP-ZZ-ZZ-DR-A- 131102

Project Code	Originator	Volume	Level	Type	Role	Number
--------------	------------	--------	-------	------	------	--------

