
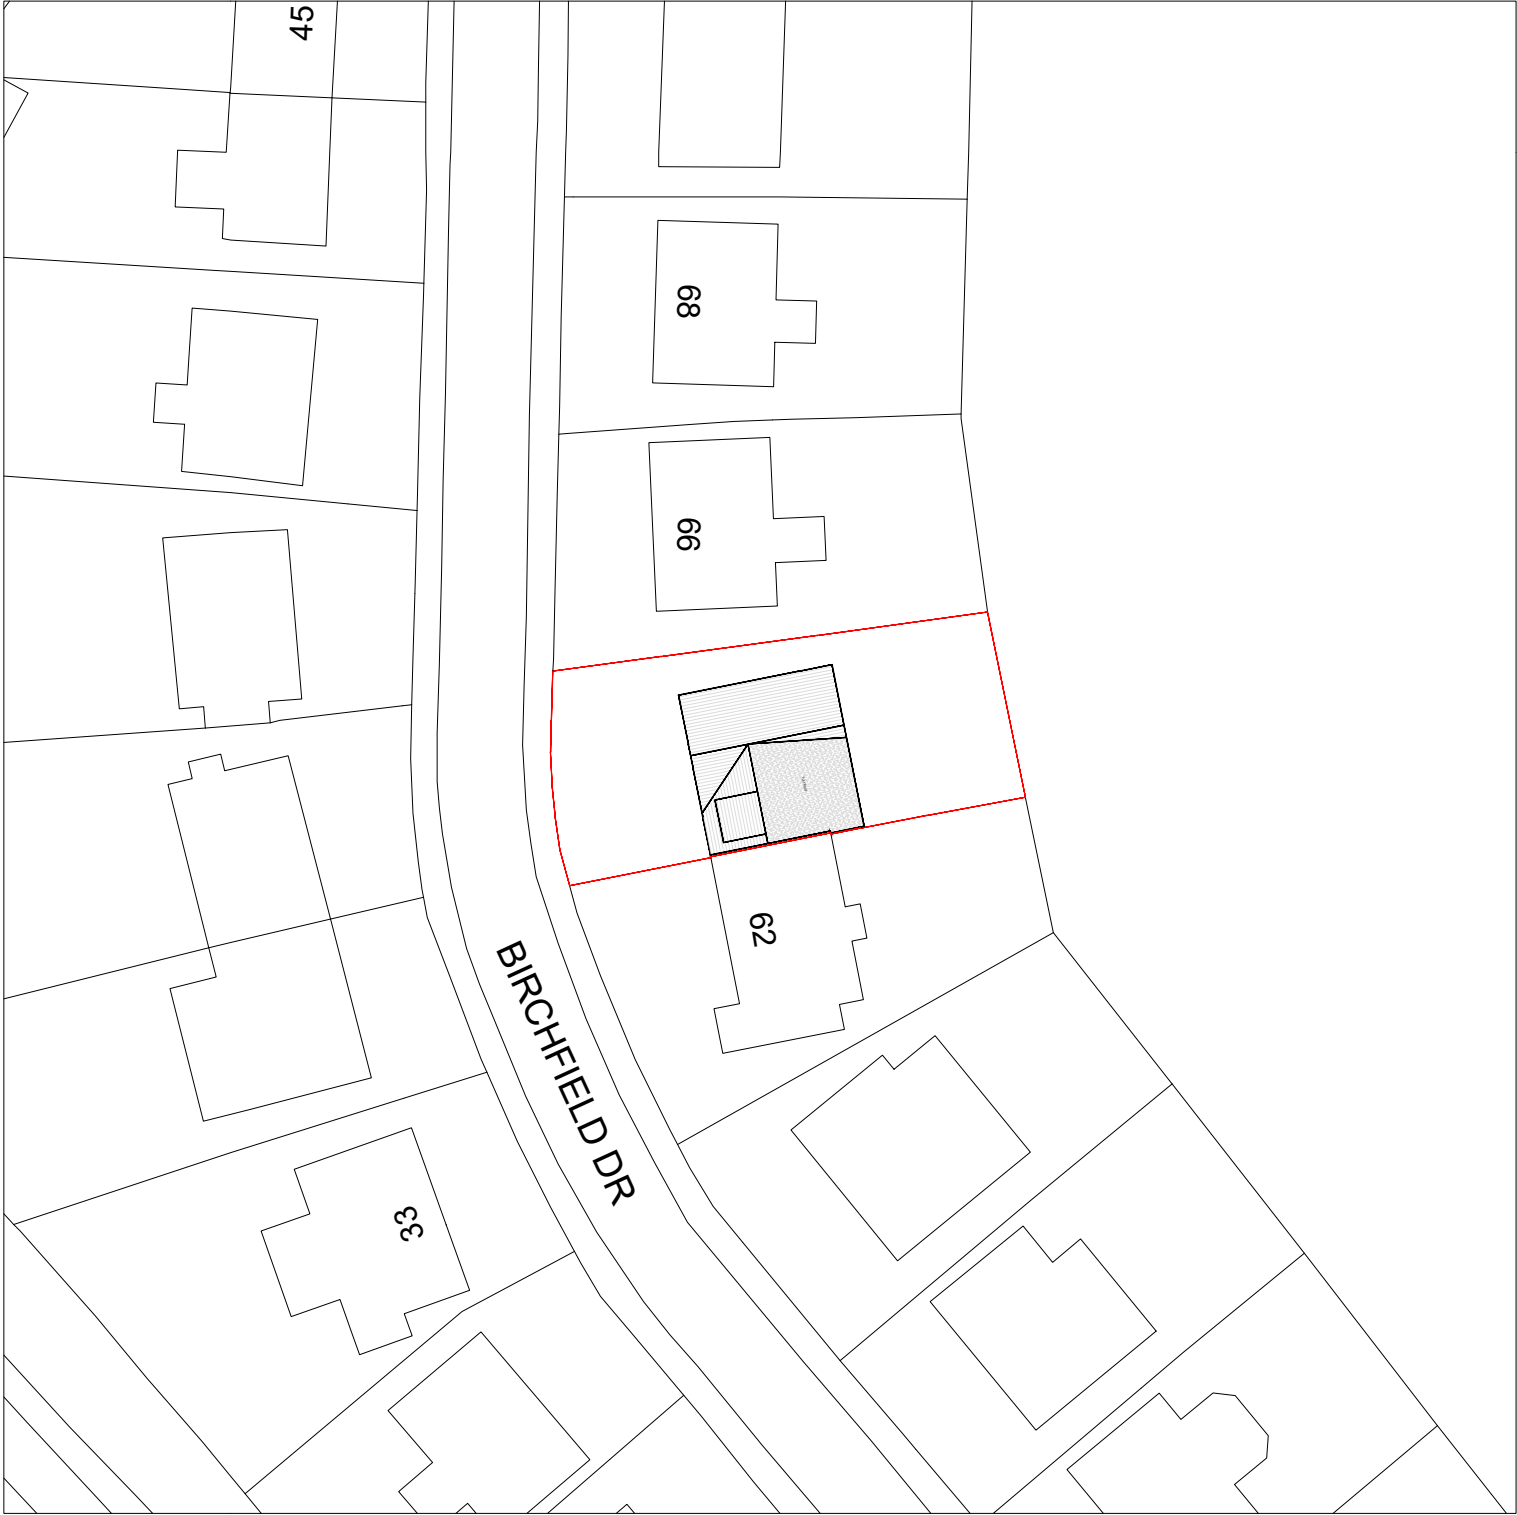


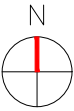

W: adeptdesignltd.co.uk | M: 07496819062 | E: enquiries@adeptdesignltd.co.uk

PROJECT	64 BIRCHFIELD DRIVE, ROCHDALE, OL11 4NY	REVISION	001
TITLE	FIRST FLOOR ROOF EXTENSION TO SIDE AND REAR	DESCRIPTION	PROPOSED SITE PLAN
NUMBER	A100.1	STATUS	COMPLETE
SCALE	1:500	DATE	15/11/2024