SITE LOCATION PLAN (1:1250)

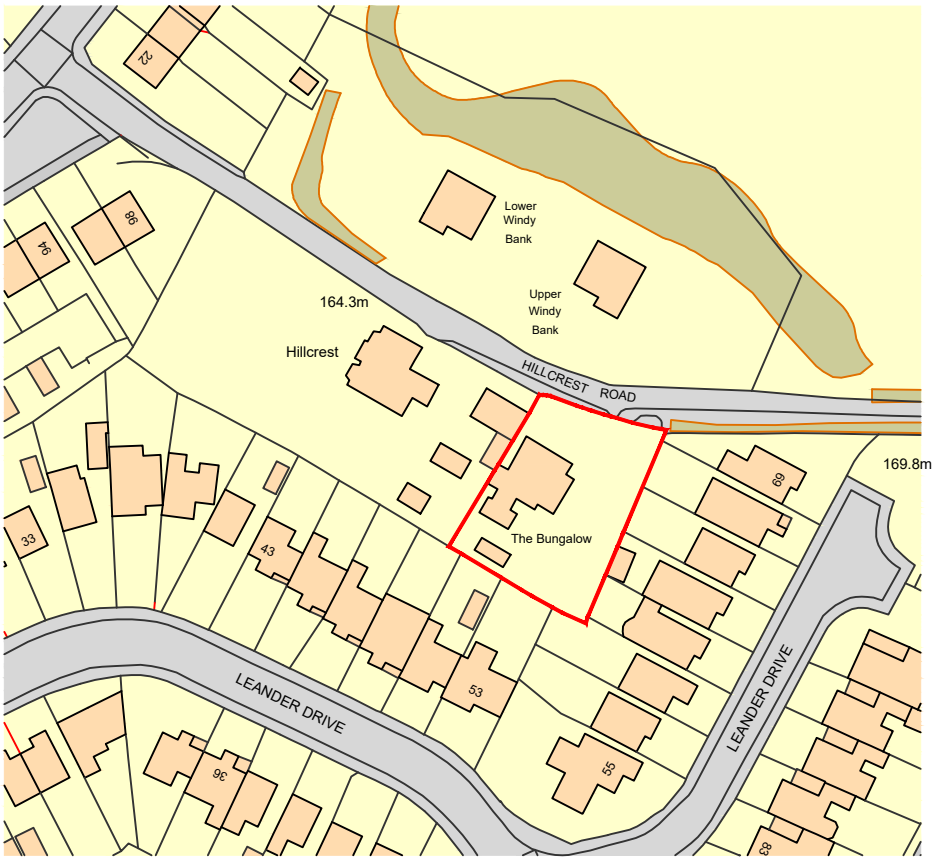

Ordnance Survey, (c) Crown Copyright 2021. All rights reserved. Licence number 100022432

Site Boundary:

Proposed Development of:

The Bungalow, Hillcrest Road

Job No

drawing stage PLANNING

client
Mr M Fardon

Site Address
The Bungalow
Hillcrest Road
Rochdale OL11 2QB

drawing title
Site Location Plan

date March 2021 drawn TB
scale 1:1250 @A4 checked MAB

BRADBURY CONSULTING
59 WILMSLOW ROAD, HANDFORTH,
CHESHIRE, SK9 3EN. T: 01625 522 209

Bradbury CONSULTING
CHARTERED SURVEYORS