


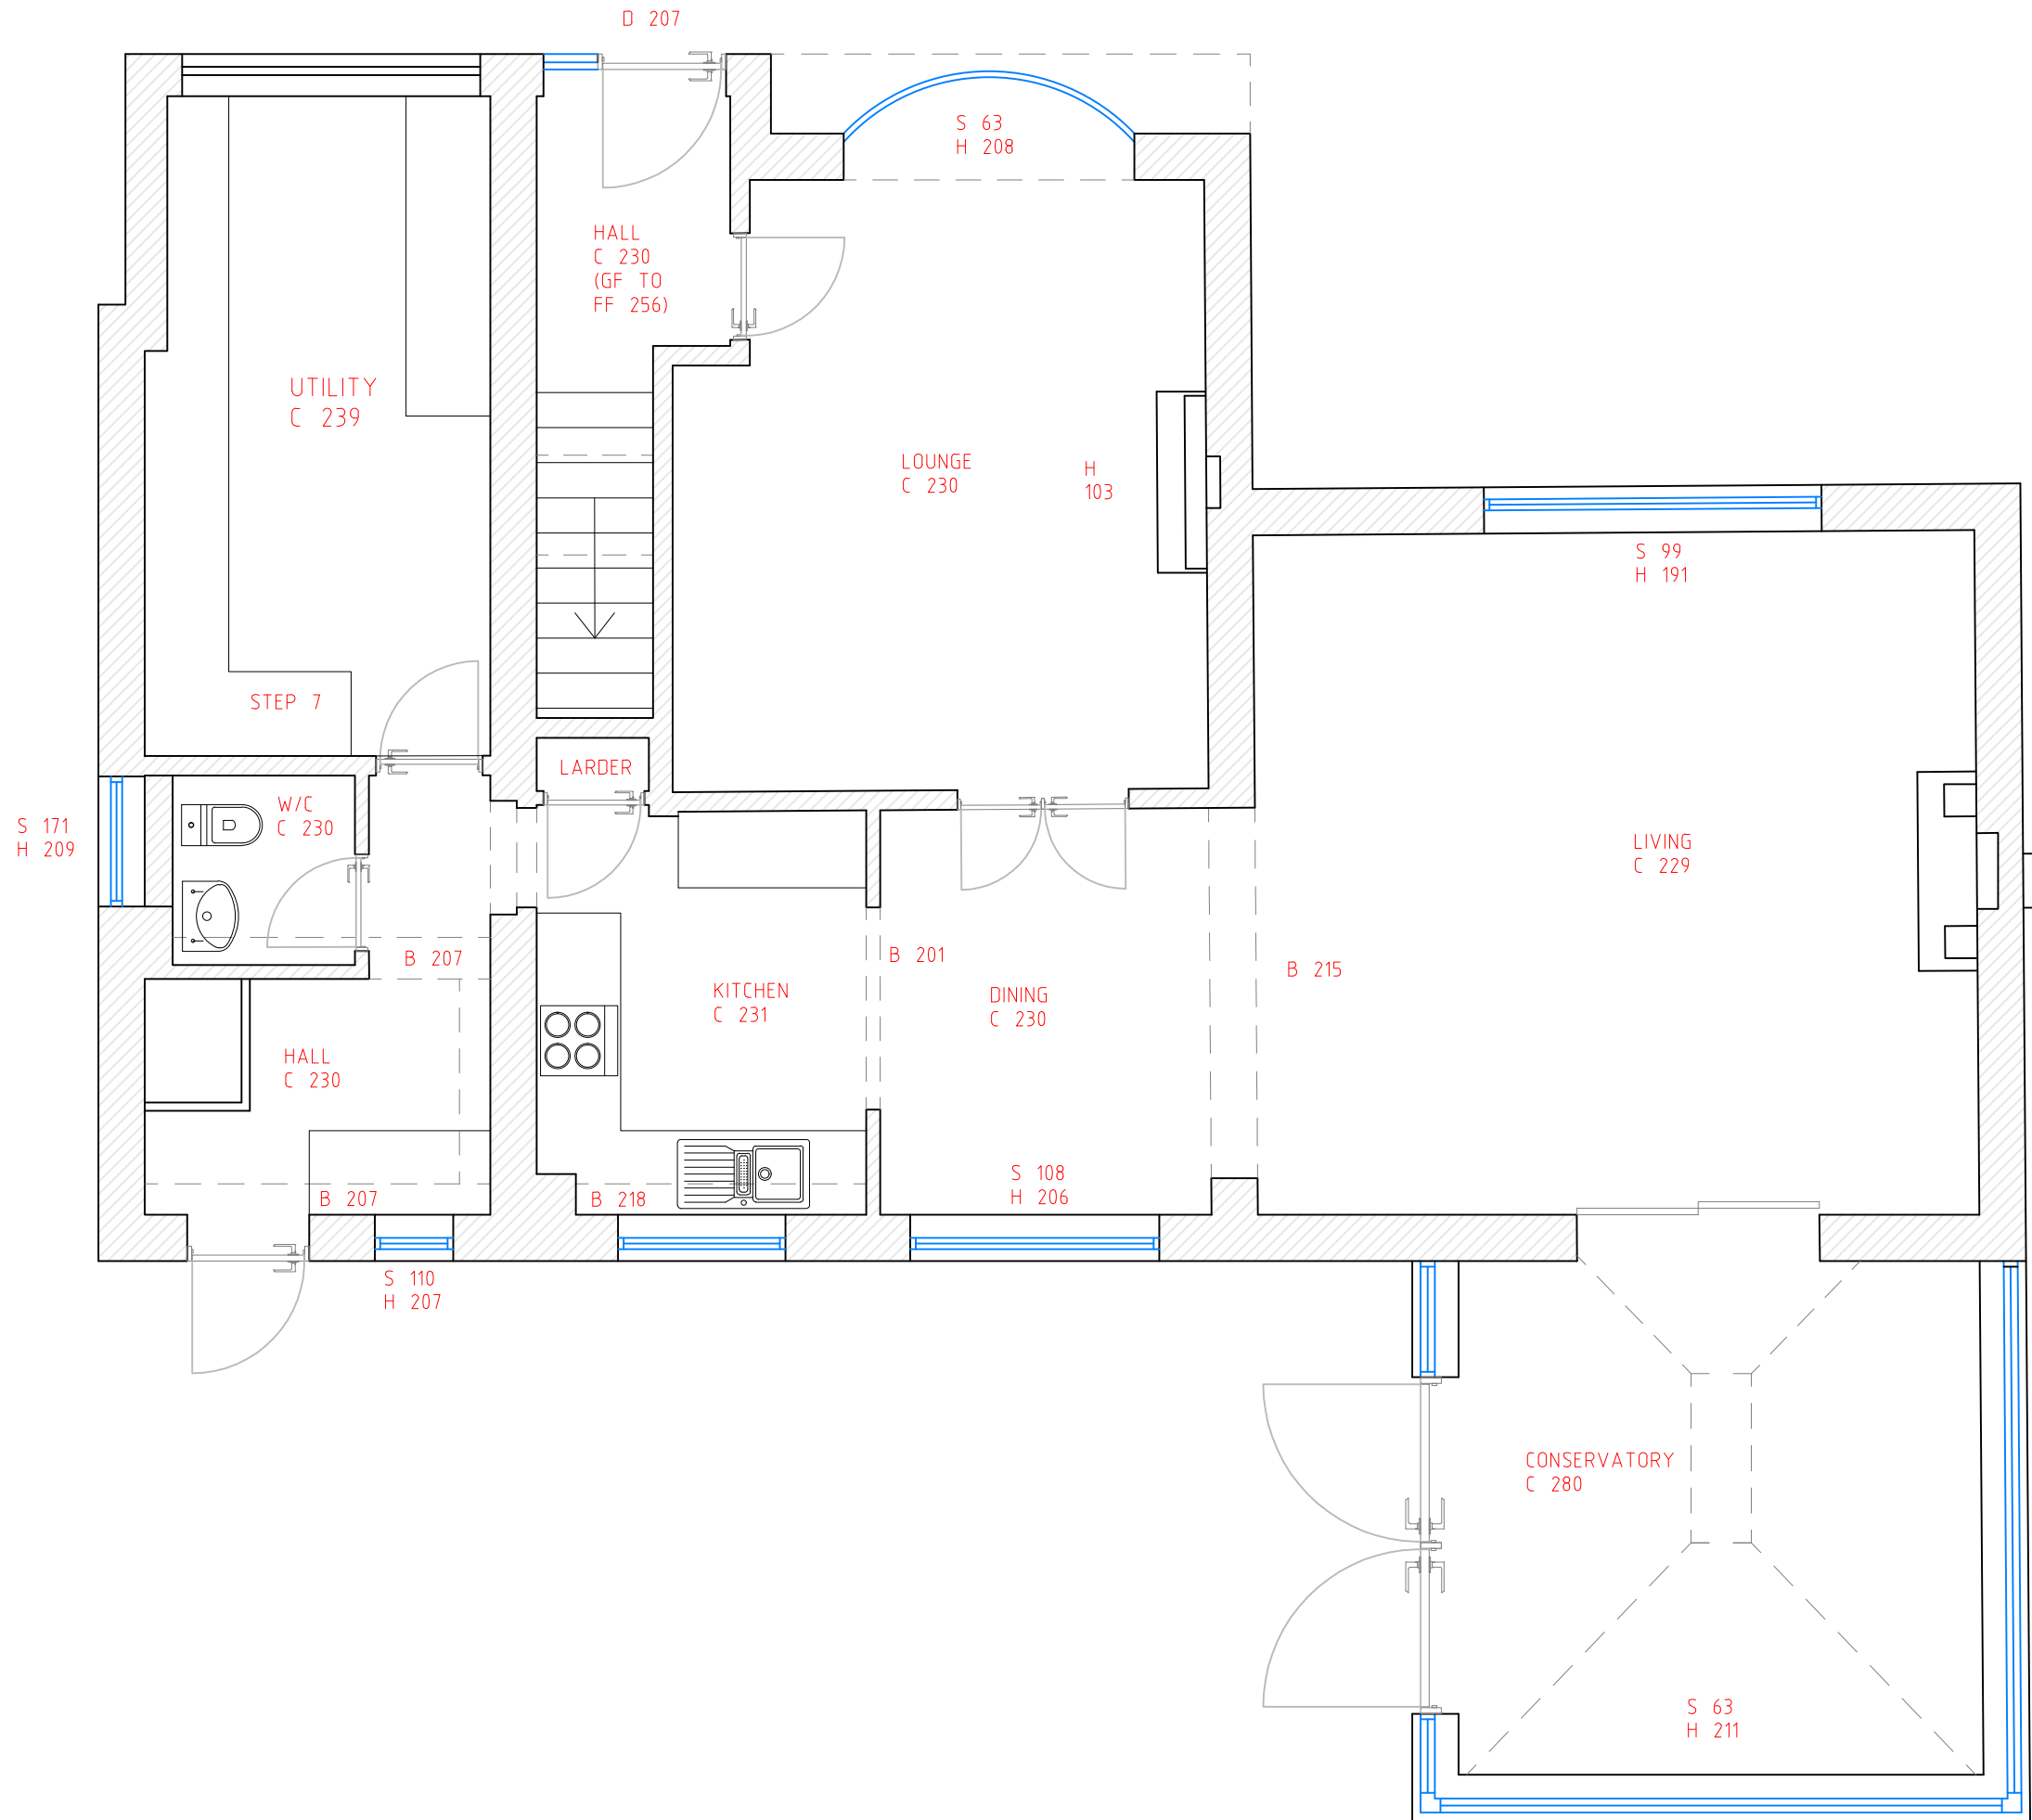

General Notes

- Copyright 3SIXTY Real Estate Ltd
- Except for planning purposes, do not scale. Use figured dimensions only
- Any discrepancies are to be reported to 3SIXTY Real Estate Ltd. before any works commence
- In executing the work shown, the contractor shall work in accordance with all relevant British Standards, Codes of Practice and Health & Safety regulations
- The contractor shall be responsible for taking all on-site dimensions necessary to complete the works
- The contractor shall ensure that fire compartmentation is maintained into concealed voids, service penetrations etc
- All pipework drops/cables/conduits etc. to be boxed in/concealed unless noted otherwise

Rev.	Date	Revision Notes
------	------	----------------

3SIXTY
REAL ESTATE

16 Whiteladies Road, Bristol, BS8 2LG
www.3SIXTYrealestate.co.uk
0117 247 0120

Project Title

19 Fisherfield
Norden
Rochdale

Client

Compass Children's Homes

Drawing Title

Existing Layout - Ground Floor

Drawing No.

1268.01

Status

Date

20-11-2023

Scale

1:50 @ A3