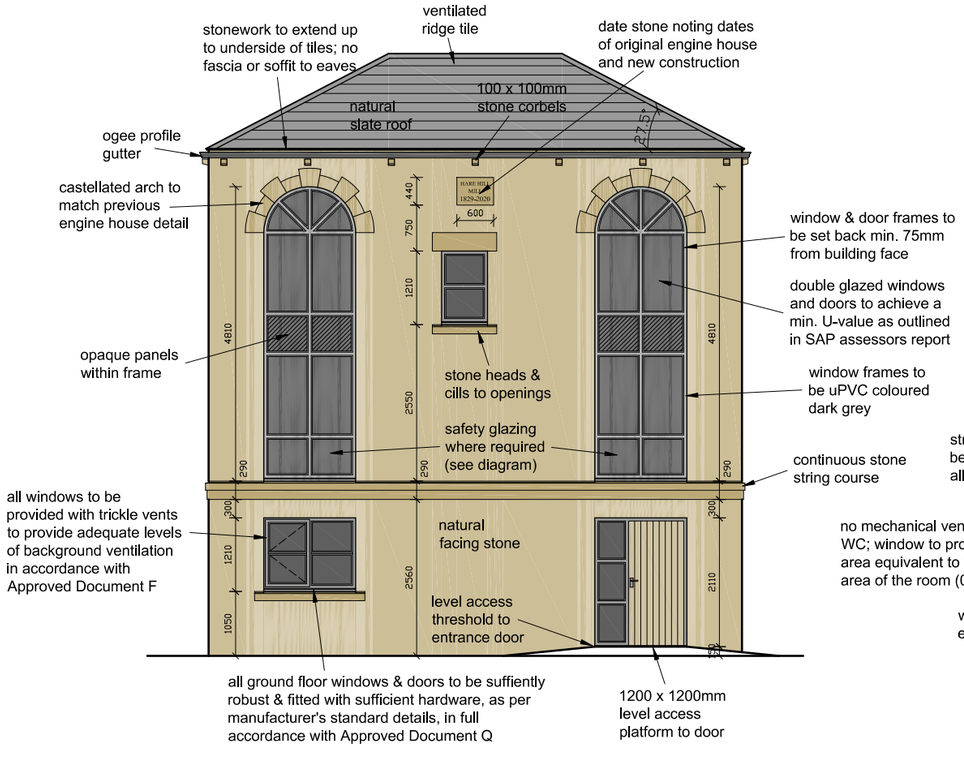

Proposed Front Elevation

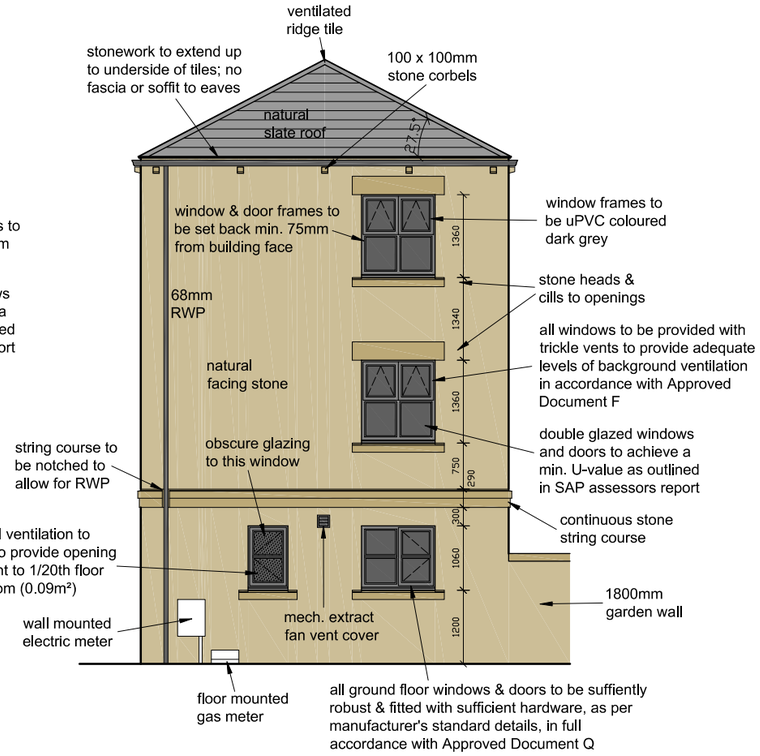

Proposed Side Elevation

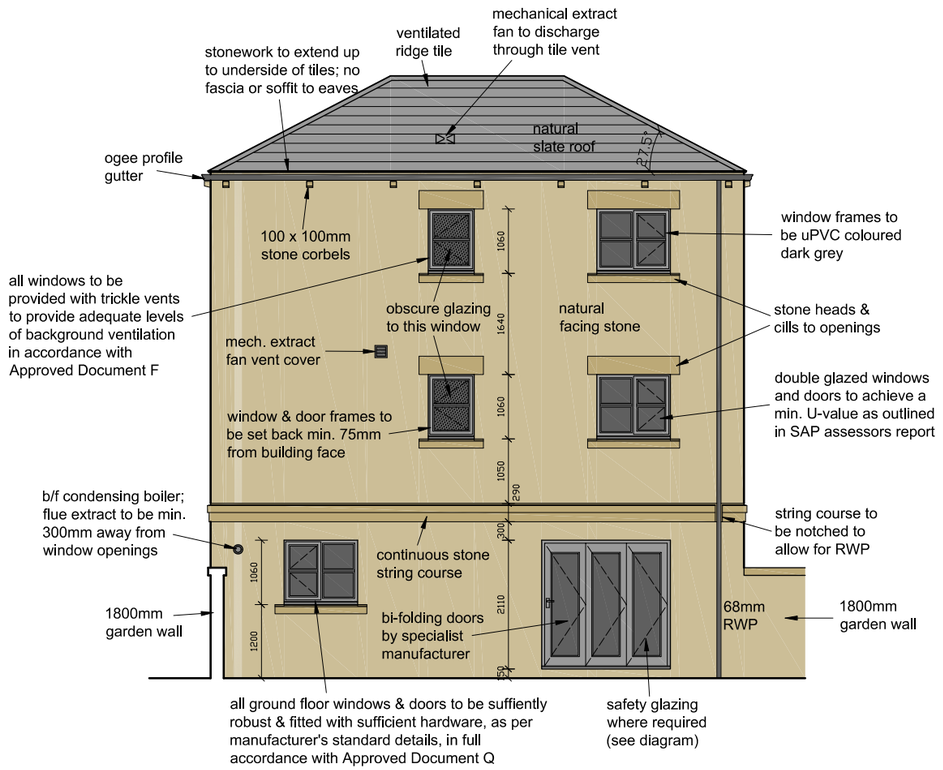

Proposed Rear Elevation

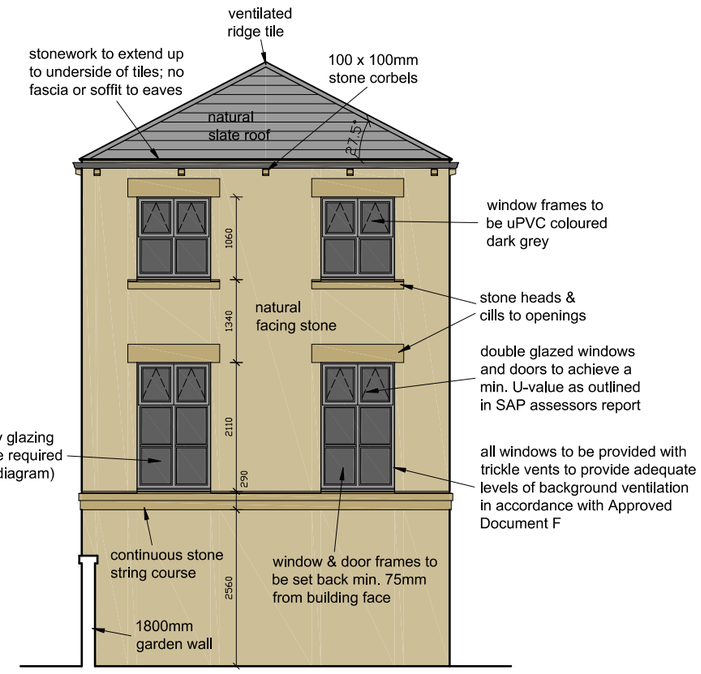

Proposed Side Elevation

Paragraph from Building Regulations Part N1

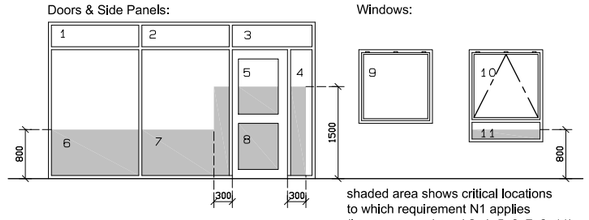

shaded area shows critical locations to which requirement N1 applies (i.e. areas numbered 2, 4, 5, 6, 7, 8, 11)

SAFETY GLAZING

Glazing in these critical locations to be Safety Glass.

The following locations may be considered 'critical' in terms of safety;

a. between finished floor level and 800mm above that level in internal and external walls and partitions (see diagram)
b. between finished floor level and 1,500mm above that level in a door or in a side panel, close to either edge of the door (see diagram)

REV	DATE	AMENDMENT	BY	CHKD
A	01/10/19	Additional notes added	TR	MB
B	11/11/19	Roof pitch increased to 27.5° to suit roof slate specification	TR	MB

HNAarchitects
Architecture | Planning | Design

PROJECT:	Hare Hill Mill, Littleborough				
CLIENT:	Wiggett Construction Ltd.				
DRAWING:	Plot 18: Elevations				
DRAWN BY:	TR	CHECKED BY:	MB	DATE: 24/09/19	SCALE: 1:100 @ A3
STATUS:	Construction			DRAWING No: 1104/C-209	REVISION: B

DO NOT SCALE.
COPYRIGHT REMAINS WITH HNA ARCHITECTS Ltd.

HOLLINWOOD BUSINESS CENTRE, ALBERT STREET, OLDHAM, OL8 3QL
TEL: 0161 688 1820
E-MAIL: garry@hna-architects.co.uk : michael@hna-architects.co.uk

RIBA Chartered Practice