




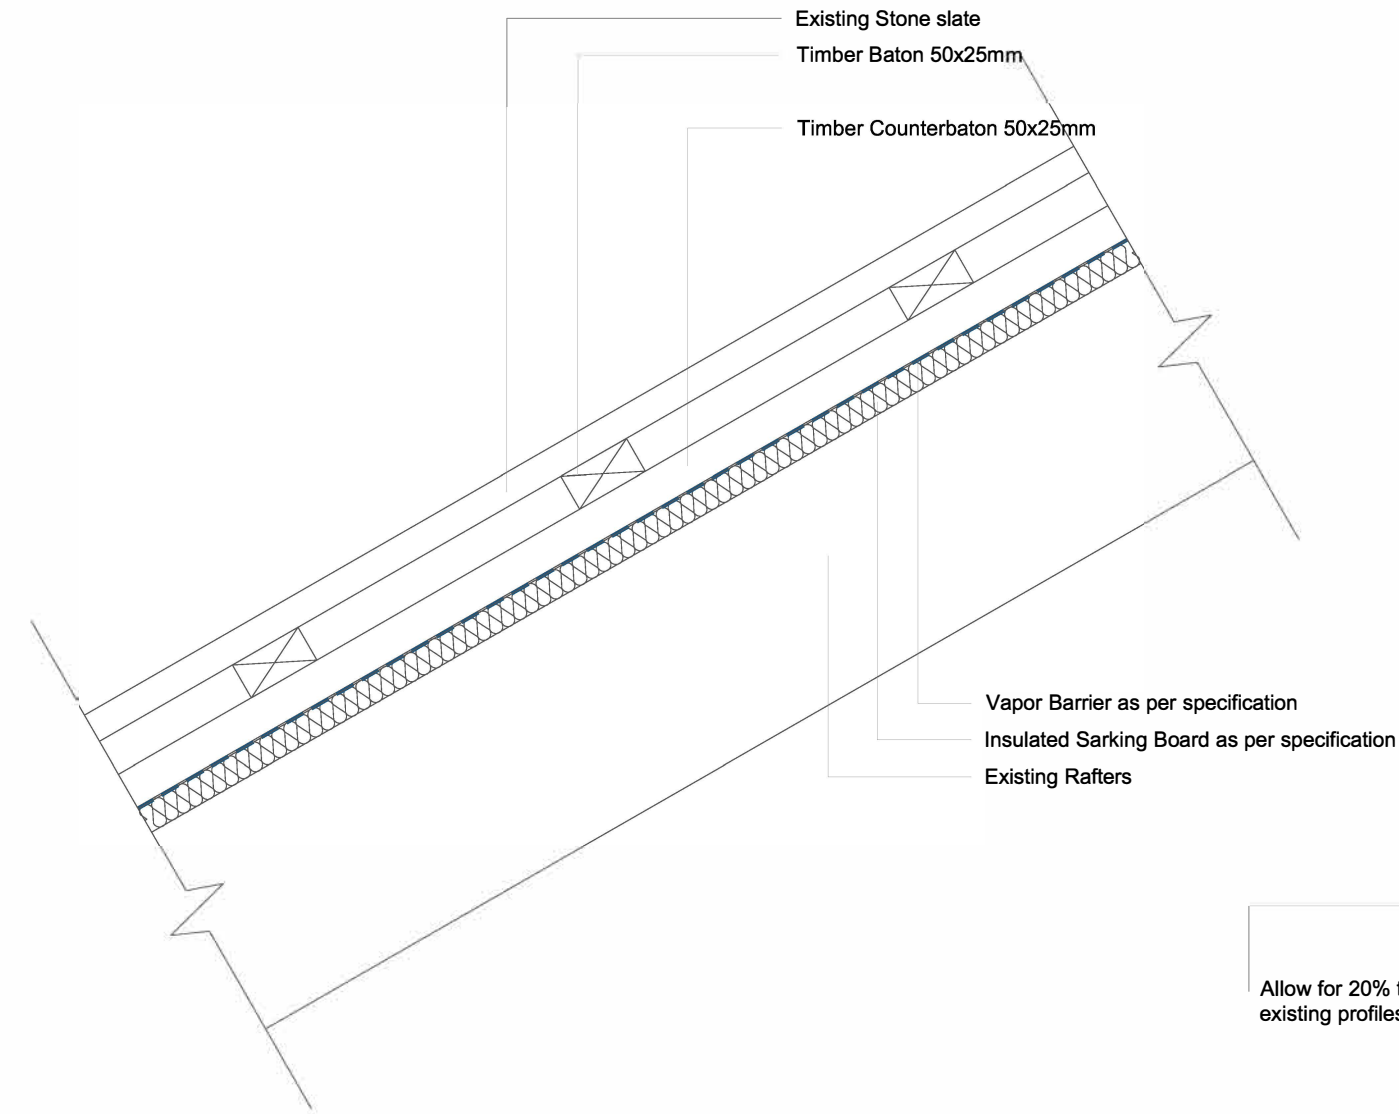

DETAIL A1: Typical roof build up 1:5

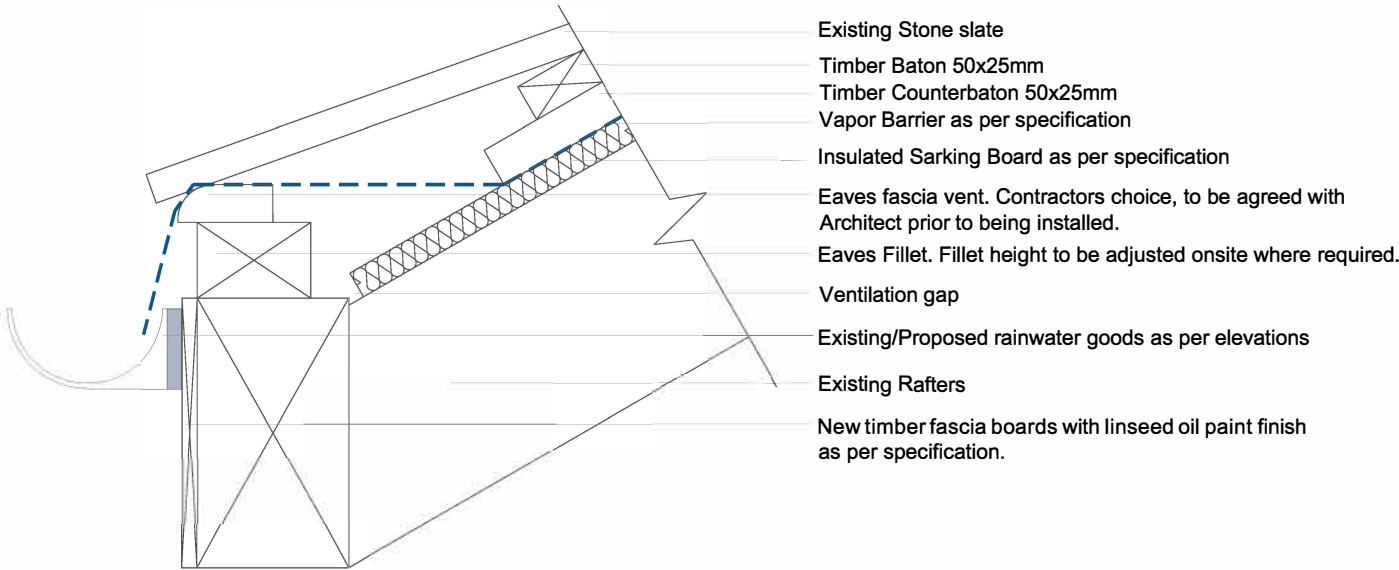

DETAIL A2: Typical external gutter 1:5

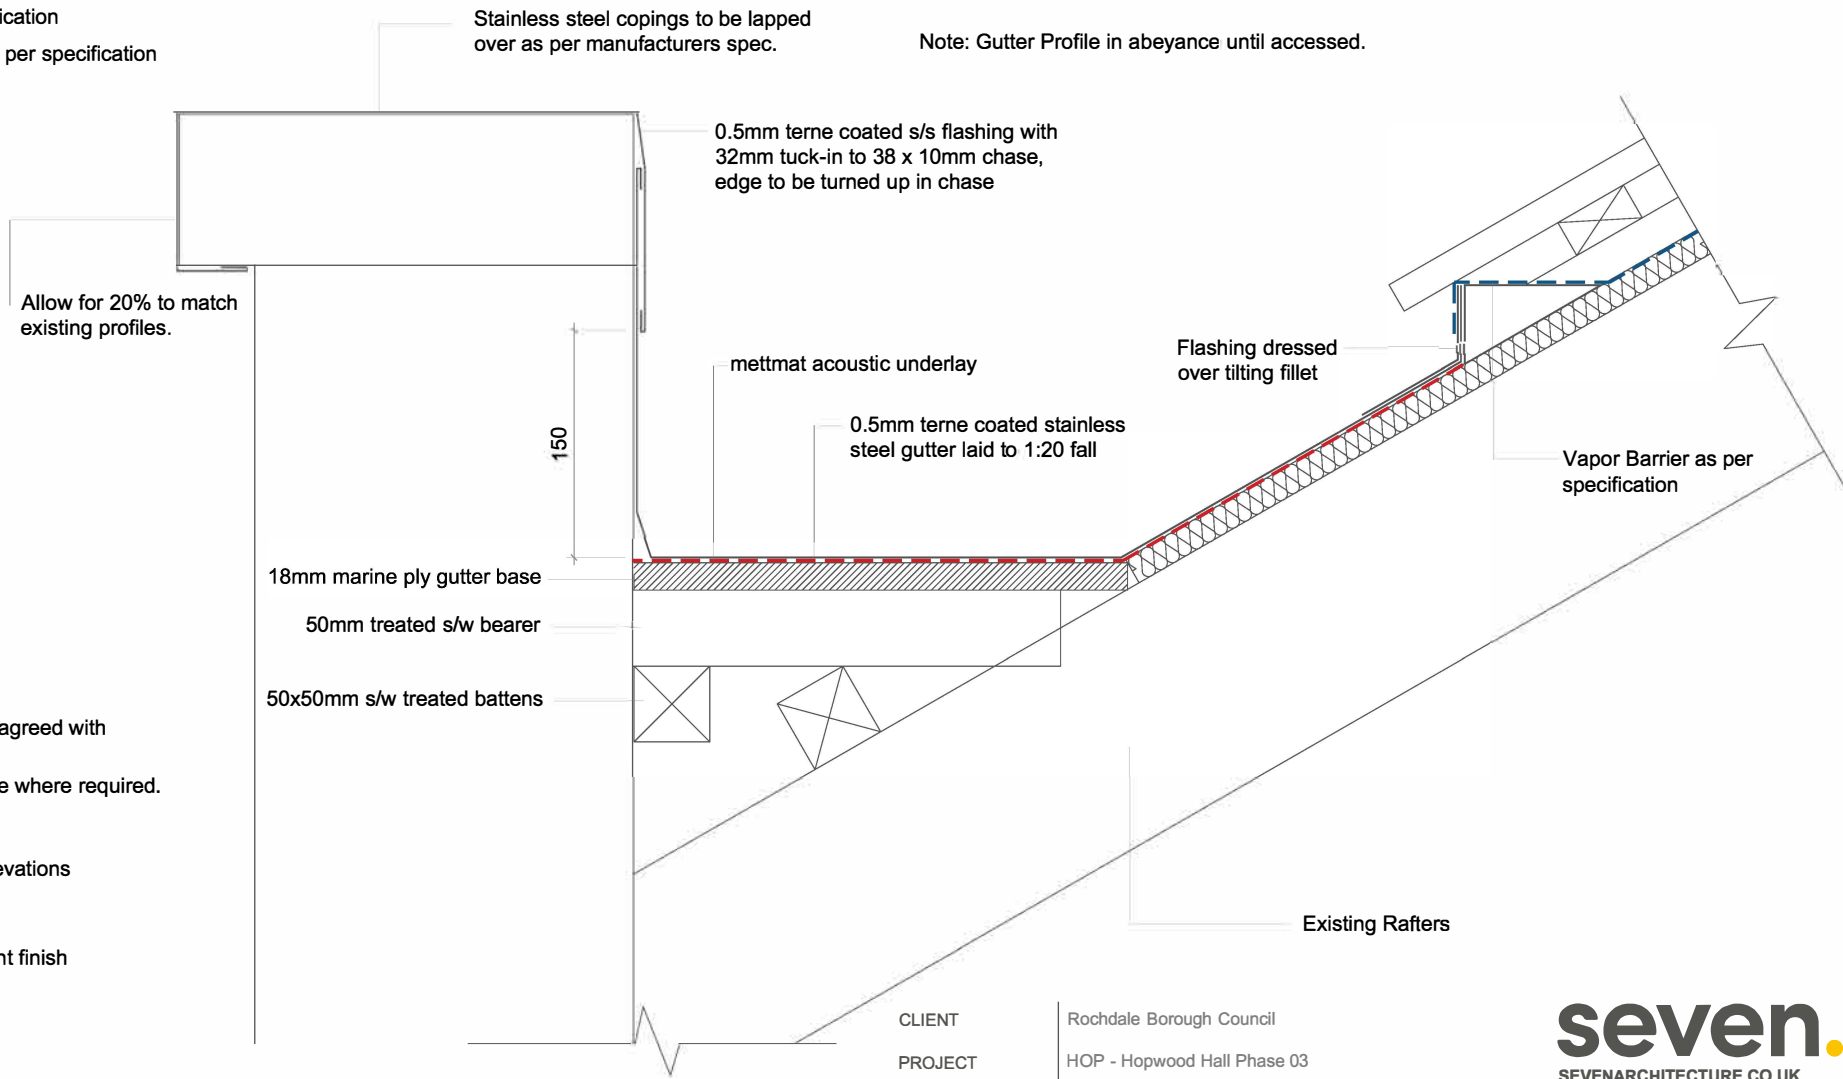

DETAIL B: Typical parapet gutter 1:5

- notes:
- DO NOT SCALE FROM THIS DRAWING - USE FIGURED DIMENSIONS ONLY.
 - TO BE READ IN CONJUNCTION WITH ALL OTHER CONSULTANTS / SPECIALISTS DRAWINGS. REPORT ANY DISCREPANCIES BEFORE AFFECTED WORK COMMENCES.
 - ALL SETTING OUT DIMENSIONS TO BE CHECKED ON SITE BY CONTRACTOR BEFORE WORK COMMENCES.

Allow for 20% to match existing profiles.

Note: Gutter Profile in abeyance until accessed.

CLIENT	Rochdale Borough Council
PROJECT	HOP - Hopwood Hall Phase 03
TITLE	Typical Roof Build-up A1, Ext Gutter A2 and Parapet Gutter B Details
NUMBER	HOP-SEV-XX-XX-DR-A-04301
REVISION	P01
STATUS	Planning
SCALE	1:5 @A3
DATE	13/09/23
DRAWN BY	SM
CHECKED BY	SGi

REVISIONS

T01FIRST_ISSUE

13/09/23SMSGI

DATE; DRAWN; CHECK

Unit 1.3, Waulk Mill, 51 Bengal Street
MANCHESTER, M4 6LN
t : 0161 236 5655

Clarendon House, Victoria Avenue,
HARROGATE, HG1 1DY
t : 01423 709 807

24 Greville Street, LONDON,
EC1N 8SS
t : 0203 036 0691