




Elevation

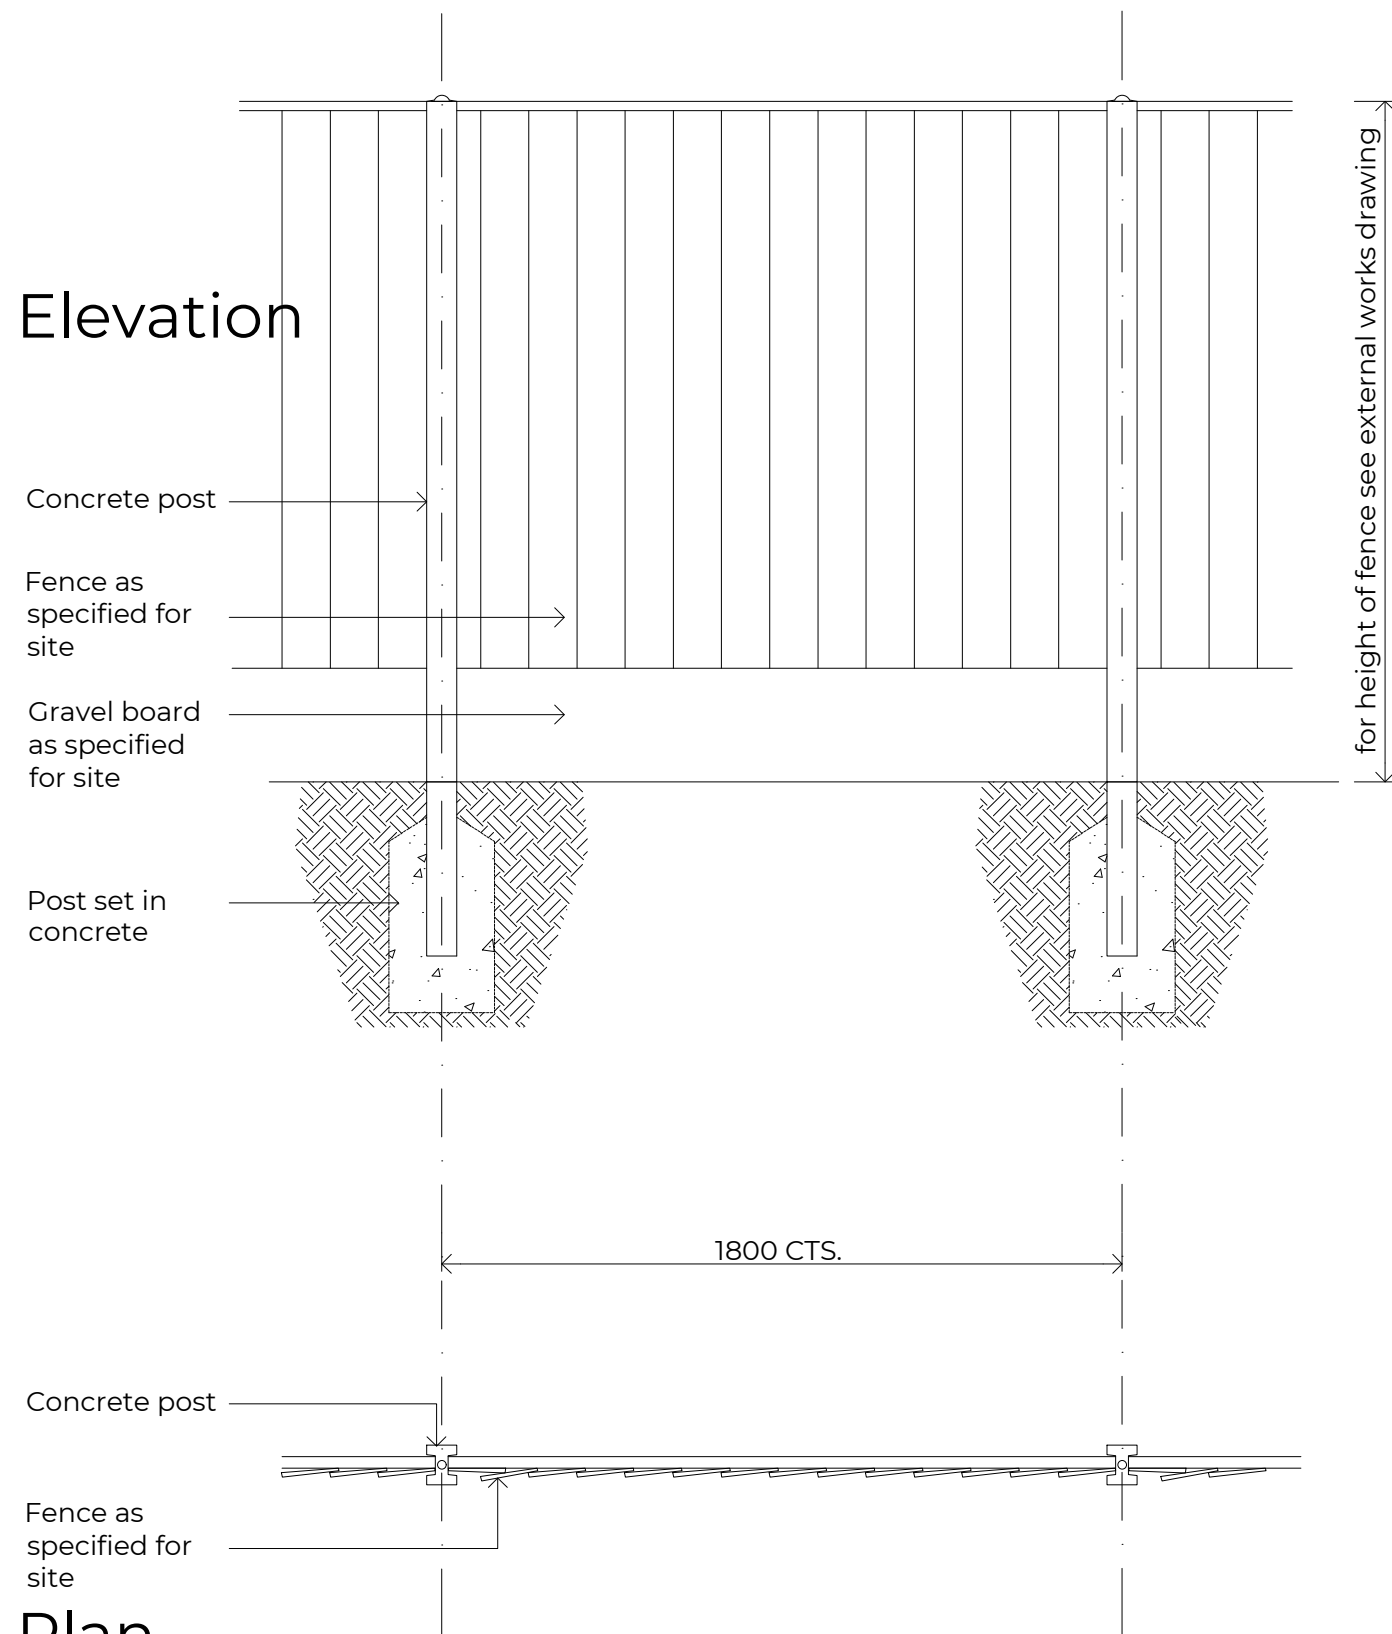


Plan

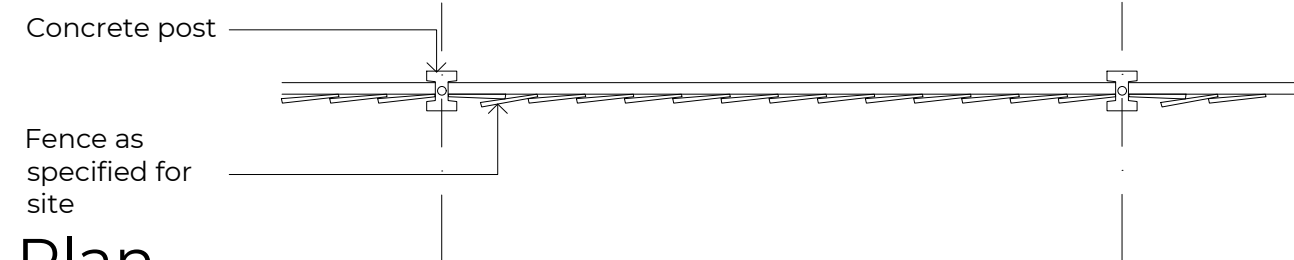

Standard Section

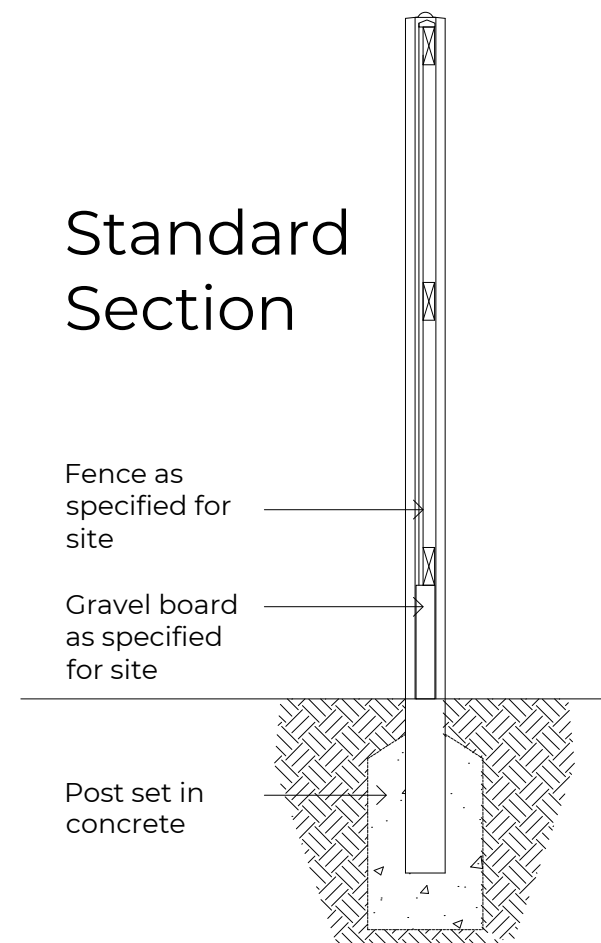

Retaining Section

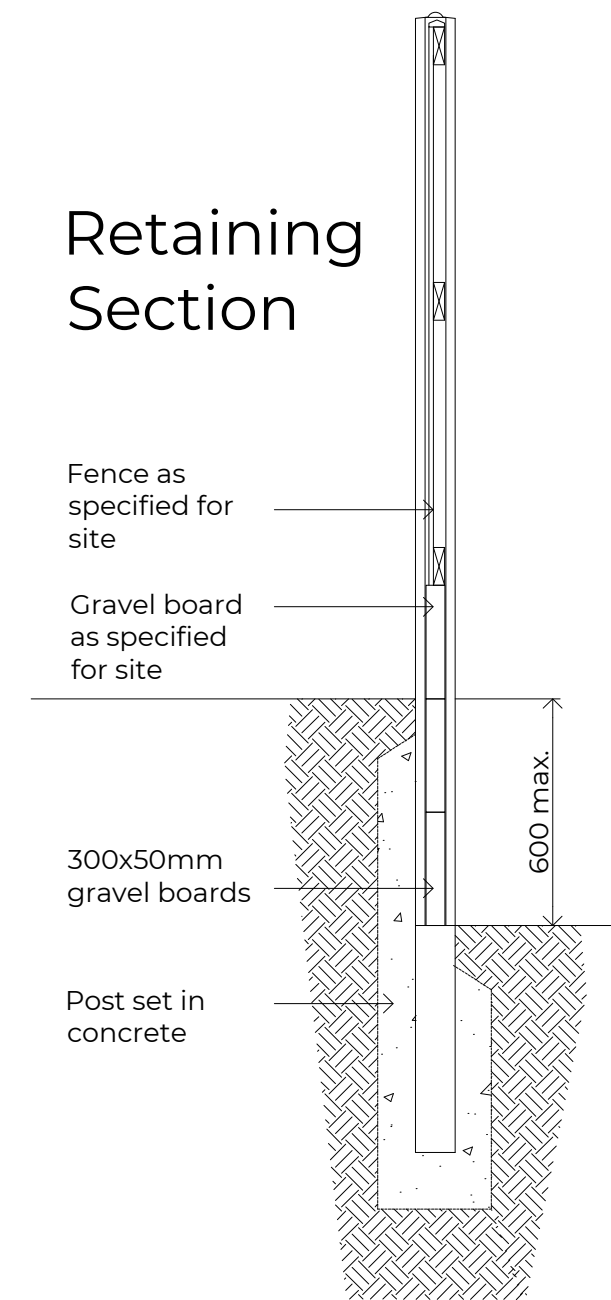

Stonebond.

Stonebond Properties (Manchester)Ltd
Registered Office:
Stonebond House
132-136 New London Rd
Chelmsford
Essex, CM2 0RG

site: Stonebond Standard Details
External Finishes
9100 Boundary Details

title: Concrete Post & Panel
Screne Fence

scale: 1:20
@A3
date: Mar 2023
drawn by: SMc
checked:

drawing no: **SBM-SD-9101**

sheet no: Sheet 1 of 1

revision:

0 0.2 0.5 1 m
SCALE BAR 1:20