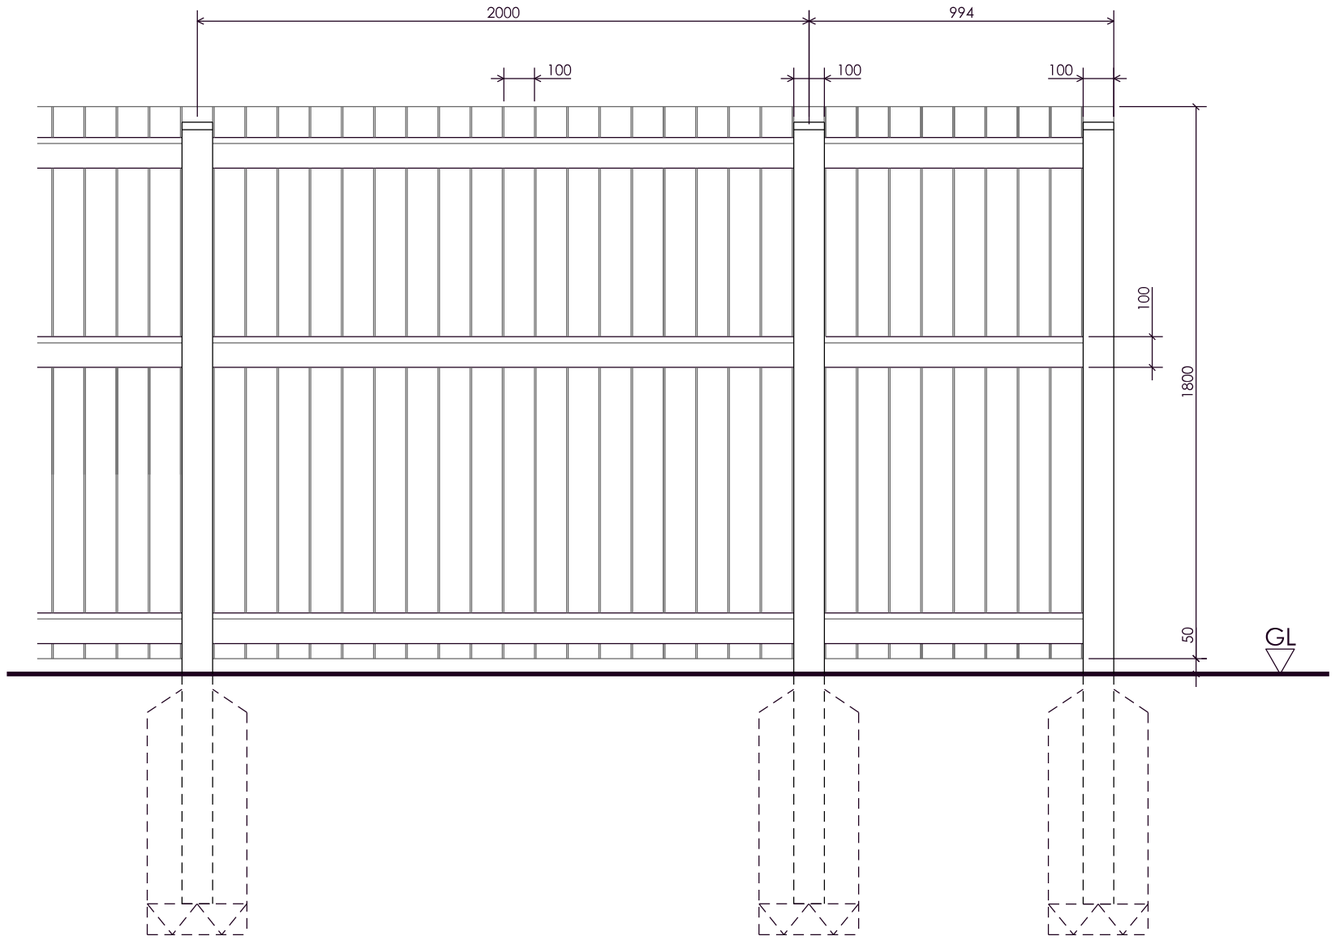


1800mm Close Boarded Timber Fence

3no.100x50mm rough sawn back weathered rails bolted to posts with 180x10 galvanised cup hex bolts with galvanised washer and nut. Thread protrusion beyond nut to be 0 to 5mm. Length of rails to be sufficient to lap joint over width of post on flat ground. Where fixed on a rake all rails are to be lapped onto the vertical posts.

100x100x2750mm reinforced concrete posts to BS 1722 Part7: 1999. All back weathered tops with preformed holes to take bolts.posts to be positioned at 2m centres max. and set in concrete 325x325x850mm. Concrete to finish 50mm below surface and weathered away from posts on all sides. concrete finished with 50mm material to match original surrounding ground.

1800x100x25mm rough sawn softwood boards nailed to rails with 60mm long galvanised annular ring shank nails. 2 boards per rail board junction.

All new timber is to be vac vac treated and is to be stained to finish with Cetol Sikkens - Cetol Hls 006 light oak, two coats minimum.

Vertical boarding of fence to be 150x25mm treated swd vertical planks nailed to rails, close boarded.

AINSLEY GOMMON
architects landscape architects
1 PRICE STREET, HAMILTON SQUARE, BIRKENHEAD, WIRRAL, MERSEYSIDE, CH41 6JN

DO NOT SCALE

ISSUE	FOR INFORMATION

TYPICAL FENCE DETAILS

ISSUE	REVISION	DATE
-	-	-

Scale 1:20@A3	Drawing No.	EW1
Date June 2014		
Drawn AGa		

Title: Close Boarded Timber Fence — REVISION: -

PROJECT: Langley Site F

LOVELL

Lovell Partnerships Ltd.
Nelson House
Park Road
Altrincham
Cheshire WA14 5DL
Tel: 0161 905 1727 Fax: 0161 905 1645

C