This drawing is the copyright of MTC Desig
and is not to be reproduced without permiss

1000 2000 3000

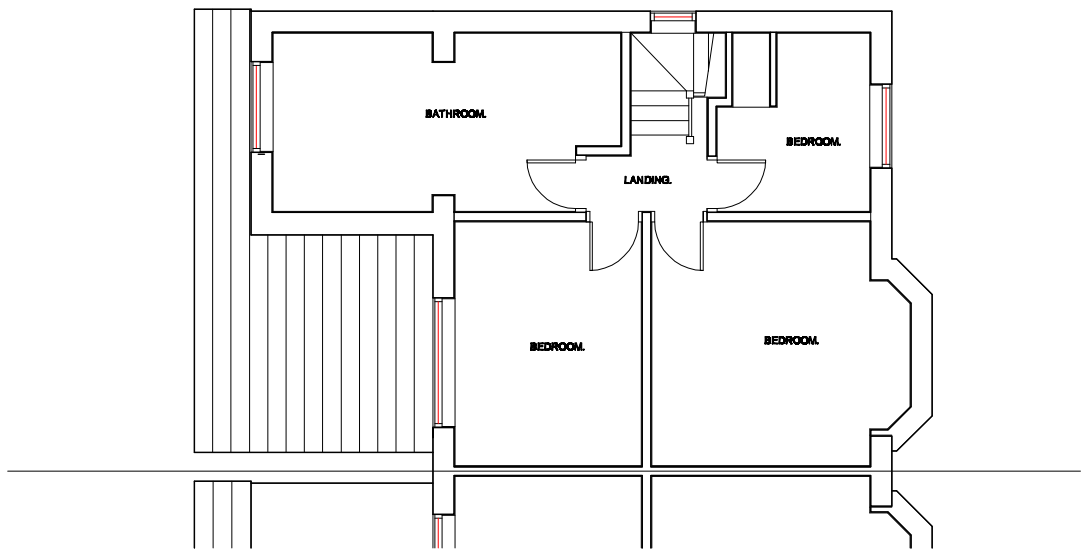


EXISTING FIRST FLOOR PLAN.

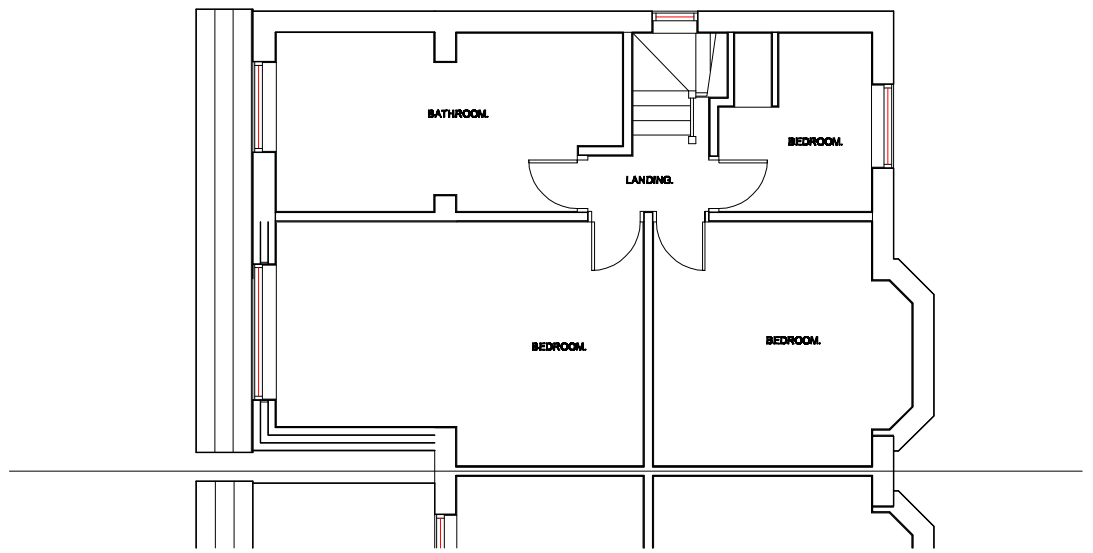


PROPOSED FIRST FLOOR PLAN.

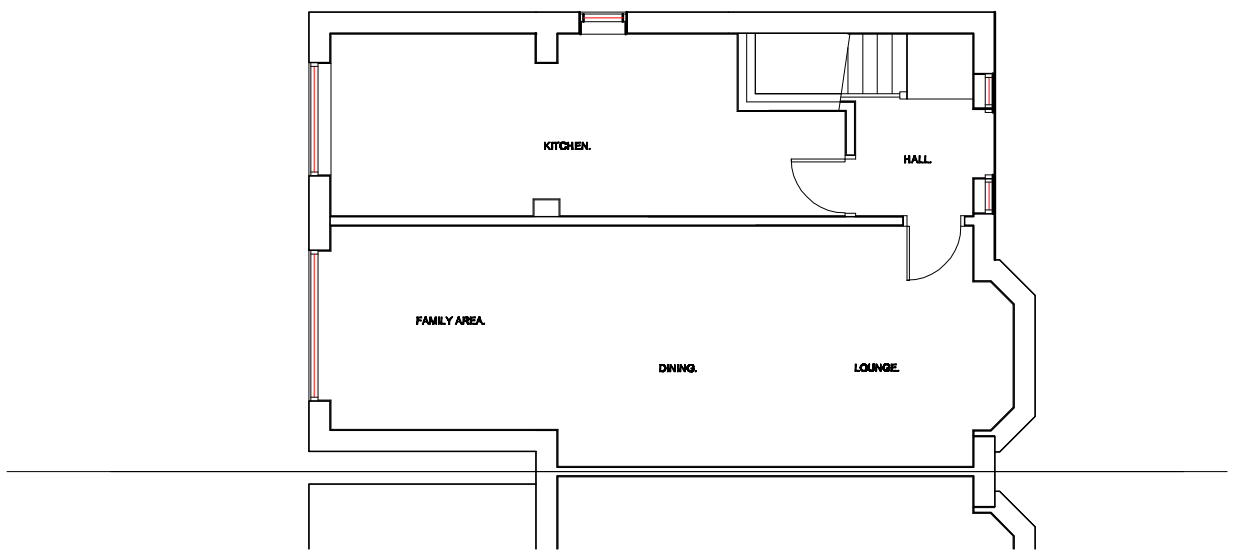


EXISTING GROUND FLOOR PLAN.

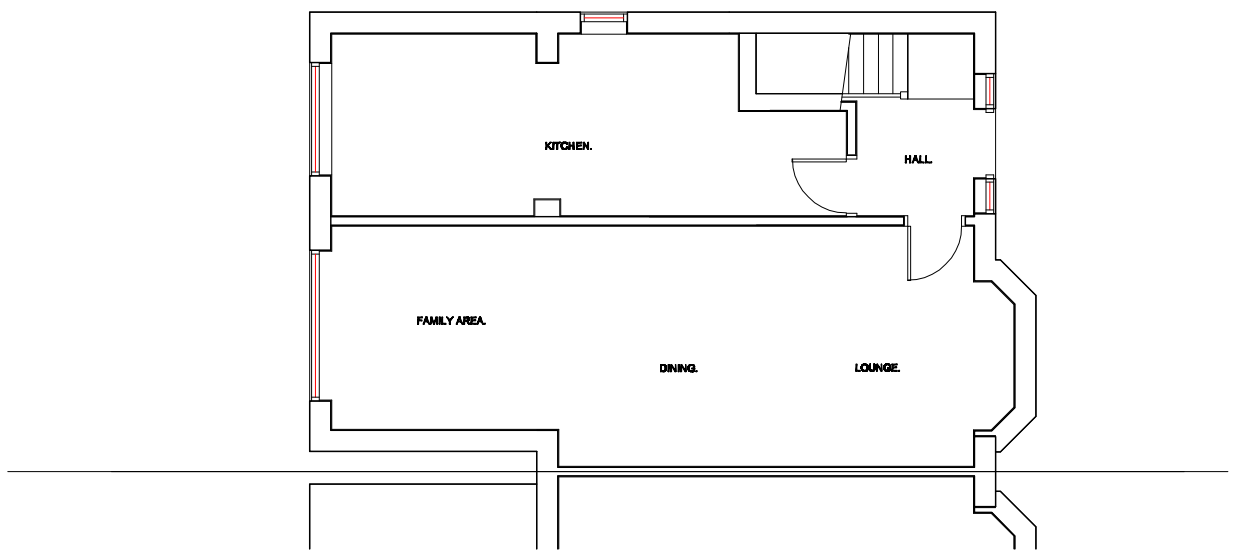


PROPOSED GROUND FLOOR PLAN.

| Revision | Title : | Project : | |
|---|---|---|---|
| | PROPOSED FIRST FLOOR REAR EXTENSION. | 7, WEYTHORNE DRIVE,<br>BURY.<br>BL9 7TX | MTC Designs<br>Scale 1:100 @ A3<br>Date: October 2019. |

31 Exford Drive Bolton BL2 6TB
T: 01204 416714 M: 07708328514
Email: michaeltcourt@aol.com

Drawing No: P02