


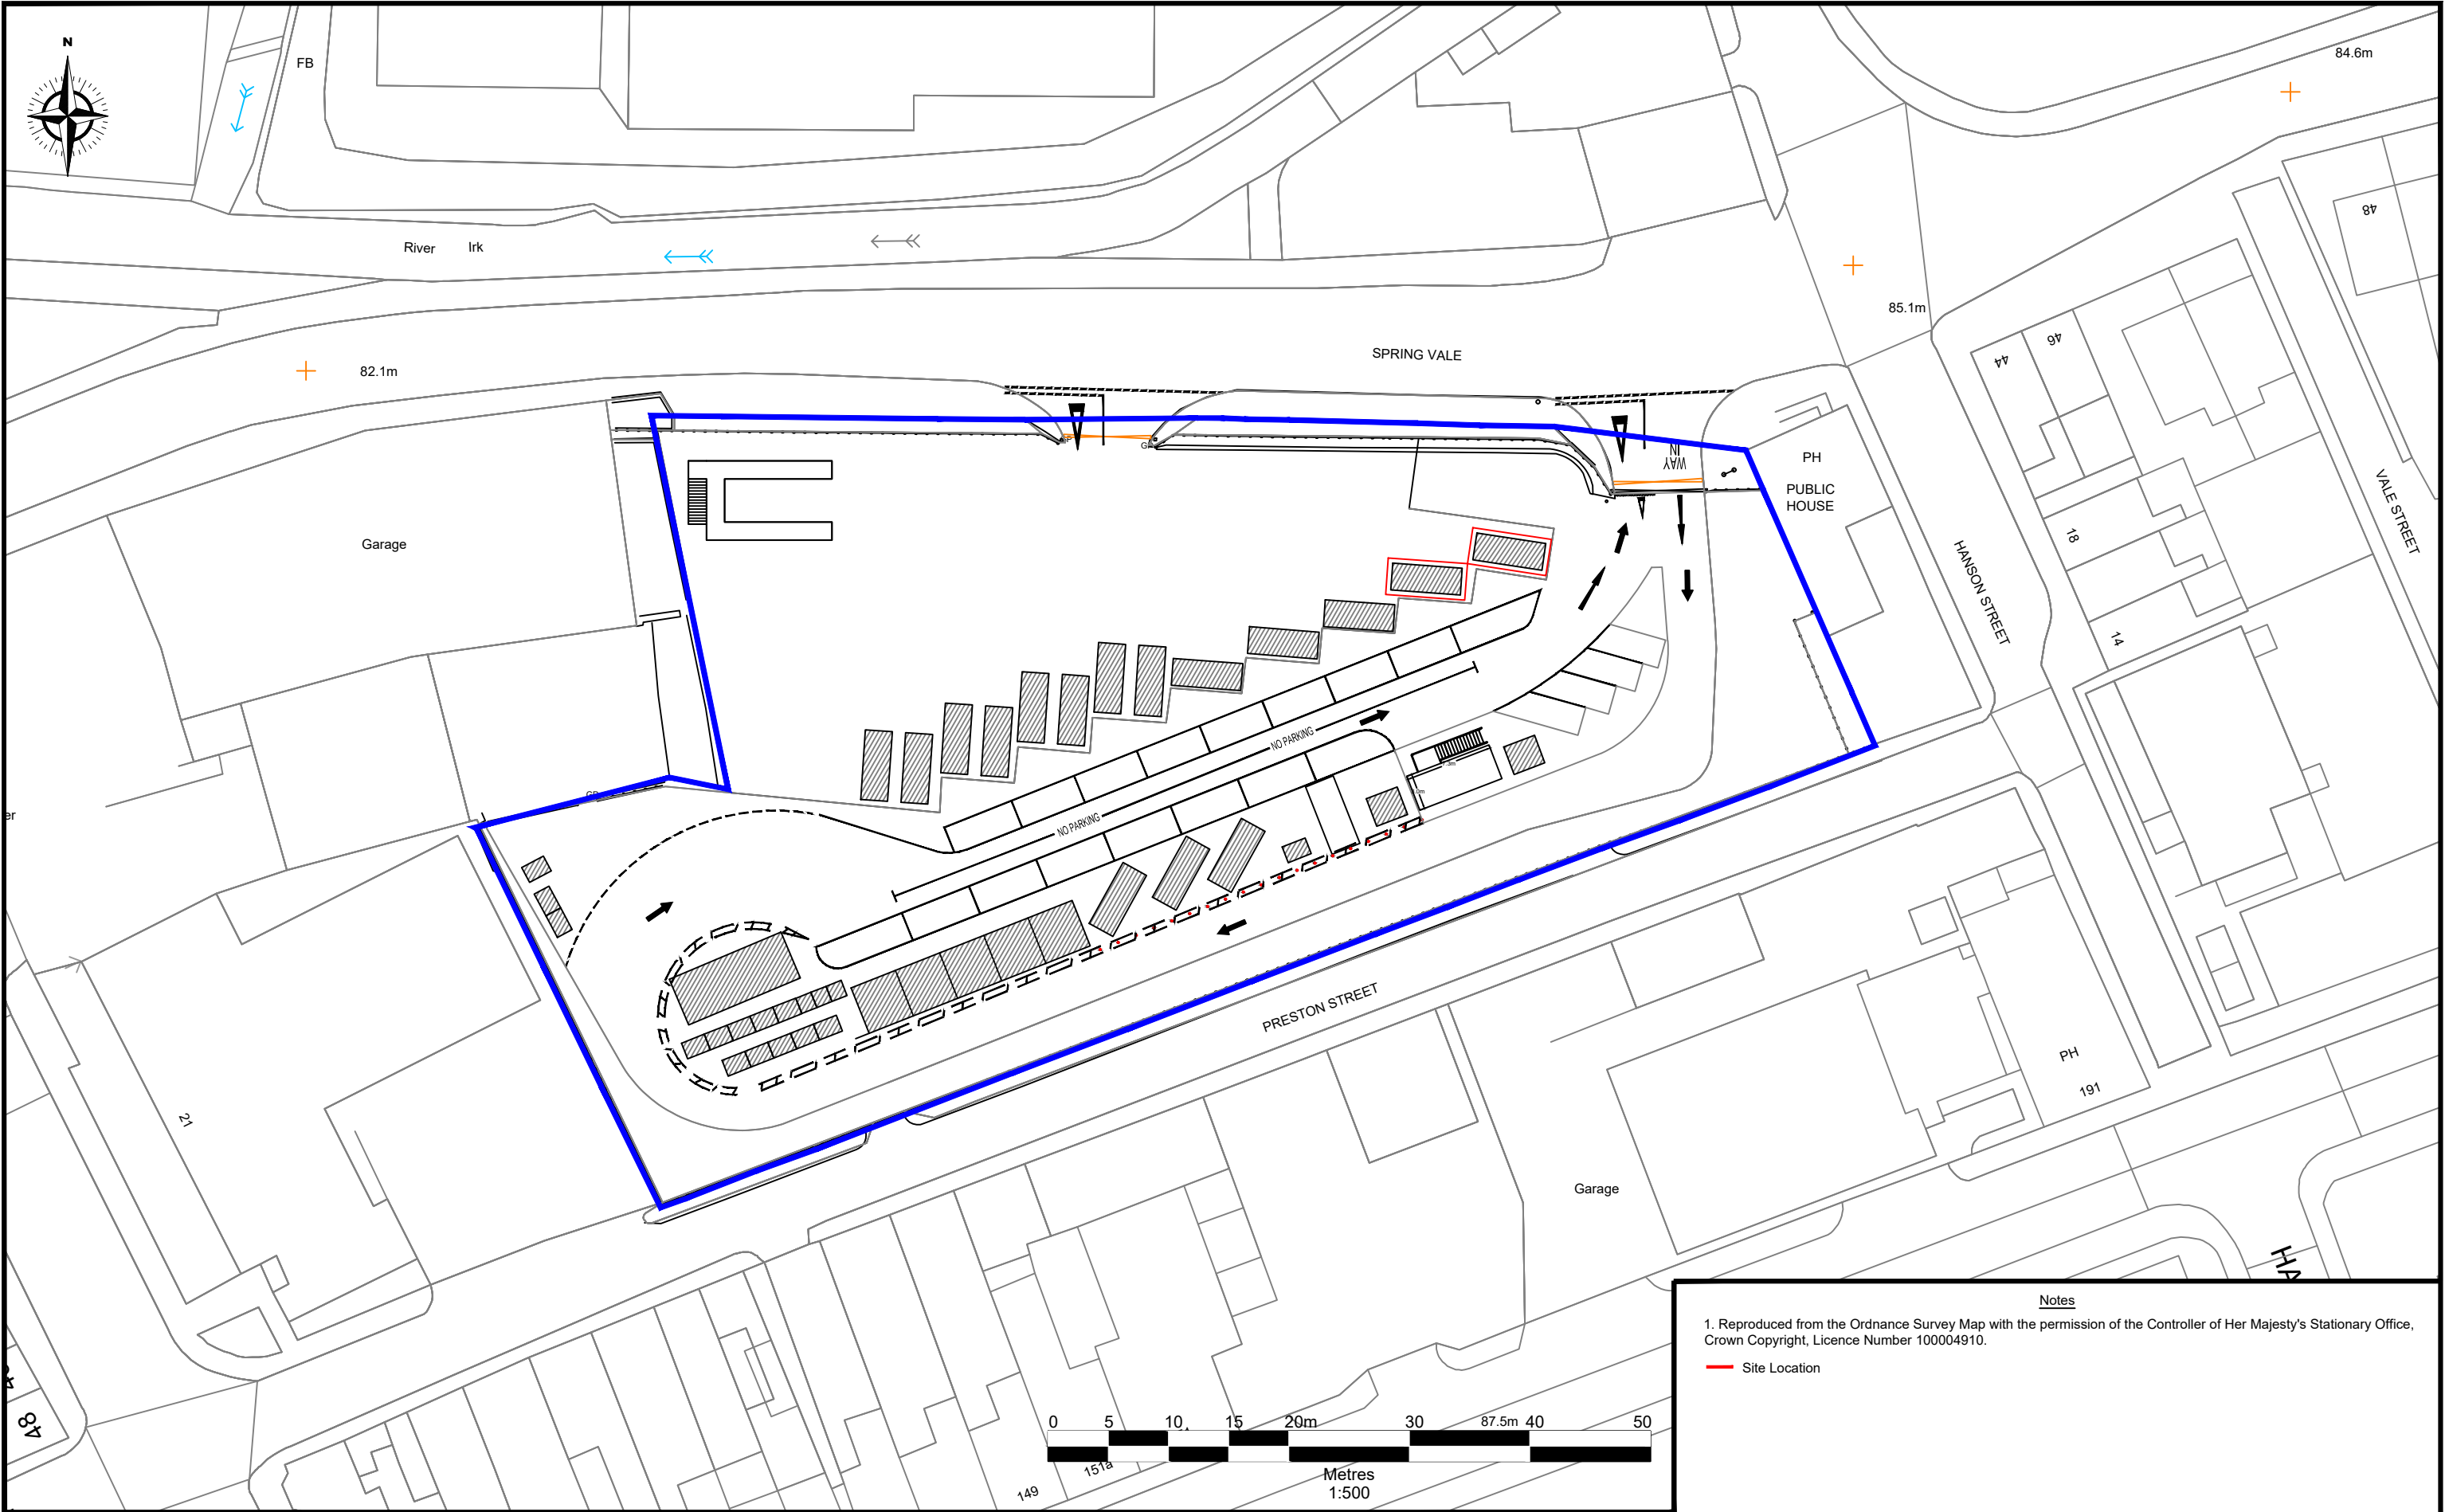

Notes
1. Reproduced from the Ordnance Survey Map with the permission of the Controller of Her Majesty's Stationary Office, Crown Copyright, Licence Number 100004910.
— Site Location

 Darwen Resource Recovery Park, Lower Eccleshill Road, Darwen, BB3 0RP Tel: 01254 819700, Fax: 01254 819749, Email: richard.bisset@slita.co.uk	Site Springvale HWRC	Scale 1:500 @ A3	Drawn by JA Checked by JW	Rev	subject	date
	Title Approved Site Layout Plan	Date December 2023				
		Drawing Ref Spv-PLN-1223-01				