


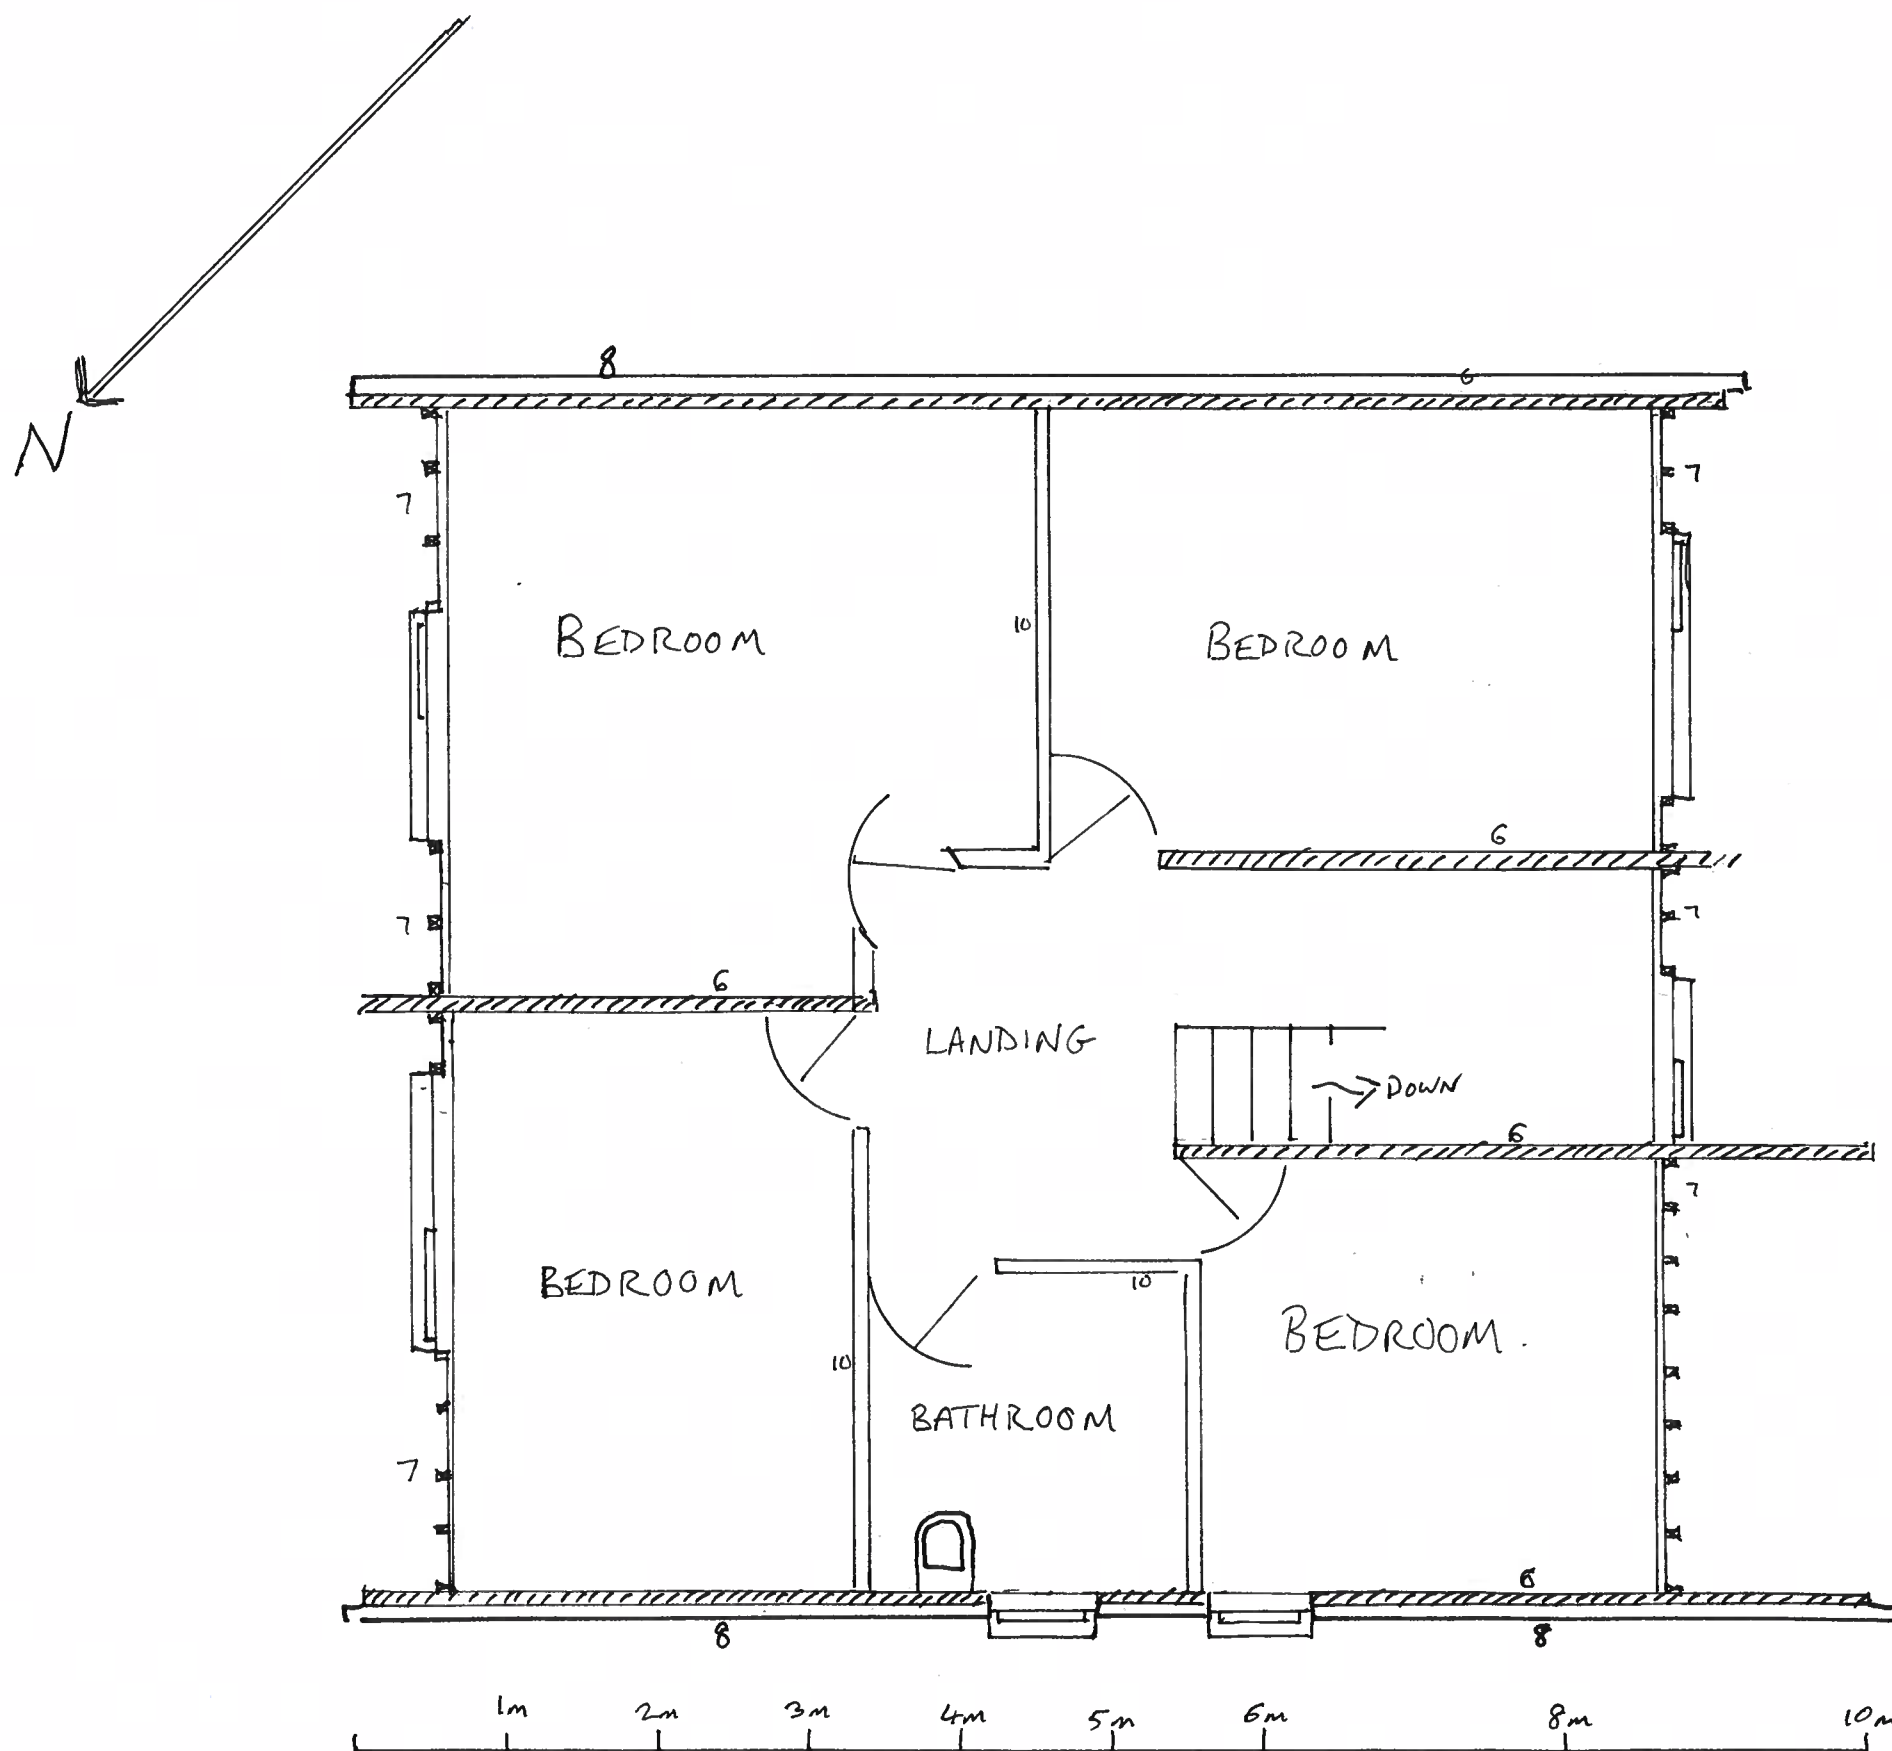

EXISTING FIRST FLOOR
52 NEWHOUSE ROAD
KEYWOOD OL10 2NU

6  SUPPORTING THERMOLITE
BLOCKWORK WALLS

7  EXTERIOR WALLS - 75mm x 25mm
STUDWORK. INTERNALLY FACED WITH 9.5mm
PLASTER BOARD. EXTERNALLY CLAD WITH
PLASTIC CLADDING. (NO INSULATION)

8 EXTERNAL SKIN BRICK WALL.
INFECTED INSULATION

9 FLOOR 200mm x 50mm JOISTS
TONGUE AND GROOVE TIMBER FLOORING

10  NON SUPPORTING THERMOLITE
BLOCKWORK WALLS

SCALE 1:50