
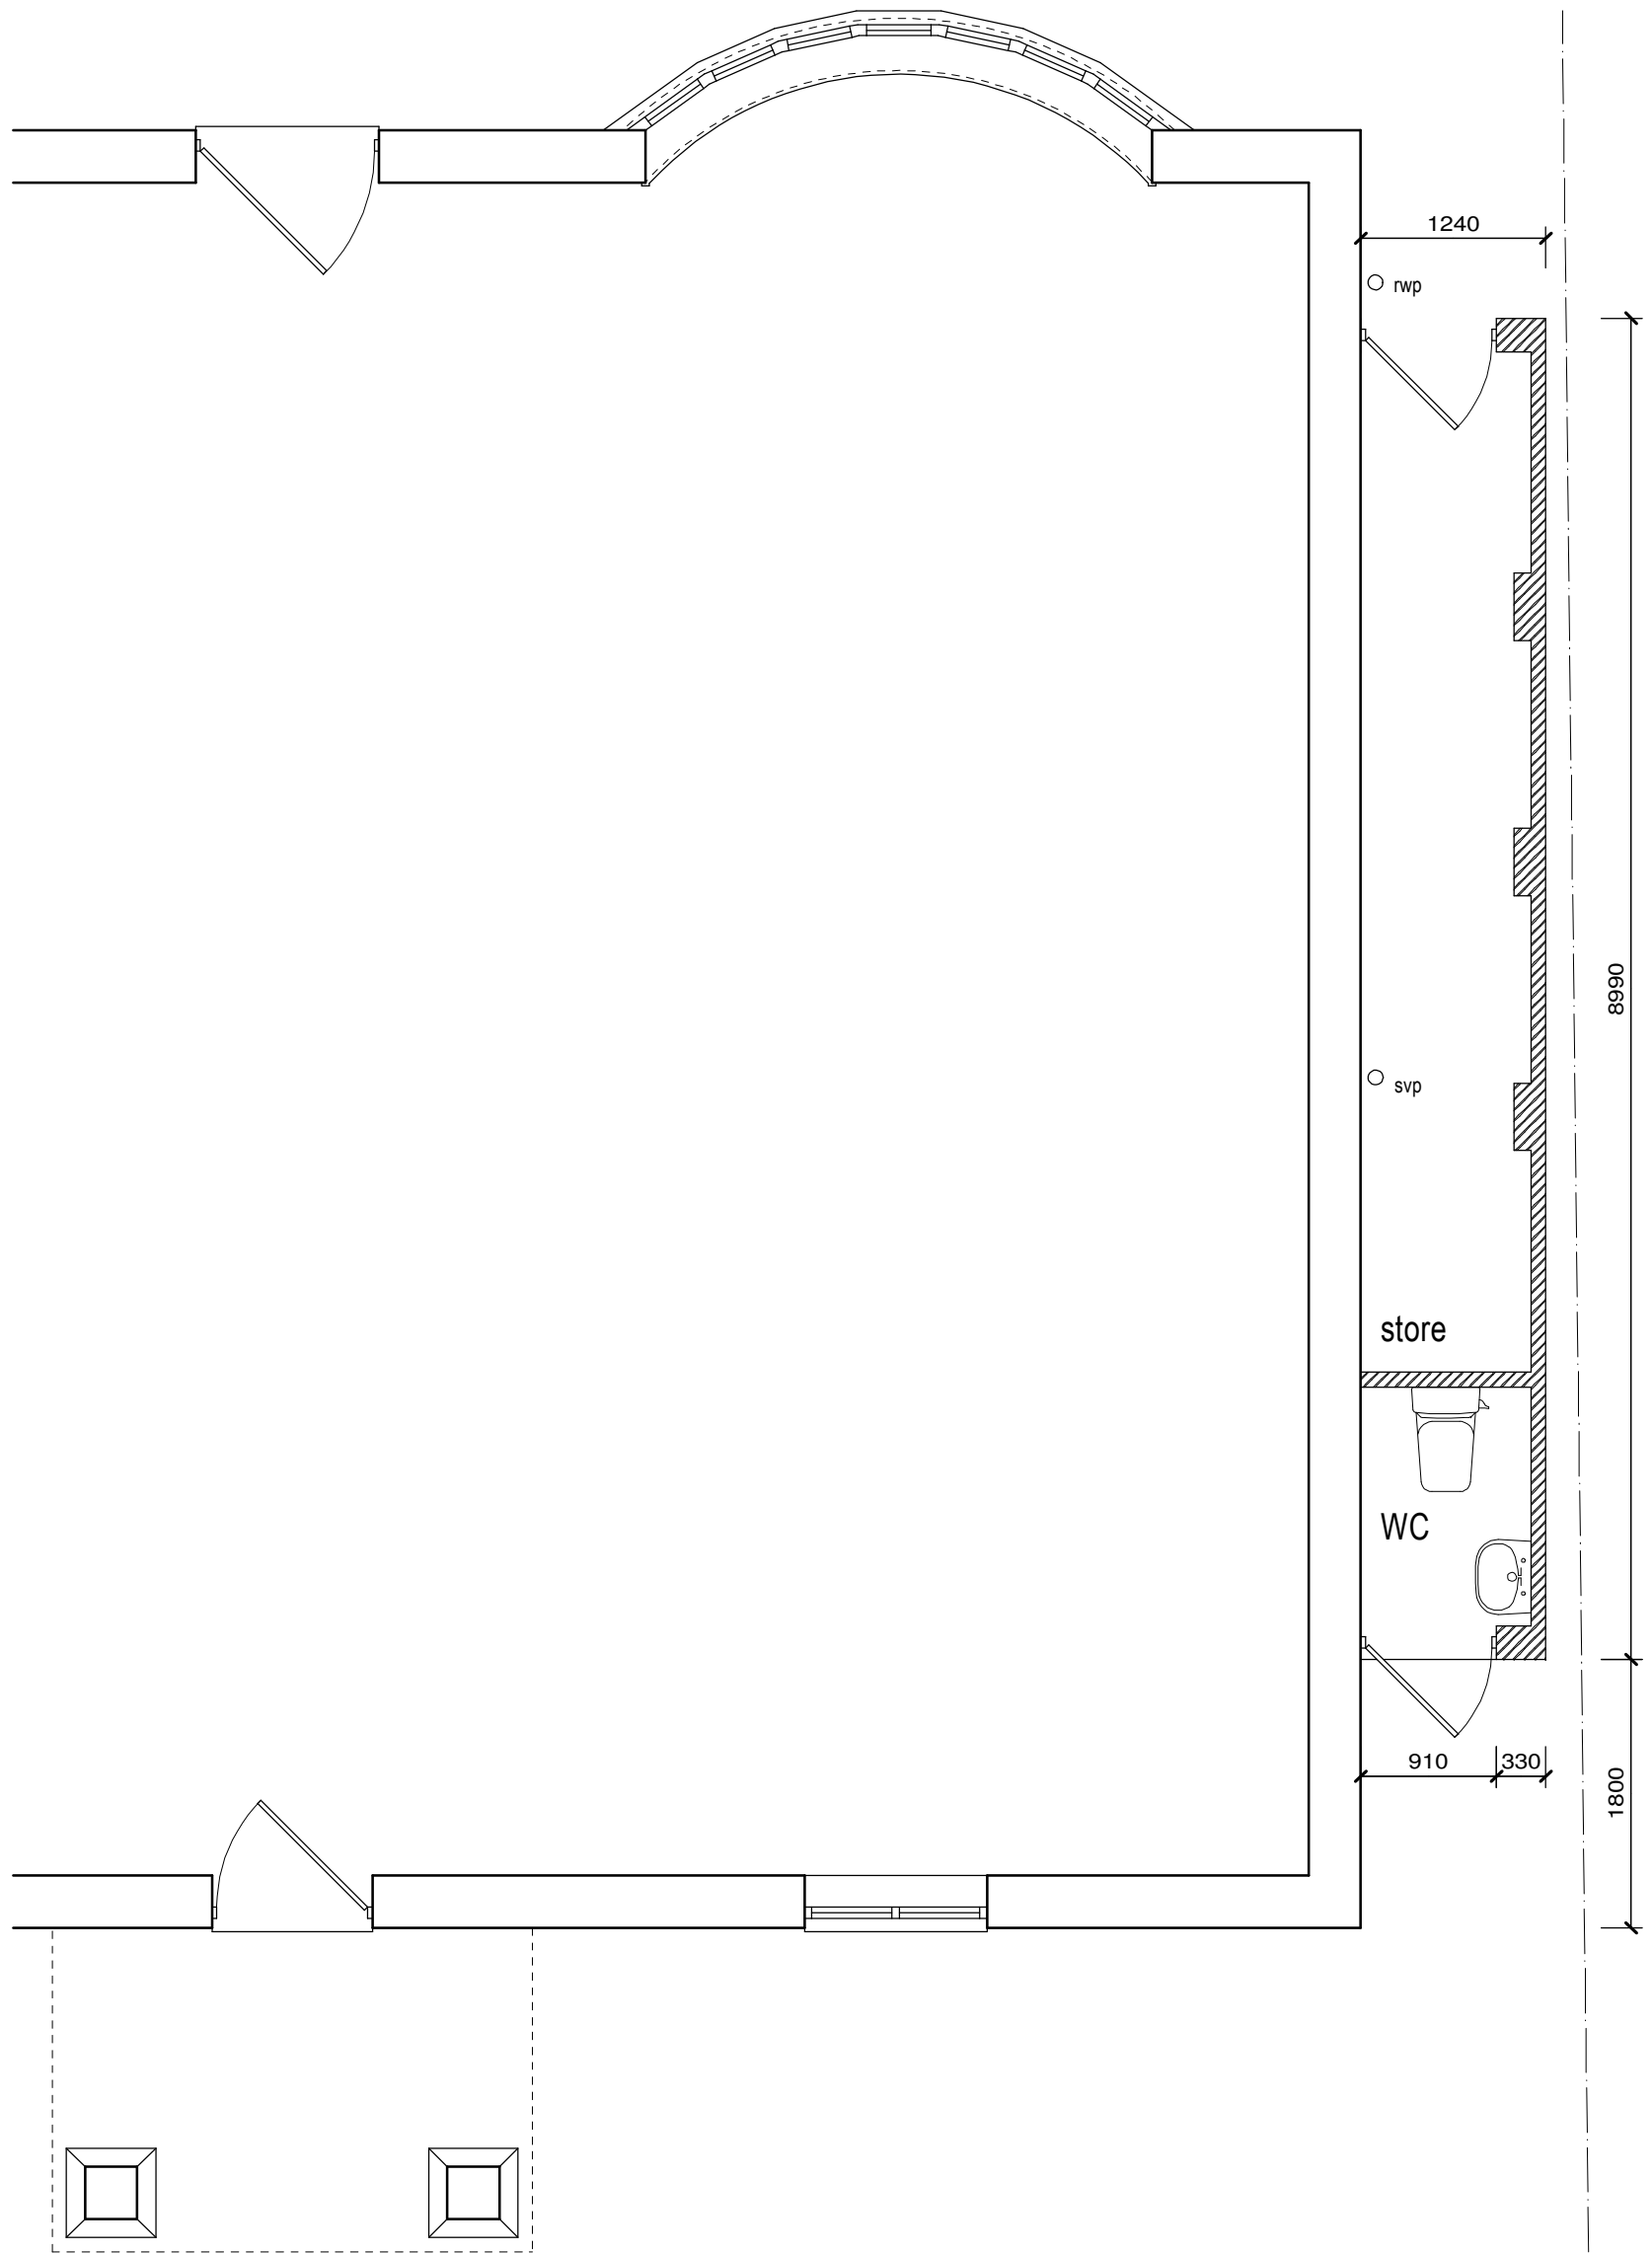
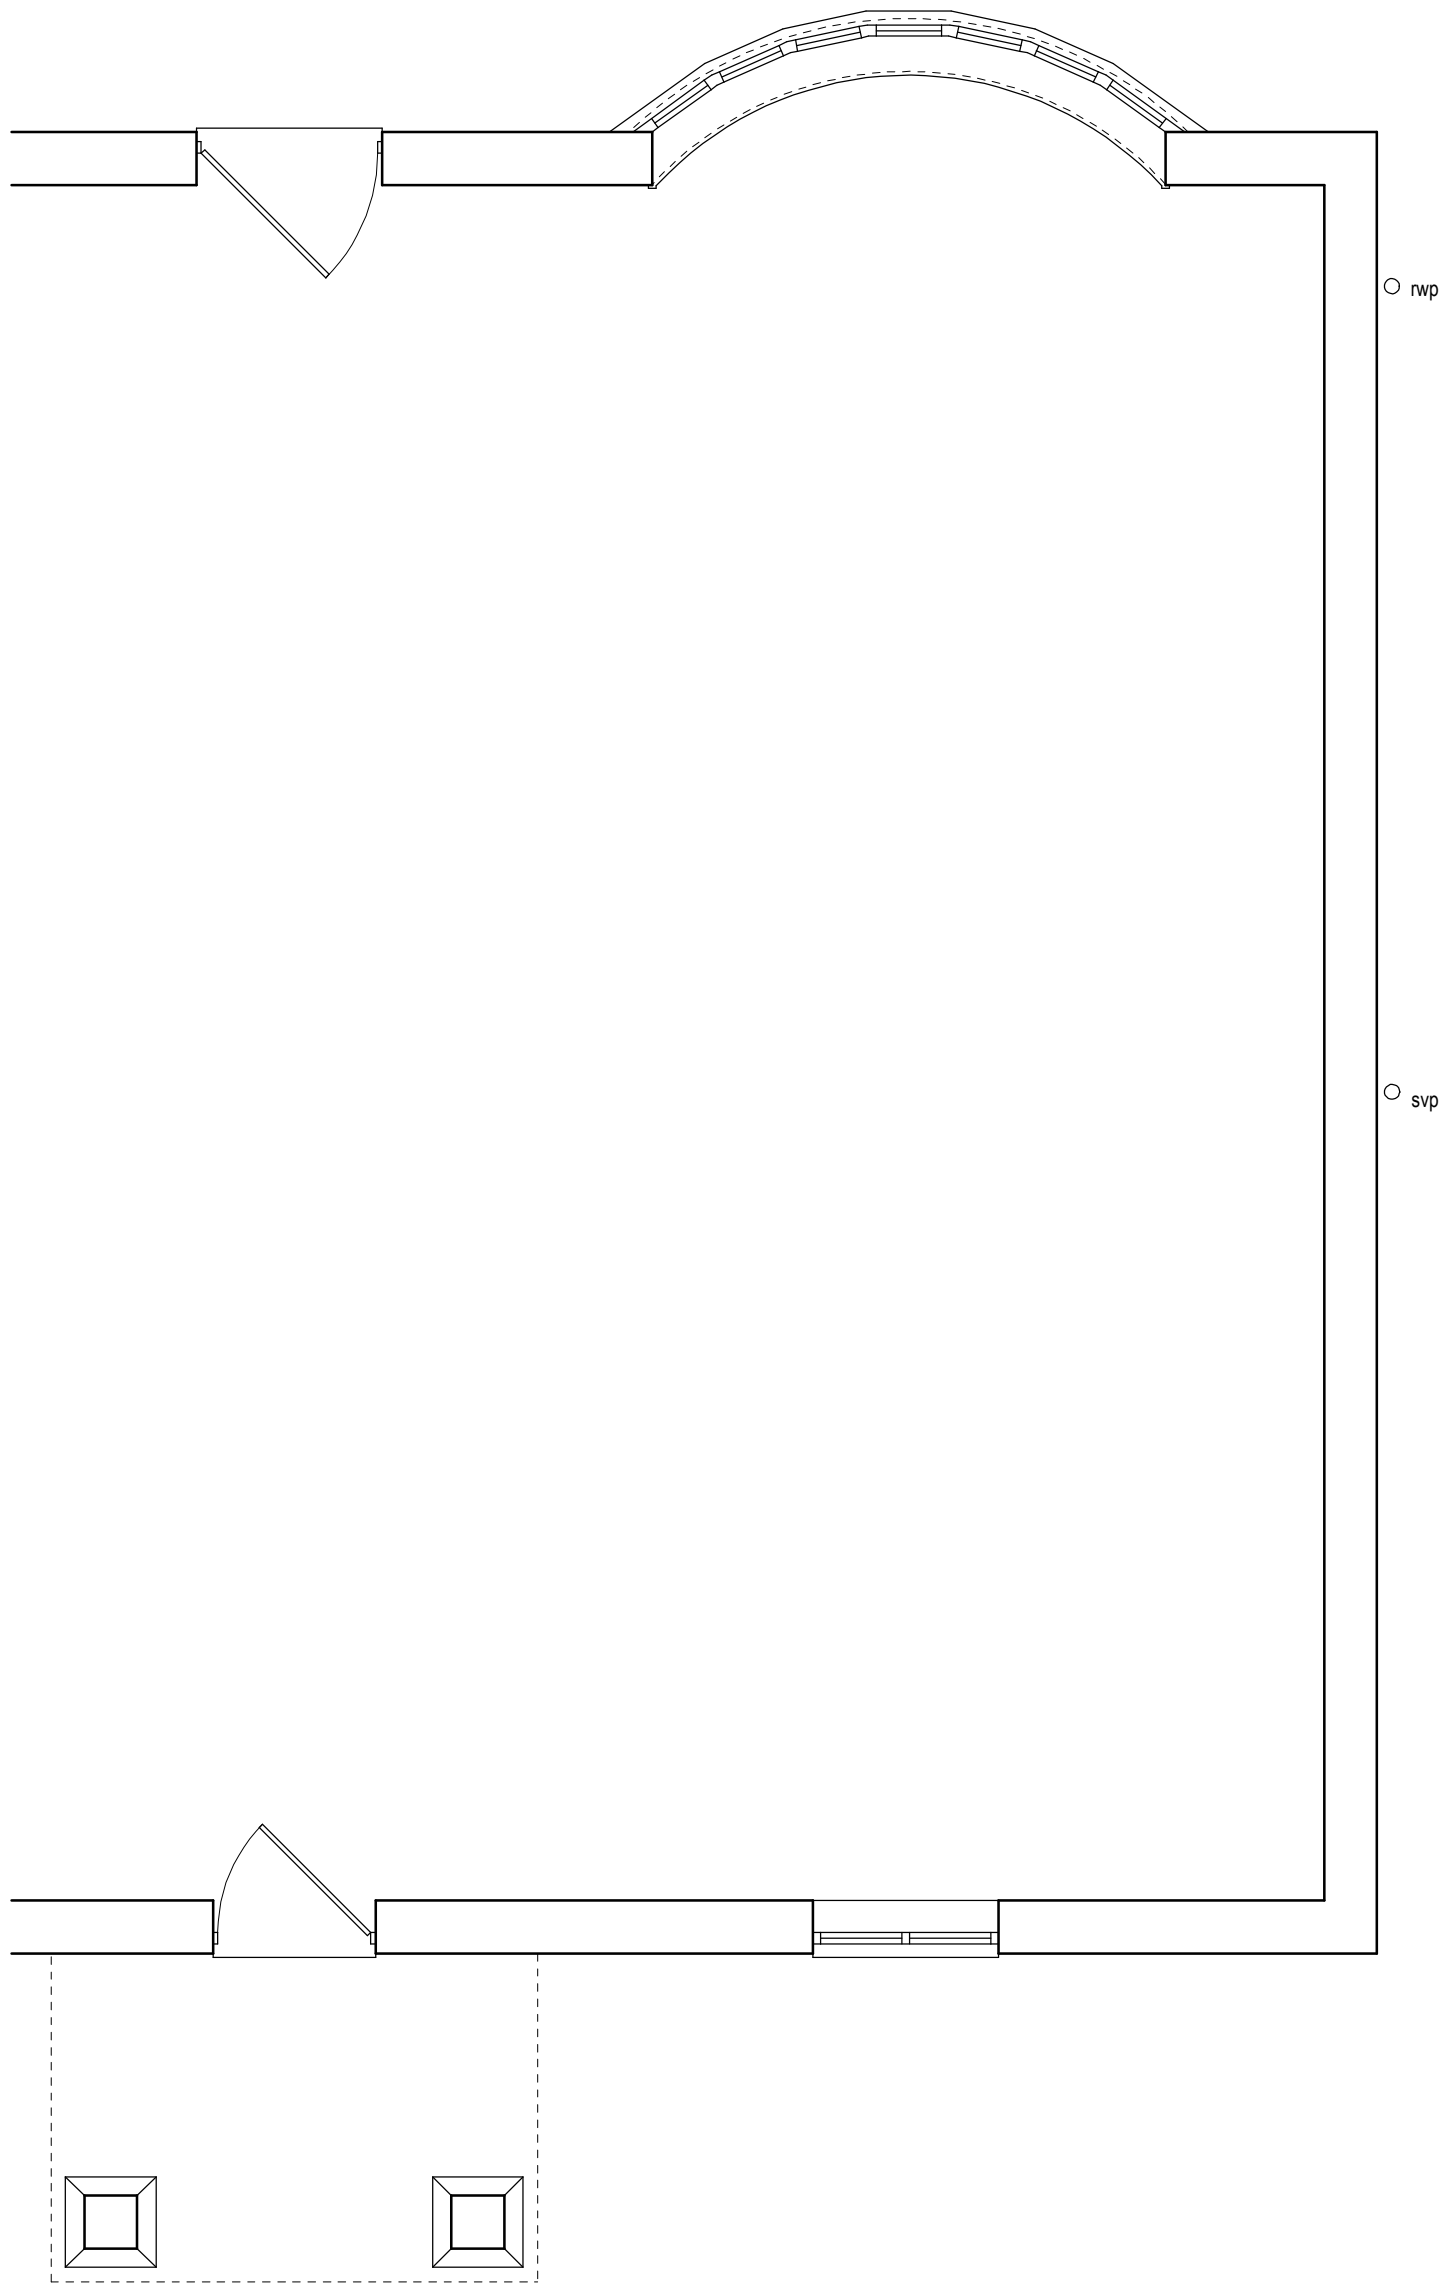
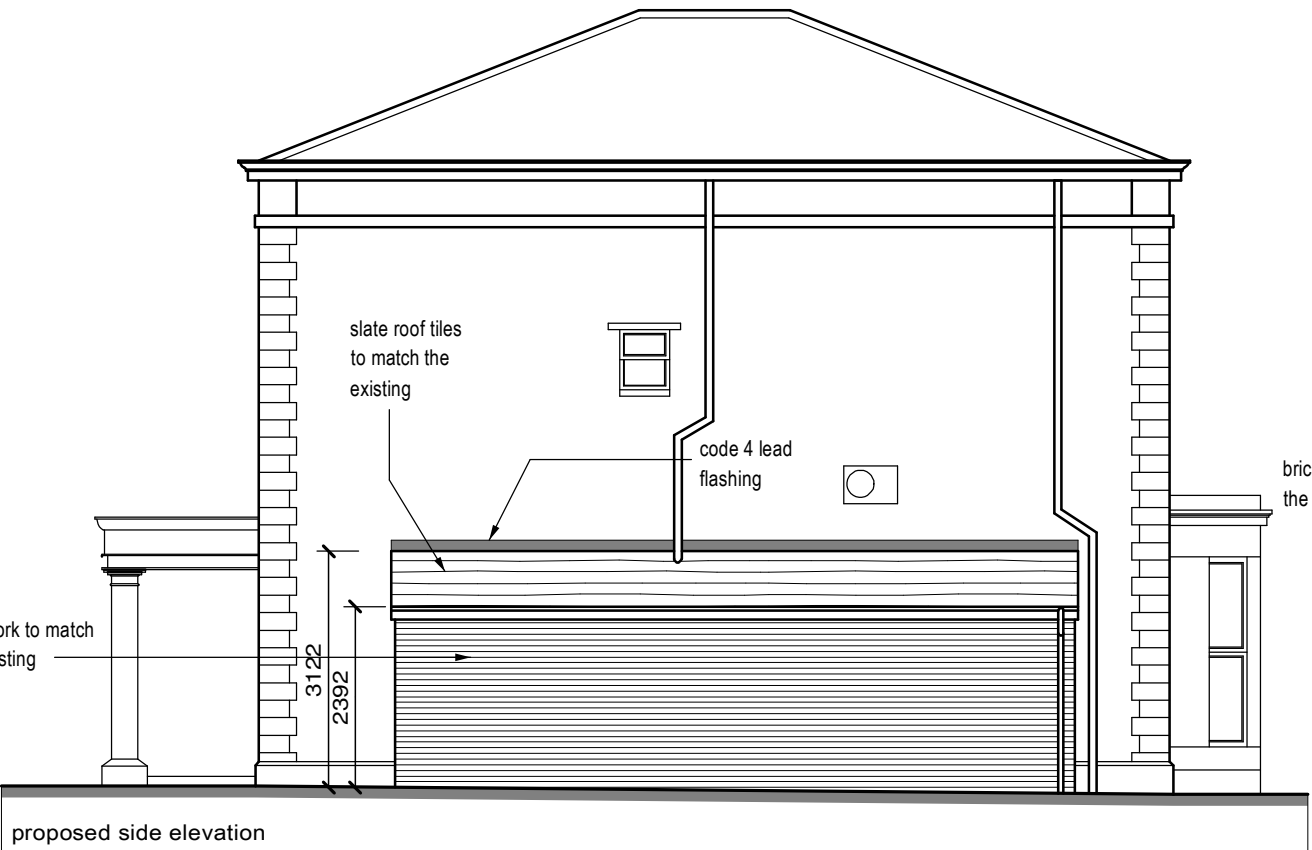
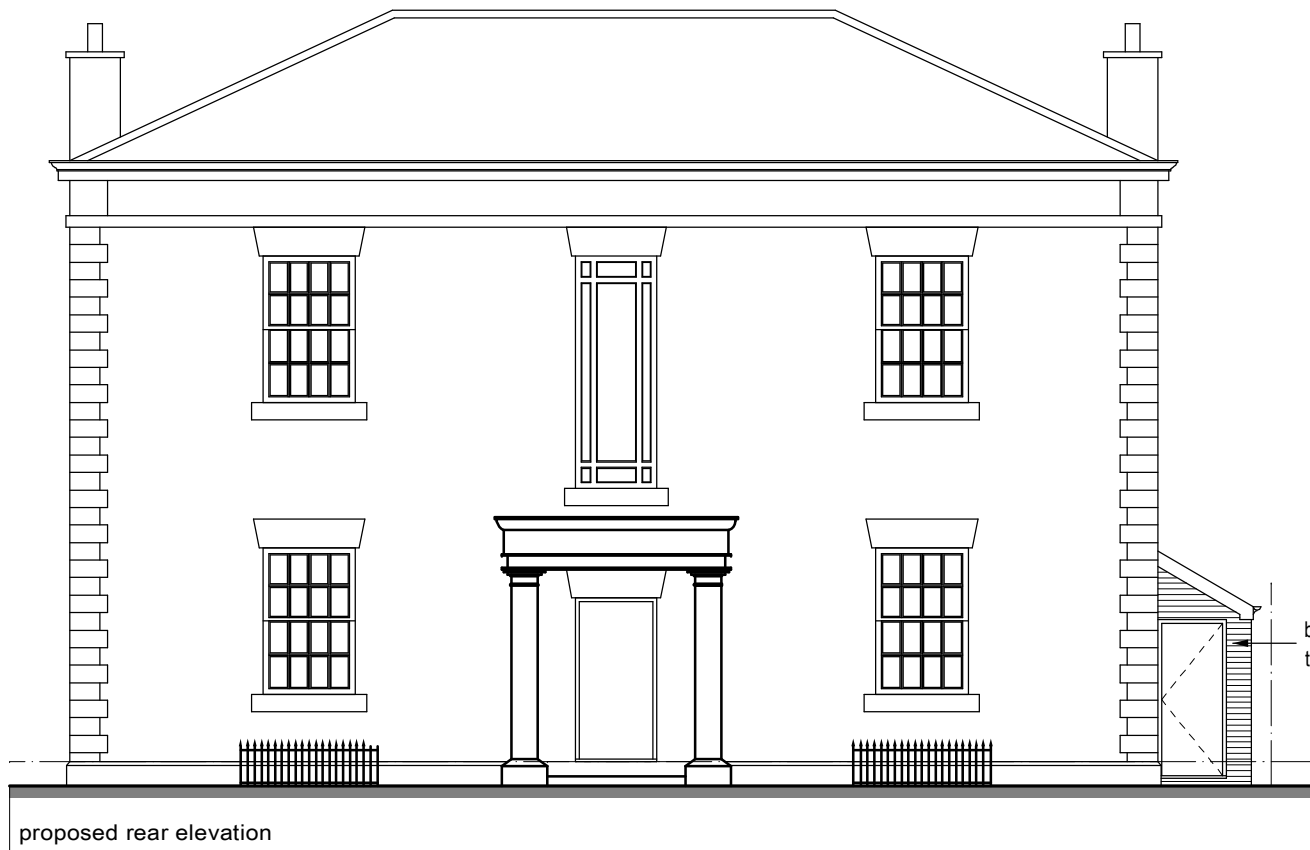
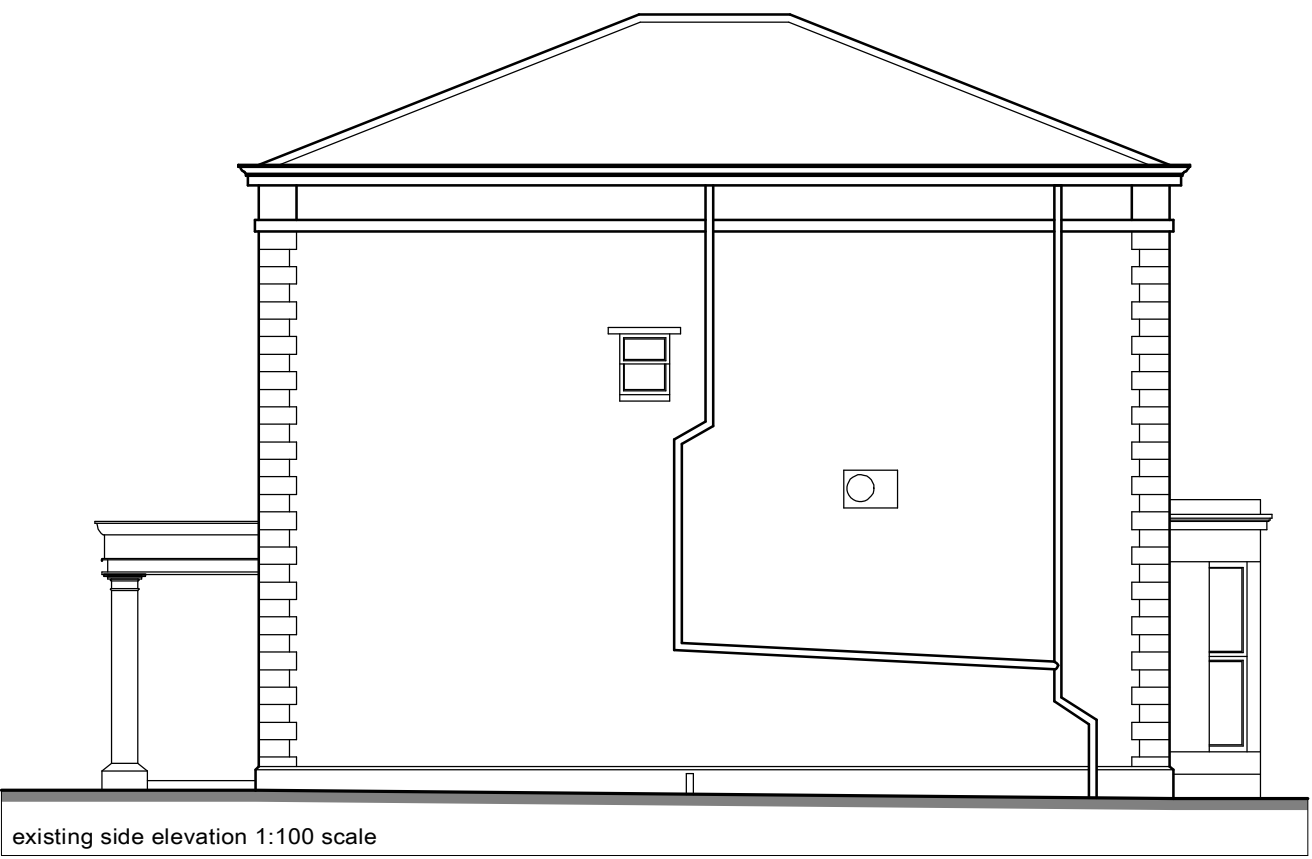


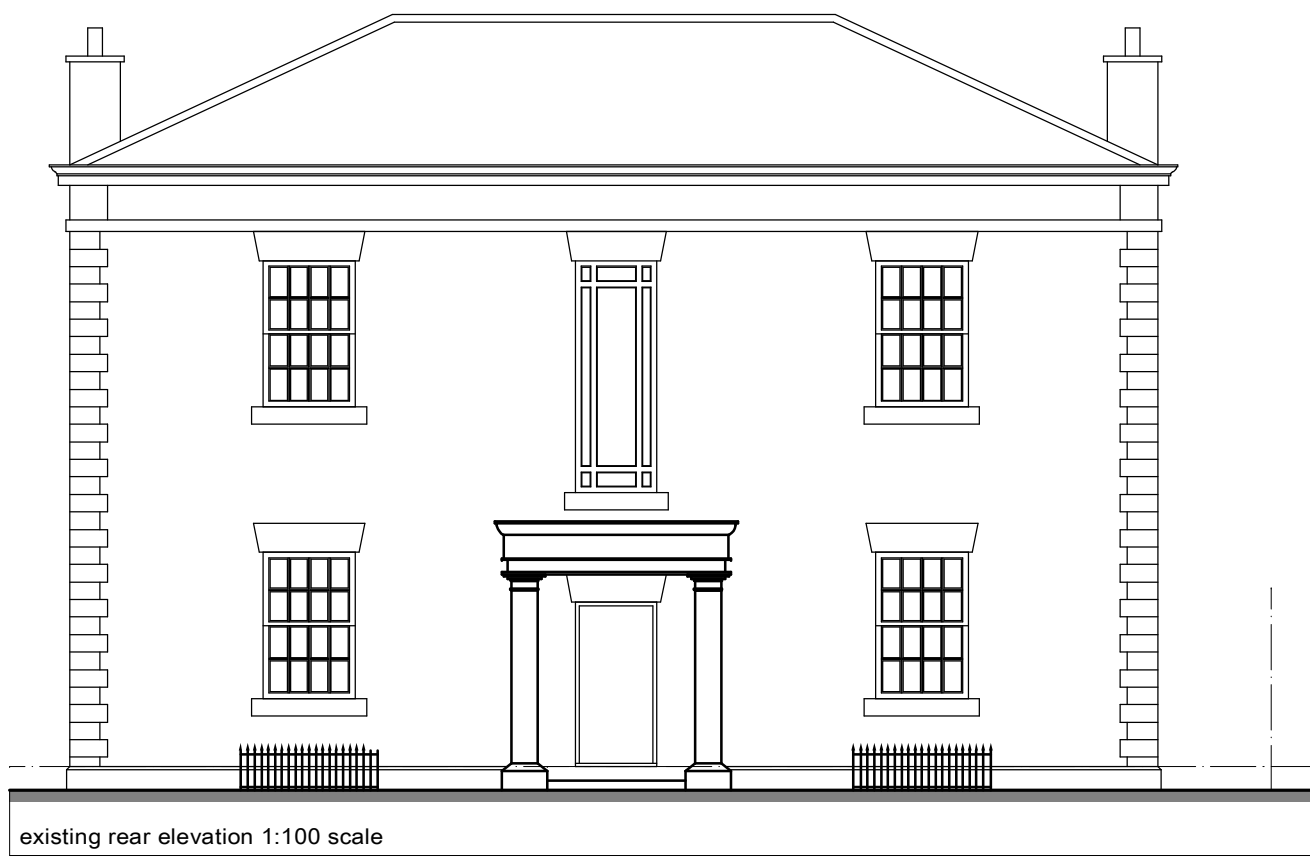

This drawing has been prepared for the sole purpose of obtaining Planning Permission and Building Regulations Approval ONLY. All structural calculations are to be checked by a structural engineer prior to construction.

All dimensions & details are to be checked on site prior to construction. Any discrepancies reported to ExtensionsNW prior to any work undertaken. Any work undertaken prior to full planning & building regulations approval is at the holder's own risk. ExtensionsNW will not be held responsible for any omissions arising.

This drawing is the copyright of ExtensionsNW and any reproduction in whole or part is strictly forbidden. Permitted on 11/08/2024. ExtensionsNW reserves the right to modify and make necessary alterations dependent on site conditions.

D	
C	
B	
A	
DATE	

SCALE	1:50	DATE	July 2024
DRAWN	JDJ	PP	B.R
CUSTOMER	Mr D Hughes		
PROJECT	Proposed side extension		
LOCATION	Dane House, Williams Street. M24 2JT		
LOCAL AUTHORITY			

Extensions
NW

3 Colindale Street, Reimsford, Reimsford, BA4 8BZ
Web: www.extensionsnw.co.uk E-mail: info@extensionsnw.co.uk

JOB No.	3433 - 01	REV.	
---------	-----------	------	--