

FRONT ELEVATION
(EXISTING)

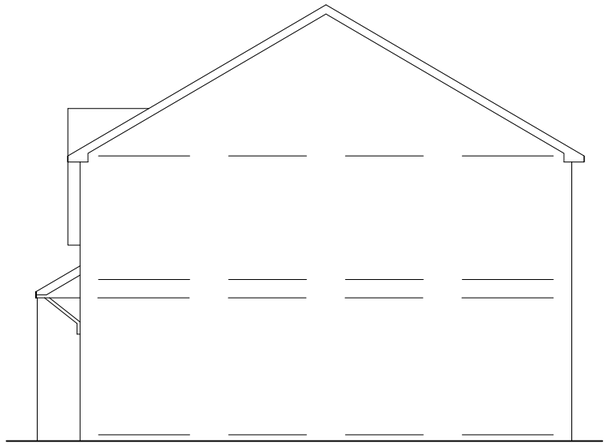

SIDE ELEVATION
(EXISTING)

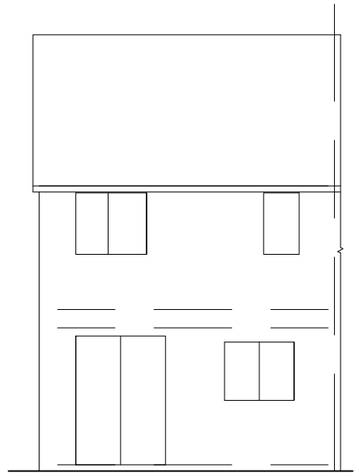

REAR ELEVATION
(EXISTING)

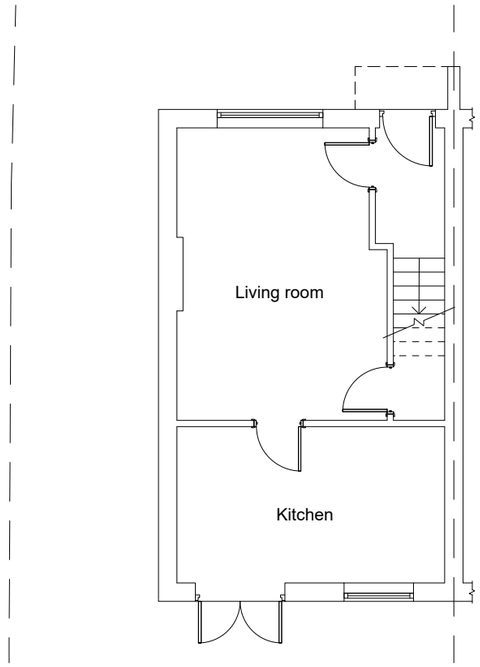

GROUND FLOOR PLAN
(EXISTING)

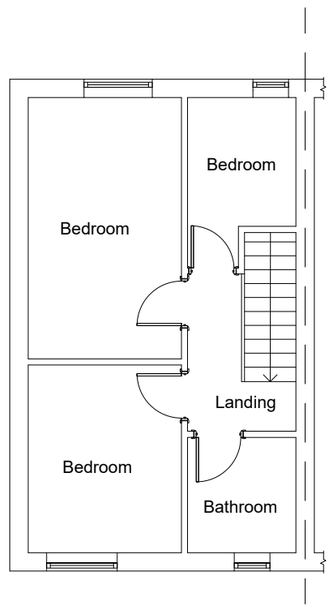

FIRST FLOOR PLAN
(EXISTING)

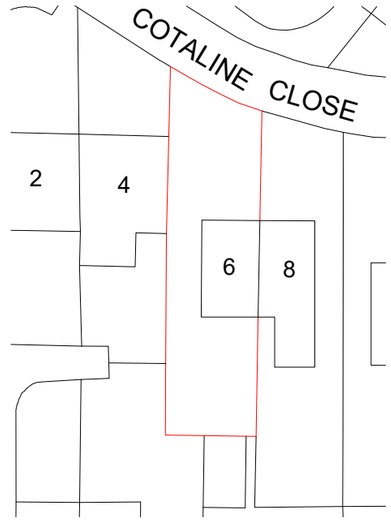

SITE PLAN(EXISTING)

Building Design Services

M.FAROOQ
6 Stock Close
Rochdale
OL12 6BB
01706 712231
0796 7605 763

bds.

For:

MR TABRIZ TAHIR

PROPOSED DOUBLE STOREY SIDE & SINGLE STOREY REAR EXTENSION AT

6 Cotaline Close
Rochdale
OL11 3PH

Scale:

1:100 @ A3

(Site Plan)
1:500 @ A3

Job No. & Sheet

1639A/1

Plan & Elevation



FRONT ELEVATION
(PROPOSED)

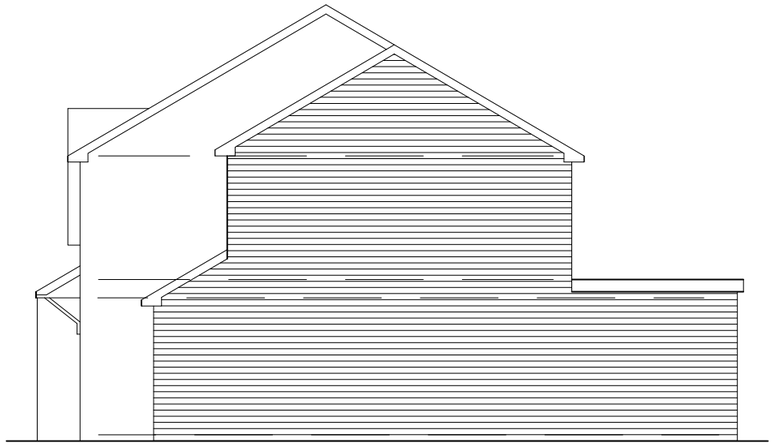

SIDE ELEVATION
(PROPOSED)



REAR ELEVATION
(PROPOSED)

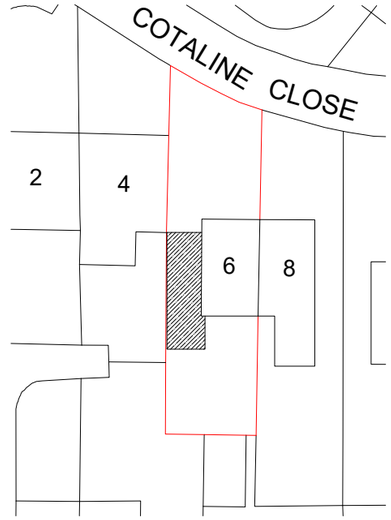

SITE PLAN(PROPOSED)

Building Design Services

M.FAROOQ
6 Stock Close
Rochdale
OL12 6BB
01706 712231
0796 7605 763

bds.

For:

MR TABRIZ TAHIR

PROPOSED DOUBLE STOREY SIDE & SINGLE STOREY REAR EXTENSION AT

6 Cotaline Close
Rochdale
OL11 3PH

Scale:

1:100 @ A3

(Site Plan)
1:500 @ A3

Job No. & Sheet

1639A/2

Elevation

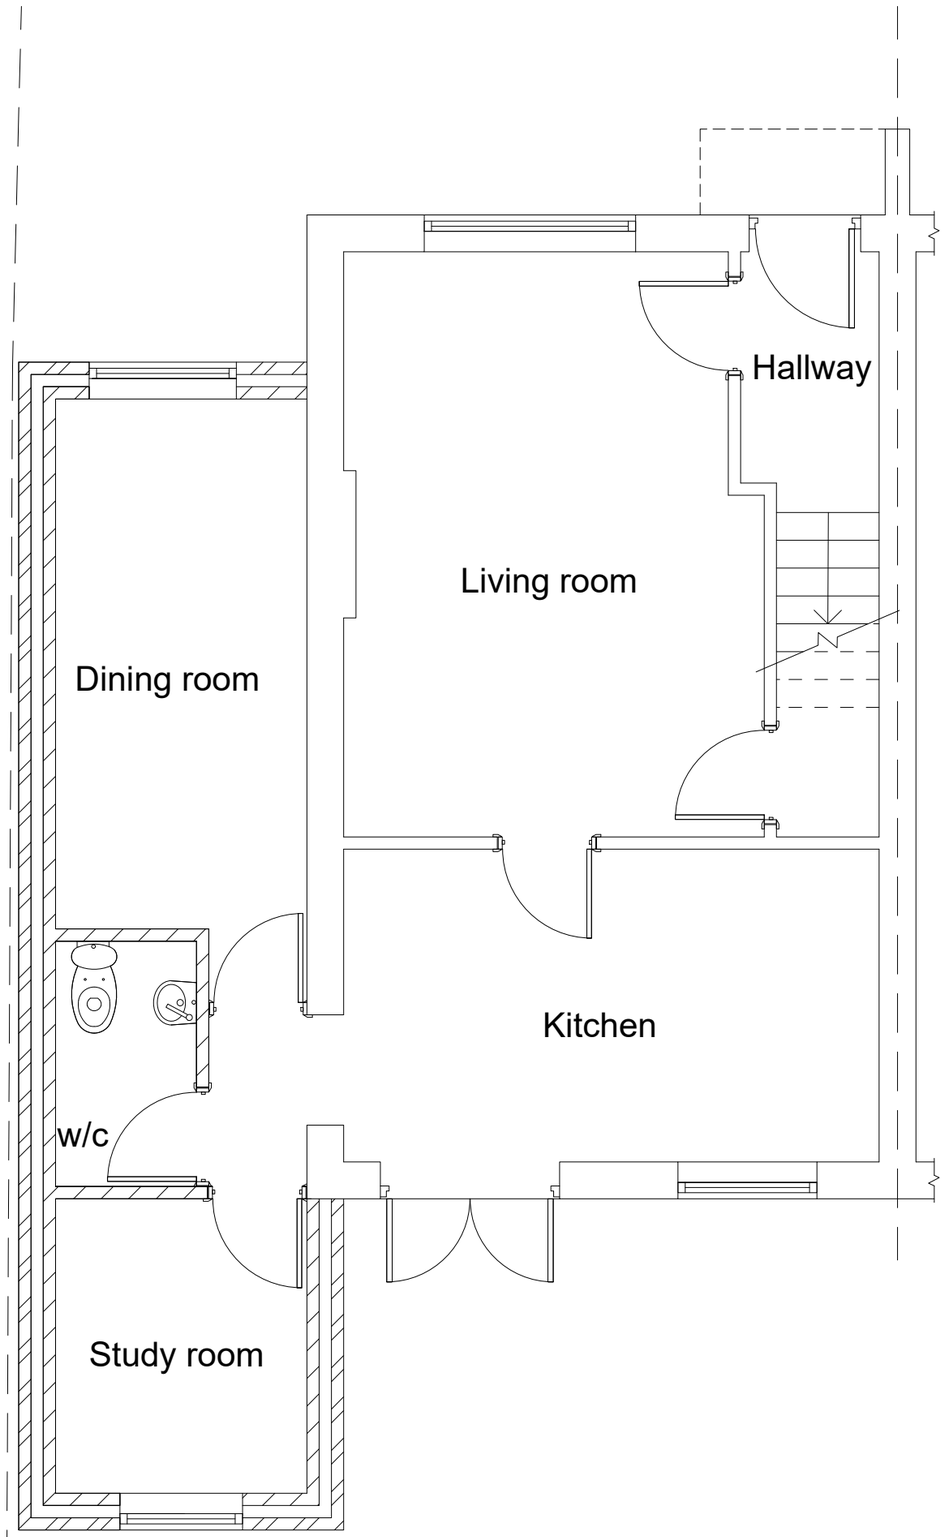

GROUND FLOOR PLAN
(PROPOSED)

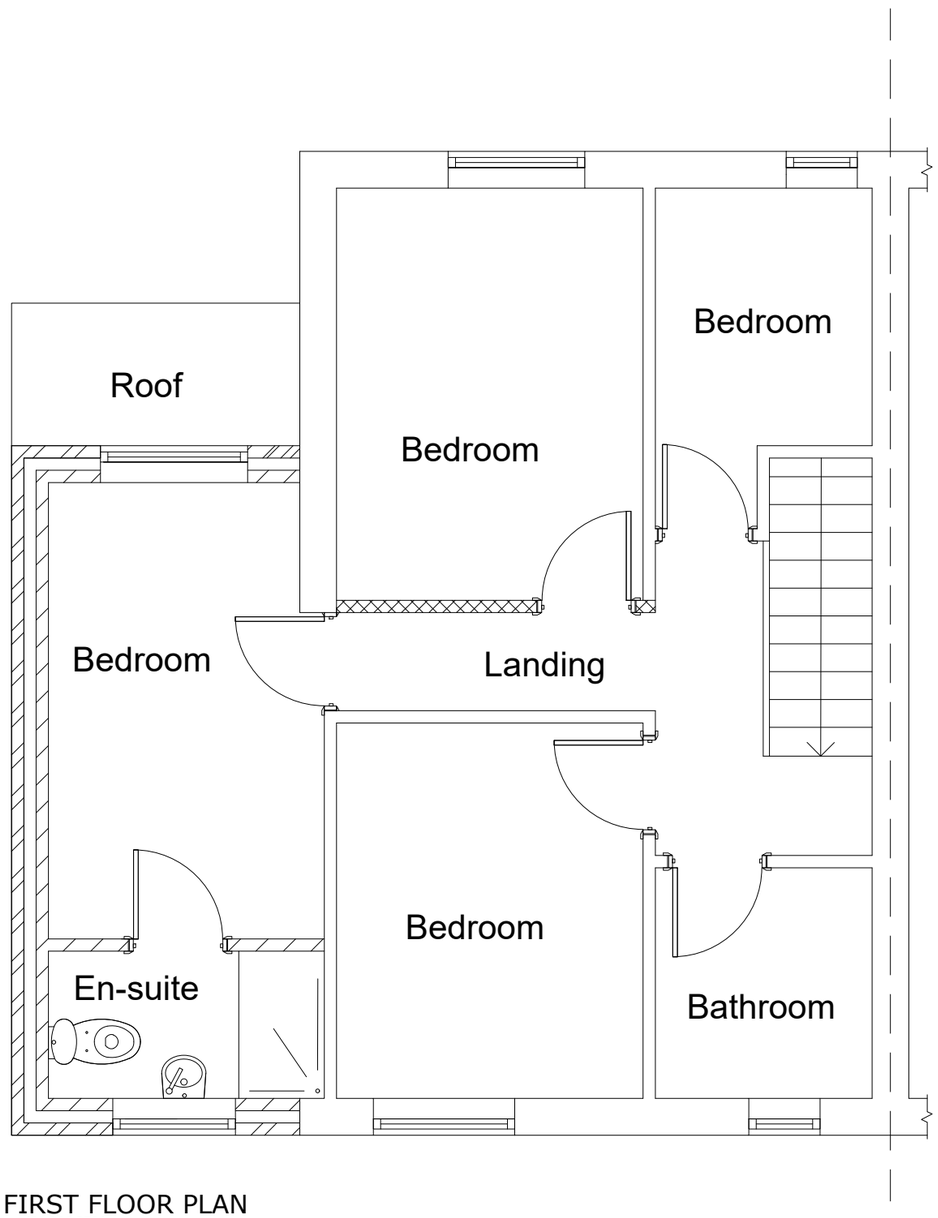

FIRST FLOOR PLAN
(PROPOSED)

Building Design Services

M.FAROOQ
6 Stock Close
Rochdale
OL12 6BB
01706 712231
0796 7605 763

bds.

For:

MR TABRIZ TAHIR

PROPOSED DOUBLE STOREY SIDE & SINGLE STOREY REAR EXTENSION AT

6 Cotaline Close
Rochdale
OL11 3PH

Scale:

1:50 @ A3

Job No. & Sheet

1639A/3

Plan