



GENERAL NOTES:


- THIS DRAWING IS TO BE READ IN CONJUNCTION WITH ALL RELEVANT ARCHITECTS AND ENGINEERS DRAWINGS AND SPECIFICATIONS.
- DO NOT SCALE THIS DRAWING. ANY AMBIGUITIES, OMISSIONS AND ERRORS ON DRAWINGS SHALL BE BROUGHT TO THE ENGINEERS ATTENTION IMMEDIATELY. ALL DIMENSIONS MUST BE CHECKED / VERIFIED ON SITE.
- FOR FULL DRAINAGE NOTES REFER TO DWG SRP1019-CUR-XX-XX-DR-C-9224
- FINAL DESIGN IS SUBJECT TO CONTRACTOR'S DESIGN PORTION

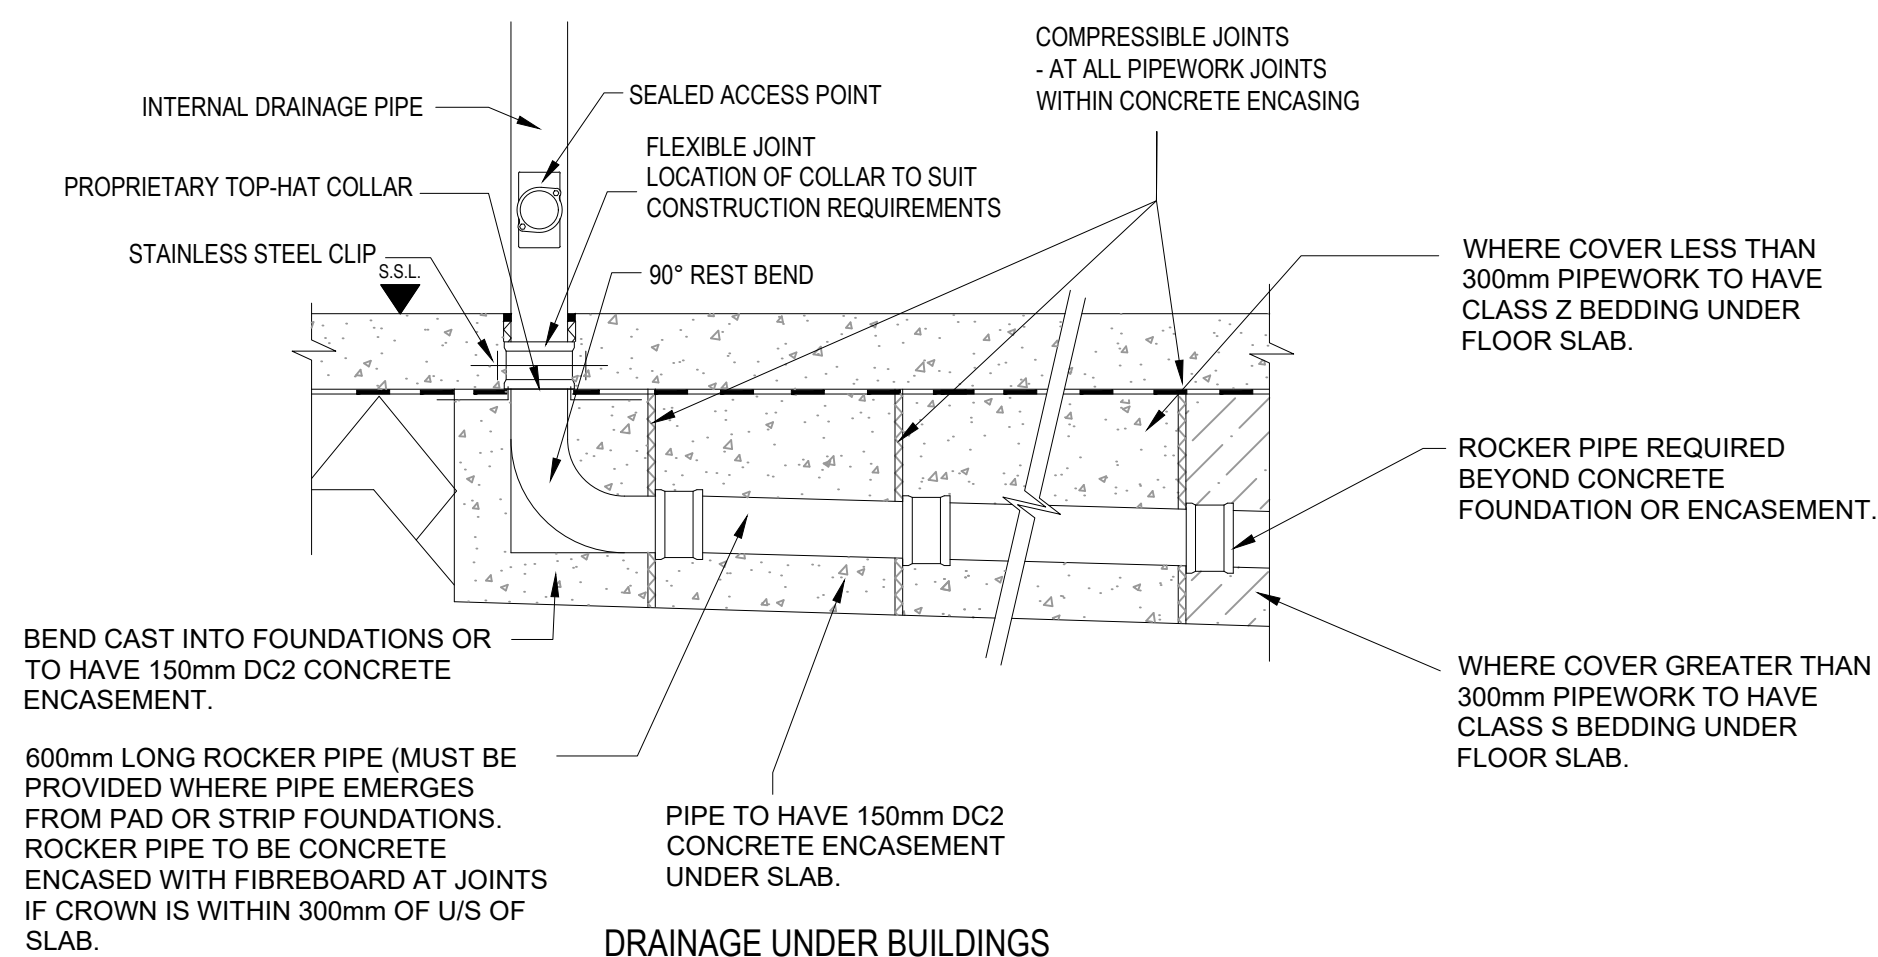





DRAINAGE UNDER BUILDINGS

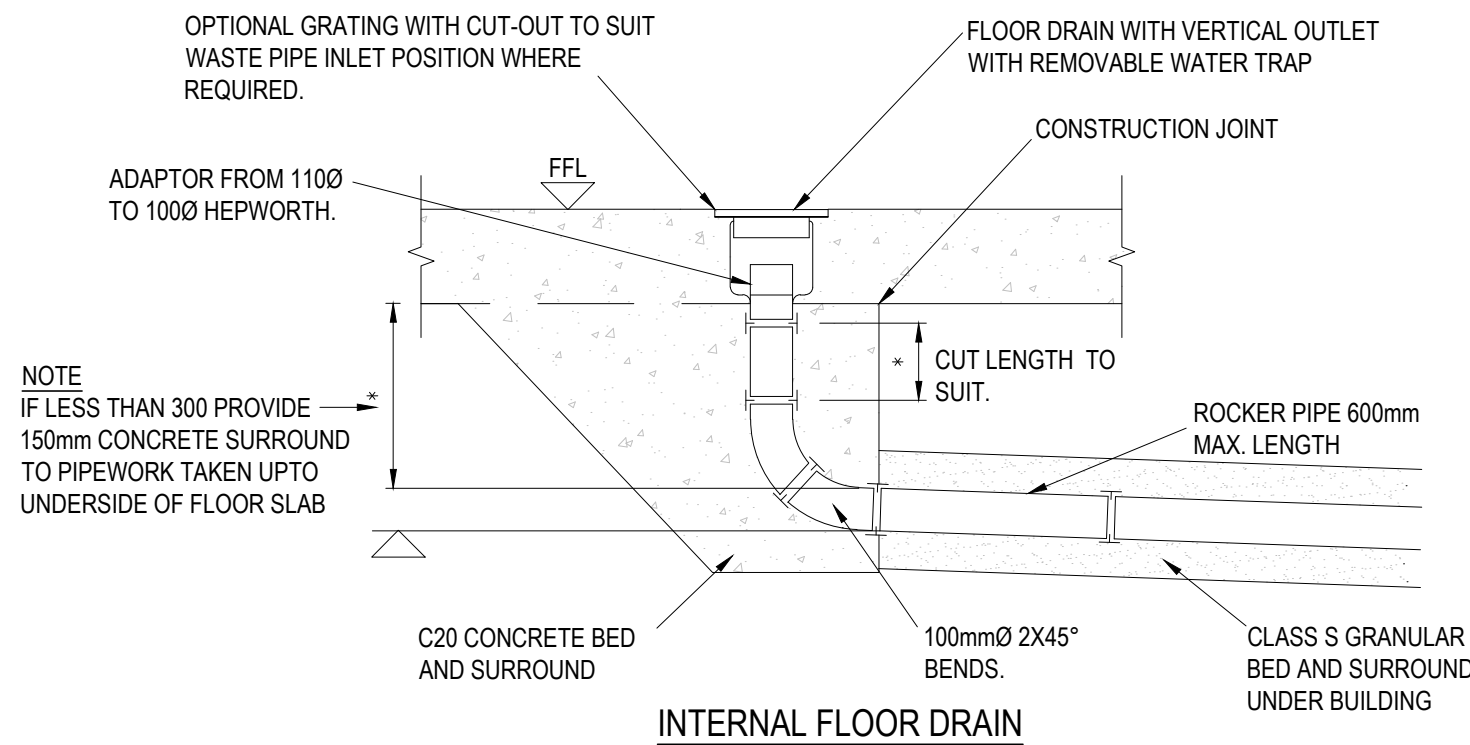


INTERNAL FLOOR DRAIN

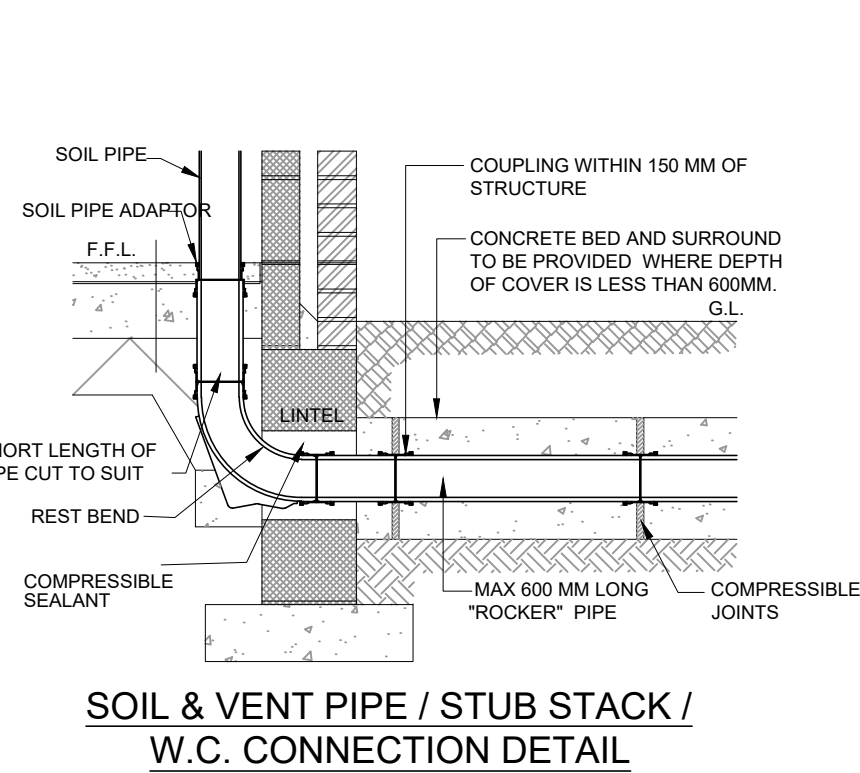


RODDING POINT DETAIL (RE)

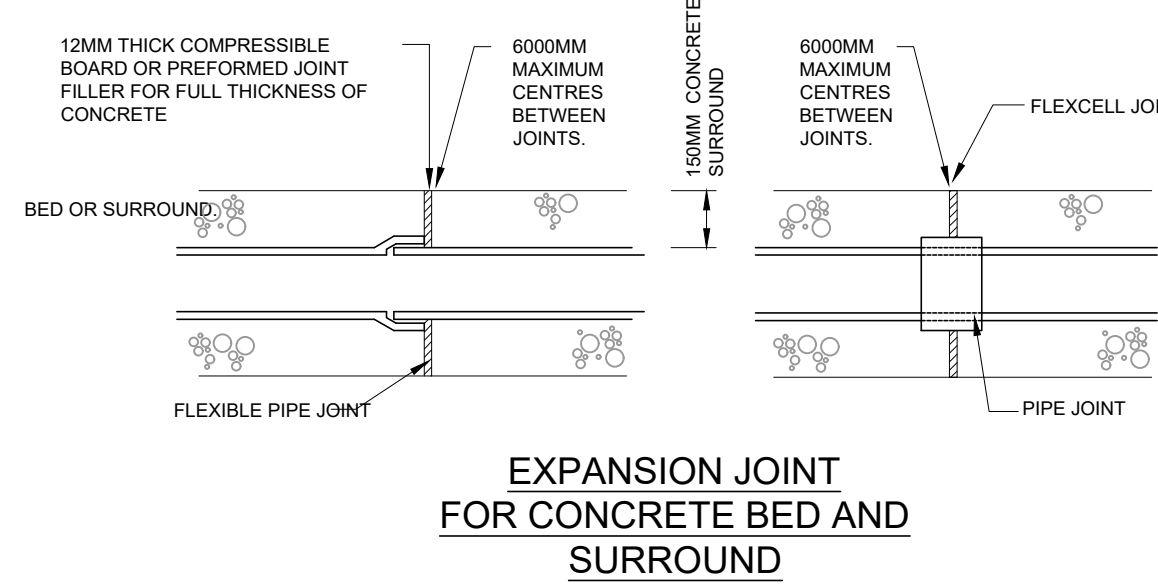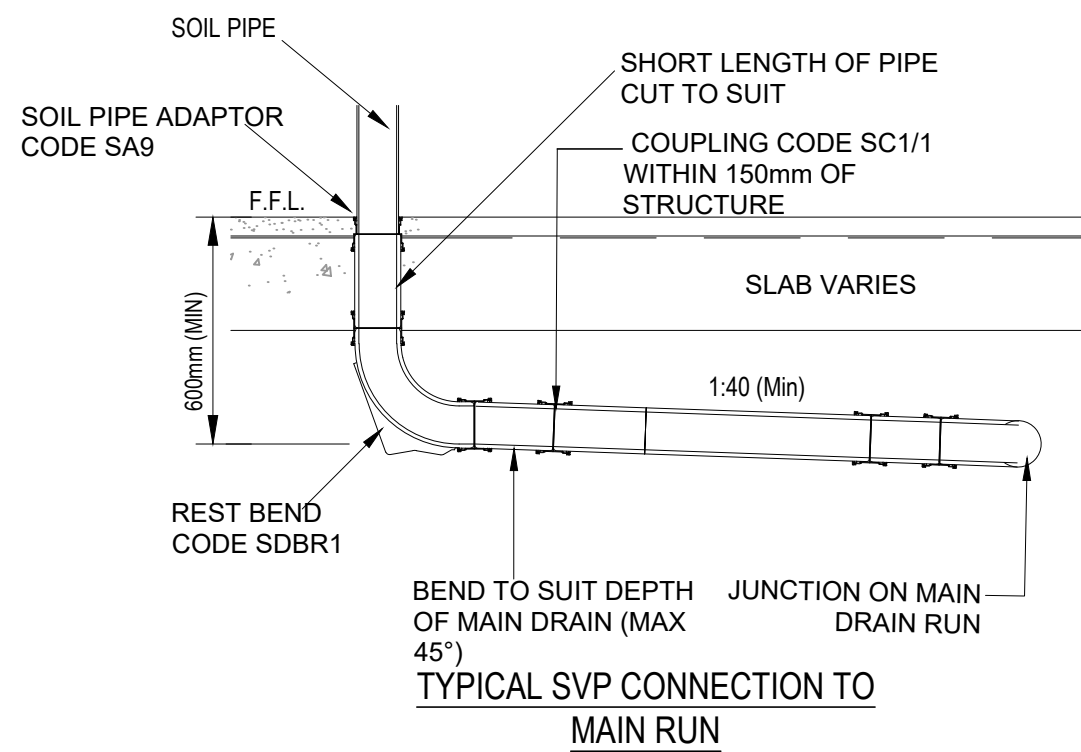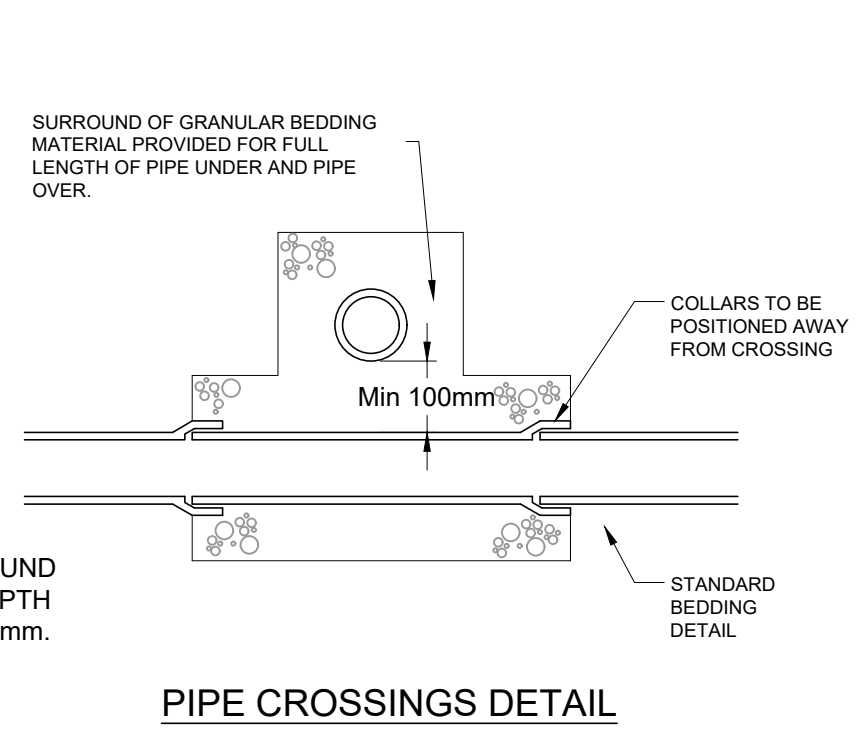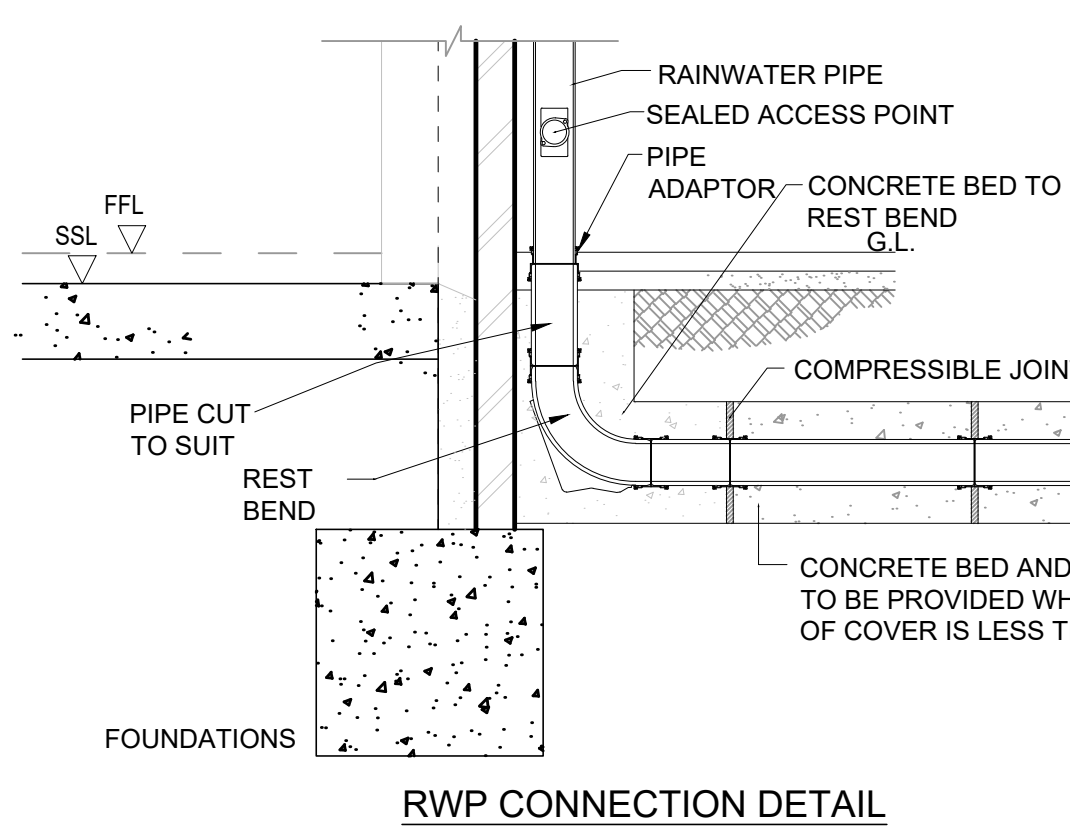


DETAIL 'A': TYPICAL SVP CONNECTION - PASSING OVER GROUND BEAM AND CONNECT TO MH OR PPIC

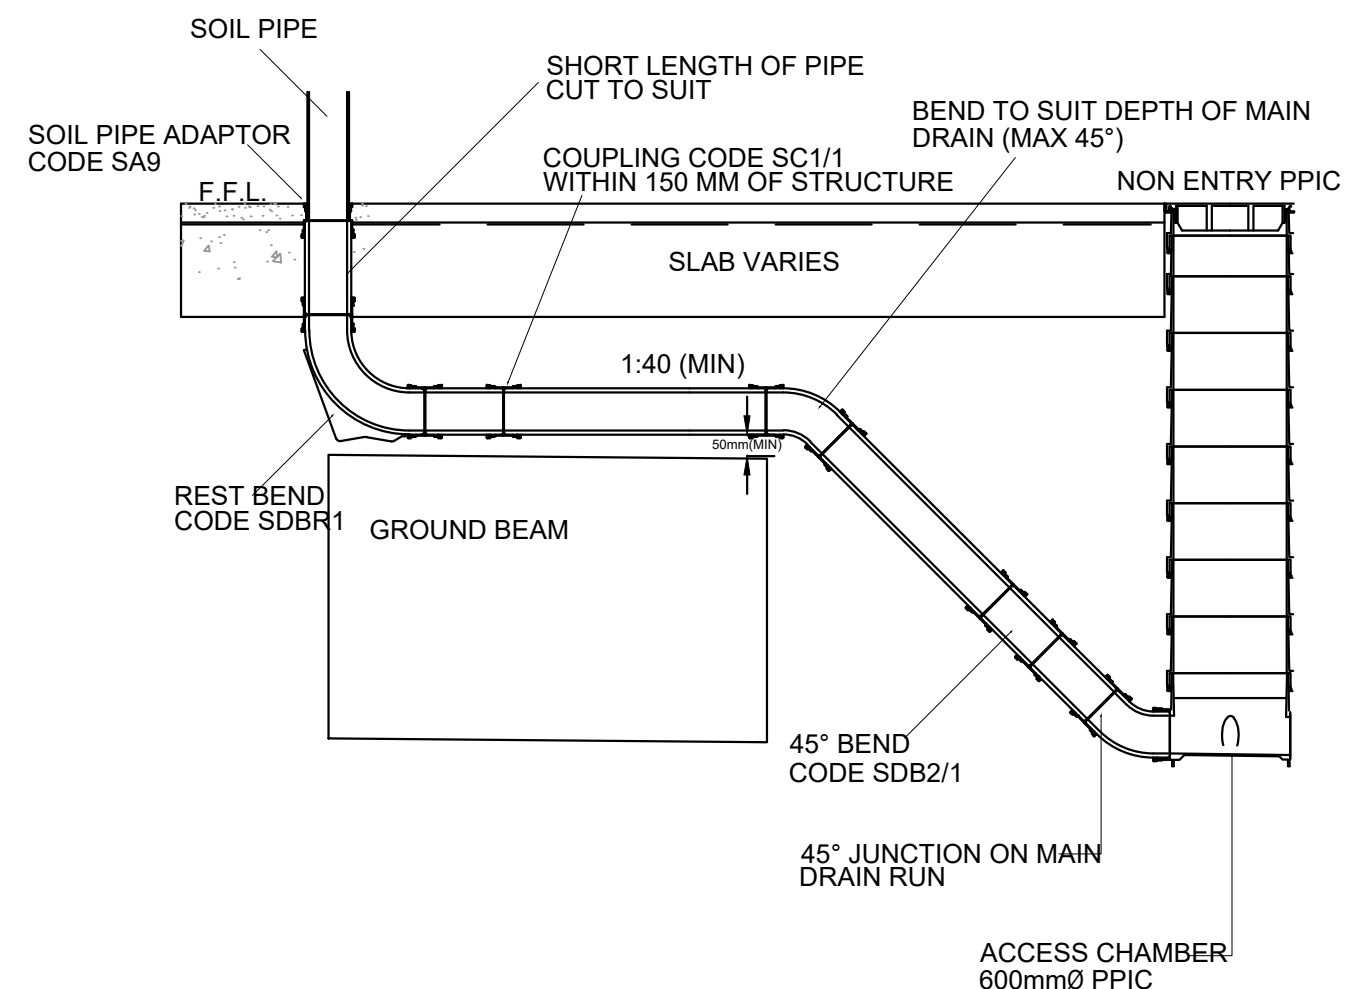






DETAIL 'B': TYPICAL SVP CONNECTION - PASSING OVER GROUND BEAM AND CONNECT TO PIPE

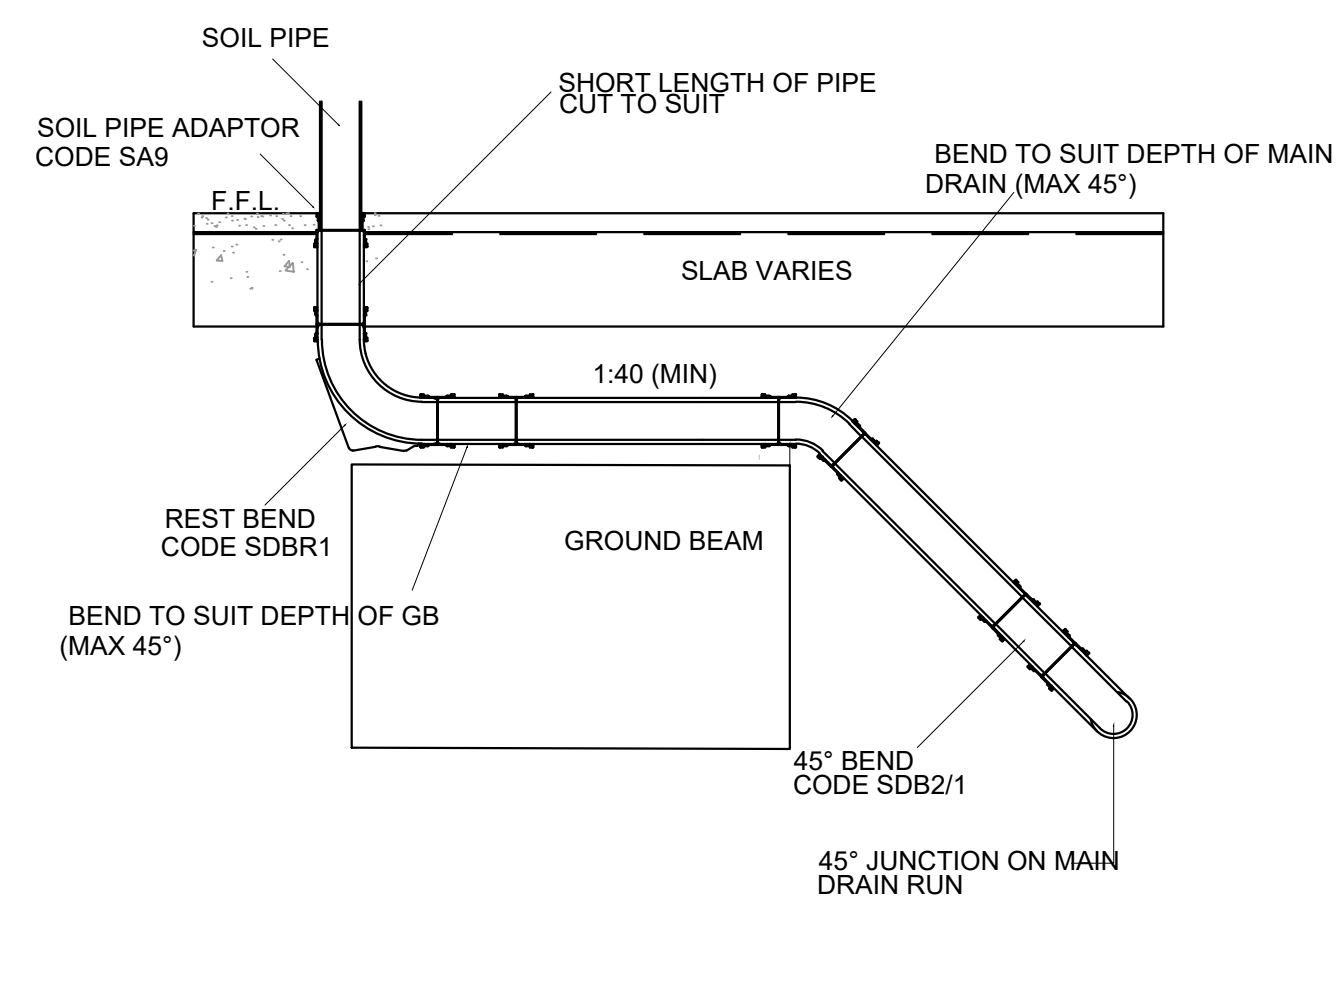

DETAIL 'C': TYPICAL CONNECTION - PASSING THROUGH MIDDLE THIRD OF GROUND BEAM TO MH OR PPIC

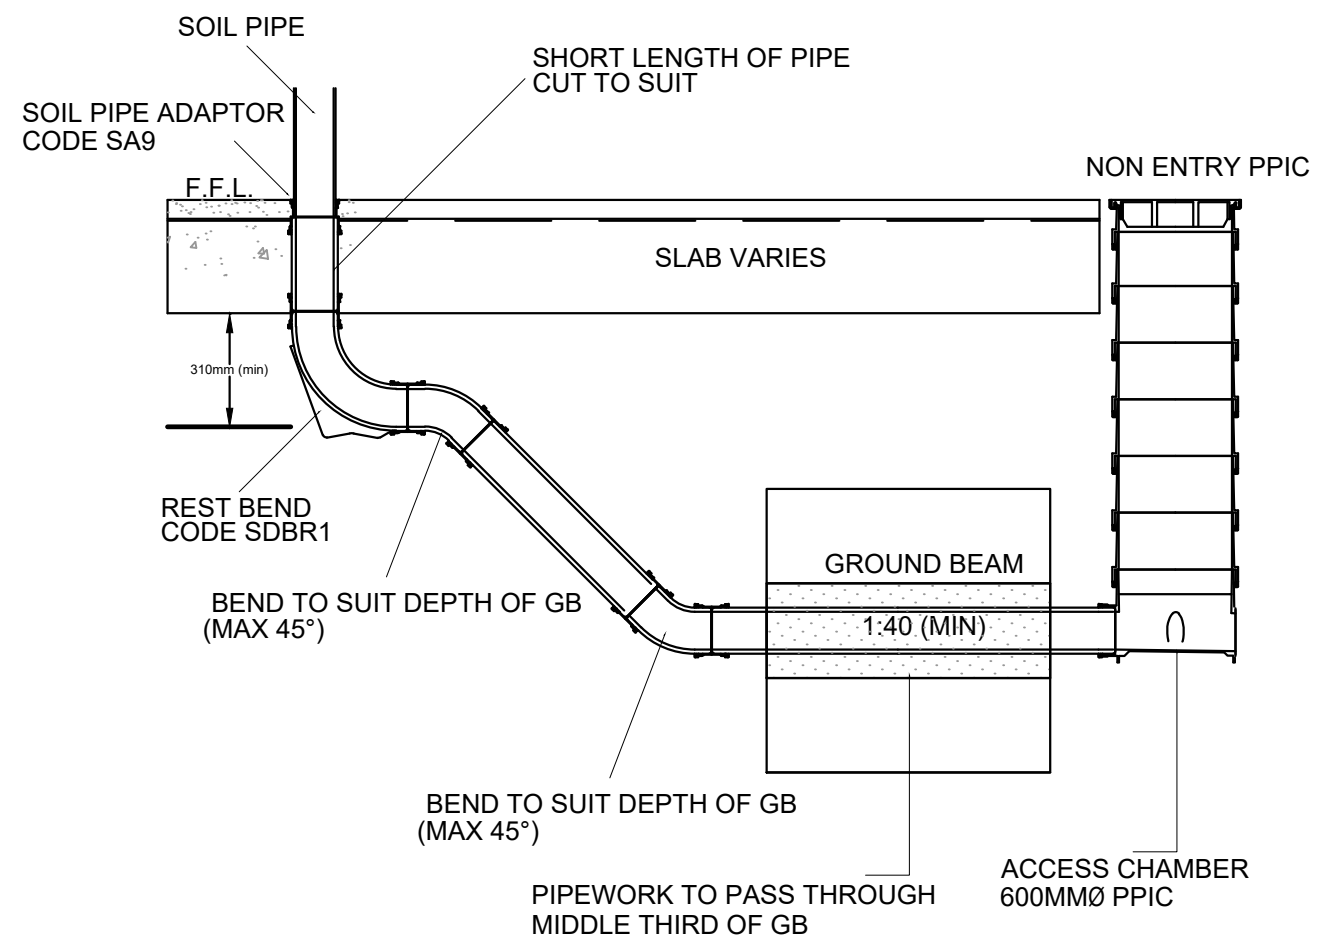

DETAIL 'D': TYPICAL SVP CONNECTION - PASSING UNDER GROUND BEAM

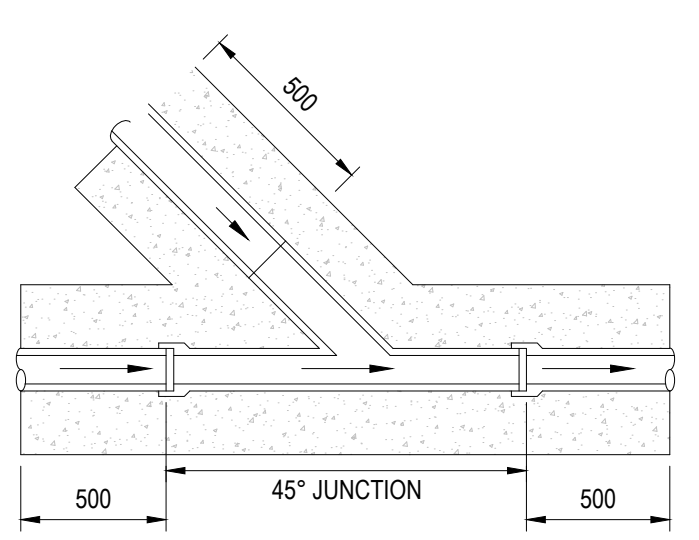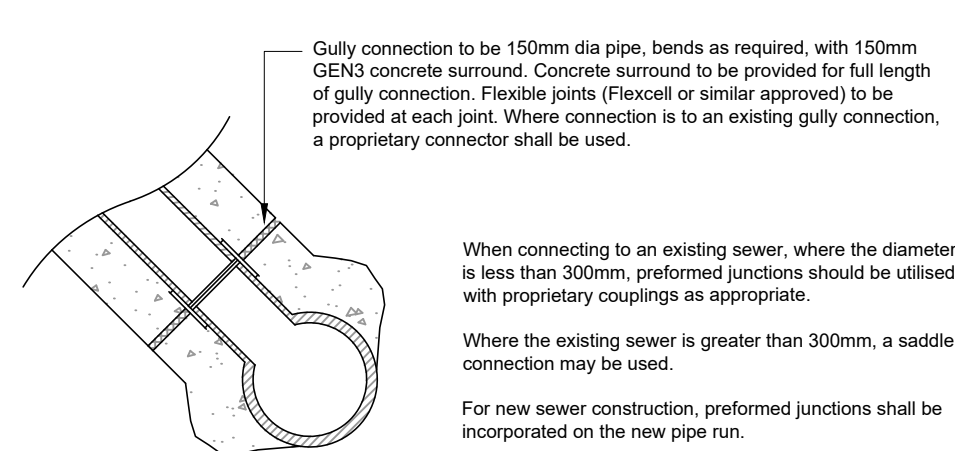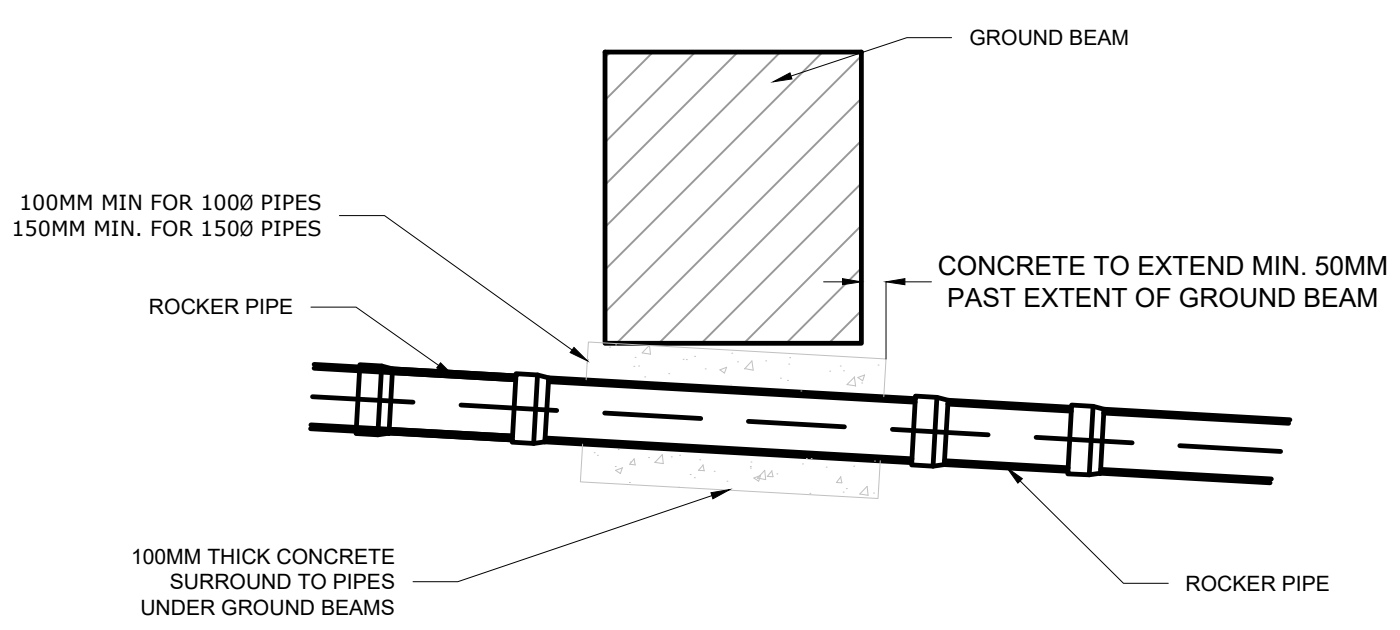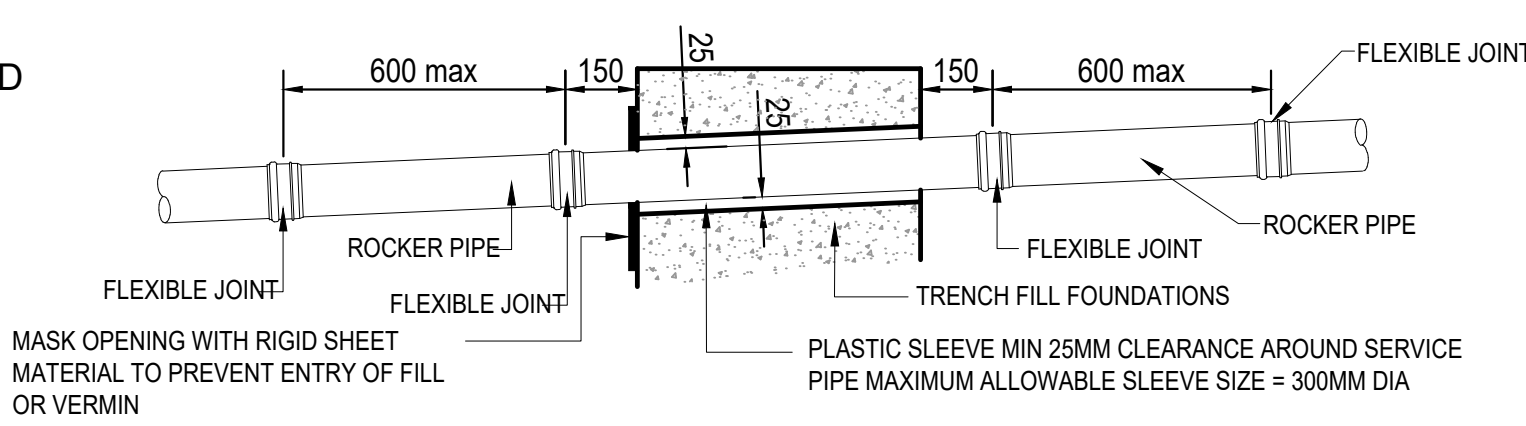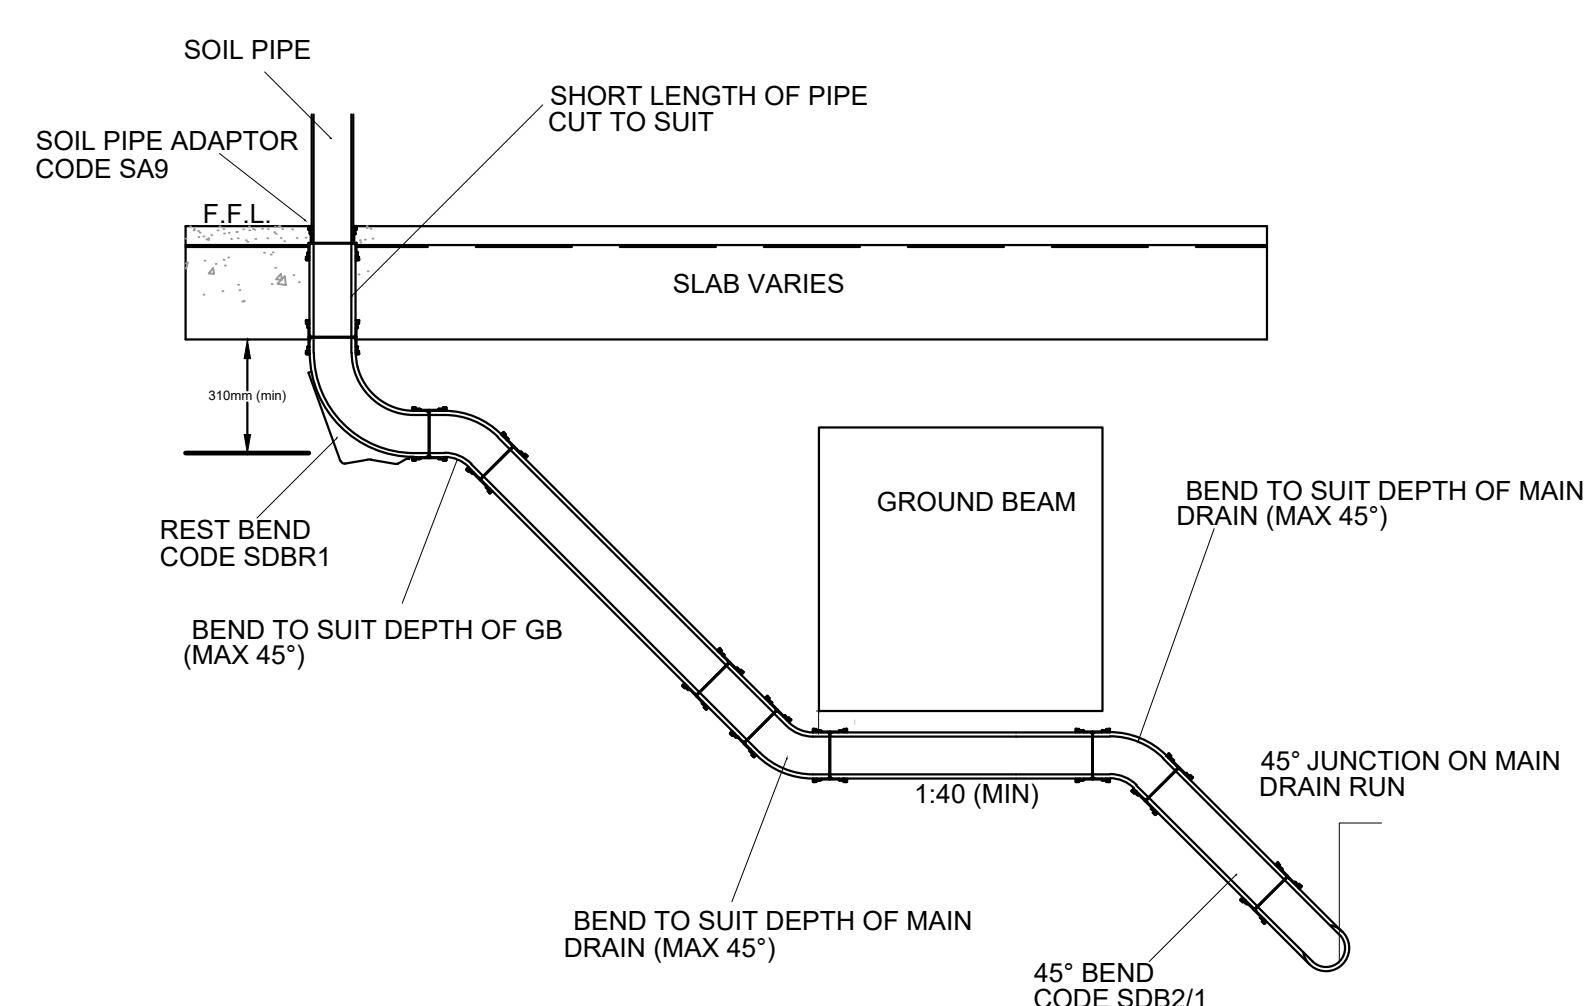

P03	STAGE 4 ISSUE	26.08.22	TH	MW
P02	ISSUED FOR PLANNING	25.05.22	TH	MW
P01	DRAFT CONTRACTOR'S PROPOSALS	08.04.22	TH	MW
Rev:	Description:	Date:	By:	Chkd:
C curtins Merchant Exchange, 17-19 Whitworth Street West, Manchester, M1 5WG 0161 235 2394 manchester@curtins.com www.curtins.com Civils & Structures • Transport Planning • Environmental • Infrastructure • Geotechnical • Conservation & Heritage • Principal Designer Birmingham • Bristol • Cambridge • Cardiff • Douglas • Dublin • Edinburgh • Glasgow • Kentish • Leeds • Liverpool • London • Manchester • Nottingham				

Status:	STAGE 4			
Project:	NEWHOUSE ACADEMY			
Orig Title:	DRAINAGE DETAILS SHEET 2			
Size:	A1	Date:	08.04.22	Drawn By:
Scale:	N.T.S.			TH
Project No:	SRP1019	Originator:	XX	Level:
		Zone:	XX	Type:
		Discipline:	DR	Category / Number:
			C	Rev:
SRP1019 CUR - XX - XX - DR - C - 9221 - P03				