


PLANNING APPLICATION
 REF: PP-12872706
 SCALE 1:100 @ AL
 KEVIN SUTTON
 ELEVATION (SIDE)
 LOOKING FROM NO 51
 BALMORAL DRIVE
 PROPOSED

0 1 2
 1m

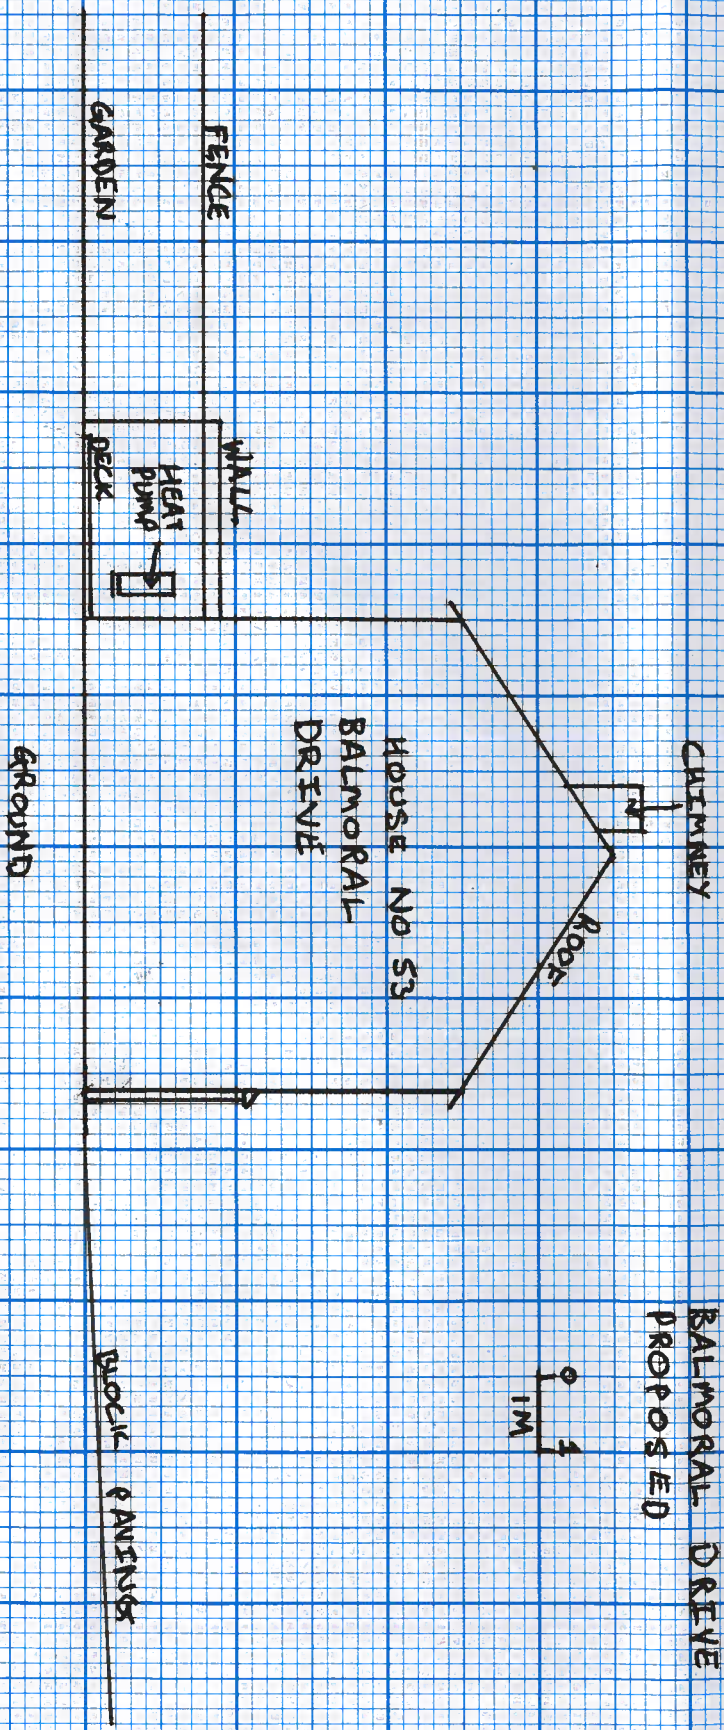

MEASUREMENTS

HEAT PUMP TO HOUSE	300mm
HEAT PUMP TO DECK	350mm
DRIVE TRAY TO DECK	300mm
HEAT PUMP HEIGHT	170mm
HEAT PUMP DEPTH	362mm